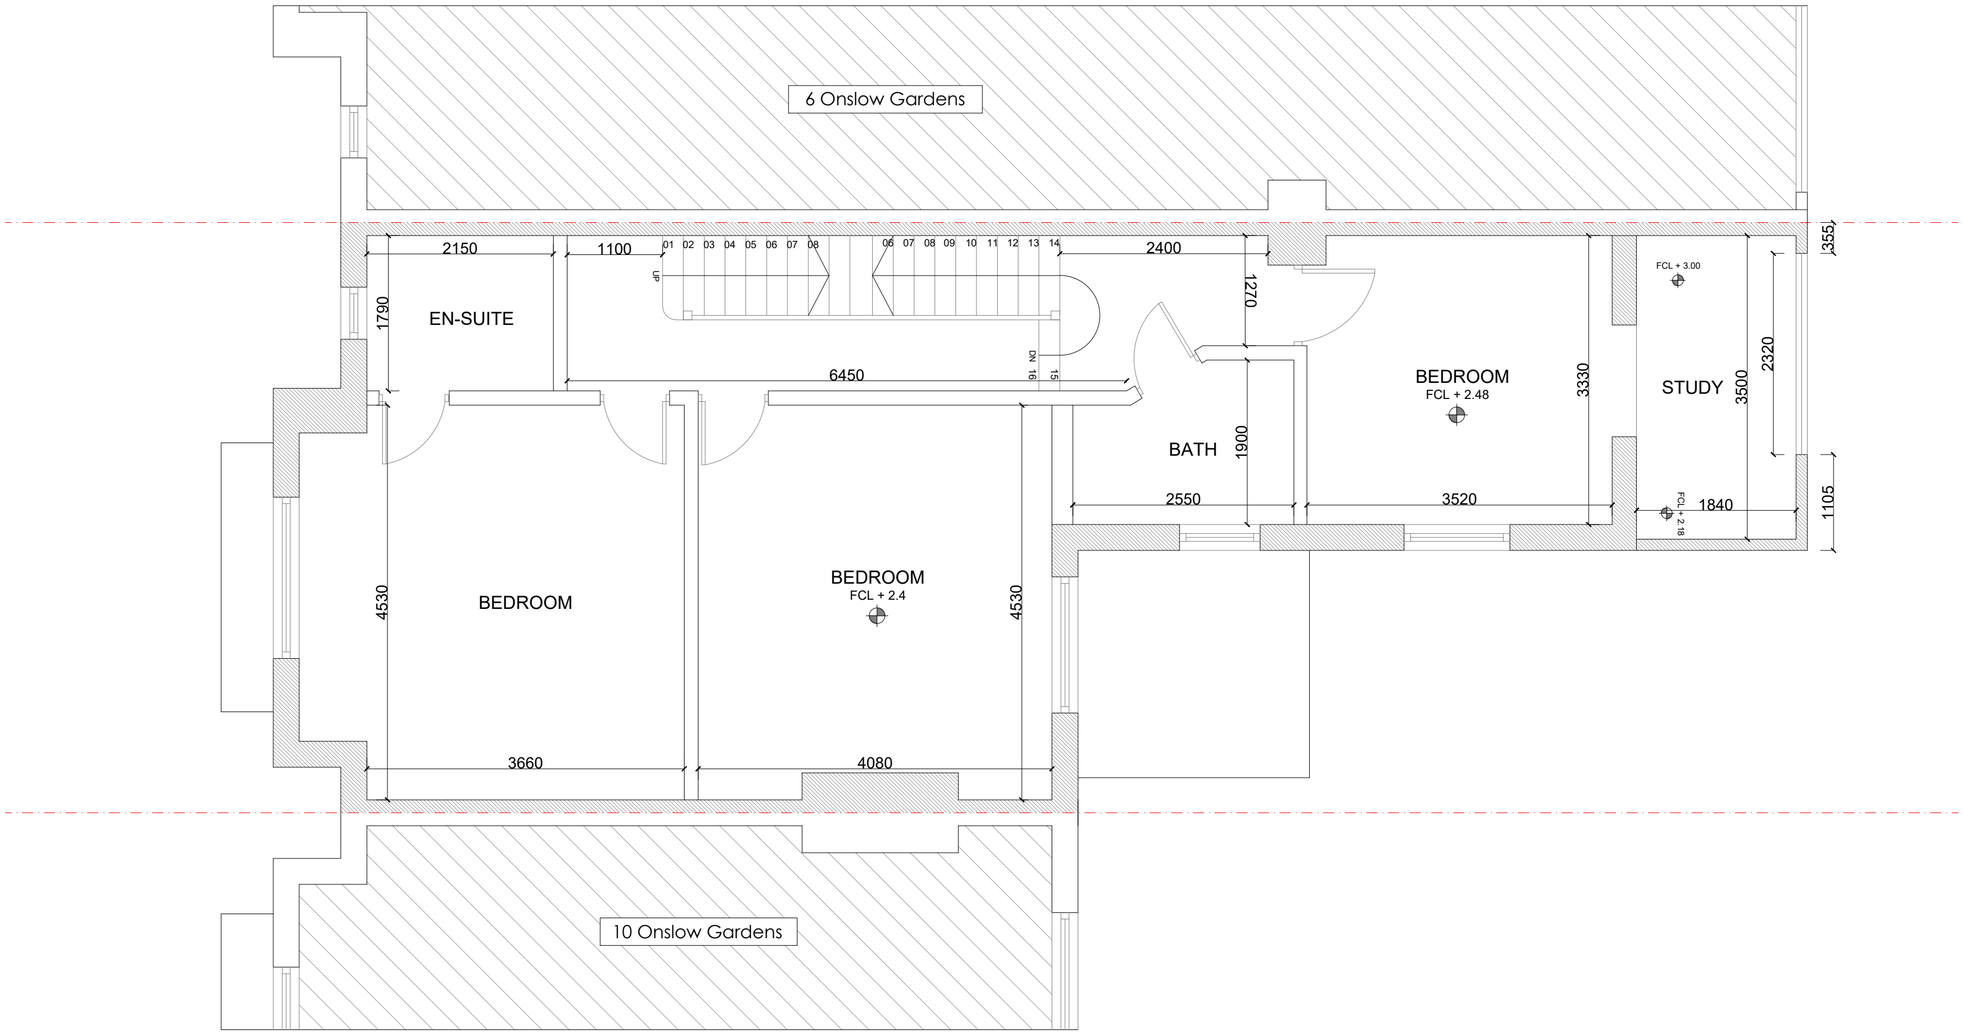

Existing FF Plan
Scale 1:50 @ A2

Rev	Description	Date
00	Draft	25/08/2026
01	Planning application	08/09/2026

DEMOLISHED
PROPOSED

N

1m 0 1m 2m 3m 4m 5m

Metres
SCALE 1:50@A2

Note :

- DO NOT SCALE FROM THIS DRAWING
- ALL DIMENSIONS ARE IN MILLIMETRES UNLESS STATED OTHERWISE
- ALL DIMENSIONS TO BE VERIFIED ON SITE BEFORE COMMENCEMENT OF WORK
- ANY DISCREPANCIES TO BE REPORTED TO THE ARCHITECT / DESIGNER PRIOR TO CONSTRUCTION
- CONTRACTOR IS RESPONSIBLE FOR CHECKING ALL DIMENSIONS AND LEVELS ON SITE

DRAWING TITLE
Existing First floor plan

PROJECT NUMBER
LA2605051

CLIENT
8 Onslow Gardens, London N10 3JU

DRAWN BY AJ
CHECKED BY JL
DATE 25/08/2026

SCALE (@ A2)
As indicated

REV
01

DRAWING NUMBER
LA2605051-DDS-ELPF-01001

LINARES ARCHITECTURE DESIGN + DEVELOPMENT ATELIER

LADDA
Tel: +44 20 8883 1122
E-mail: laddaonline@outlook.com
RIBA Chartered membership no. 2000452
Arclin Ltd, trading as Linares Architecture Design & Development Atelier and LADDA
Director: John Linares. Company Number: 13477642.
Registered office: 228A Sydney Road, Muswell Hill, London N10 2RS