adara

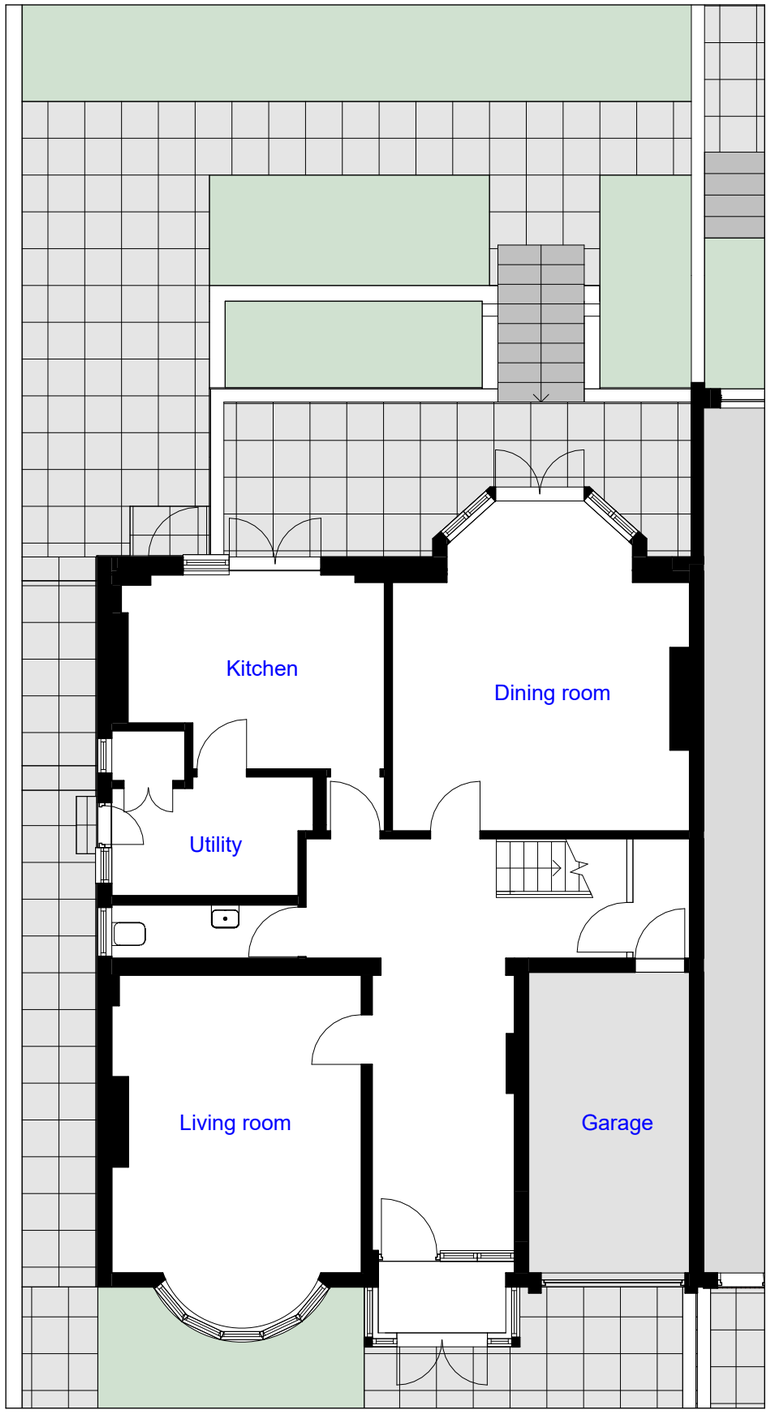

Existing ground floor plan

SCALE 1:100

0 1 2 3 4 5 m

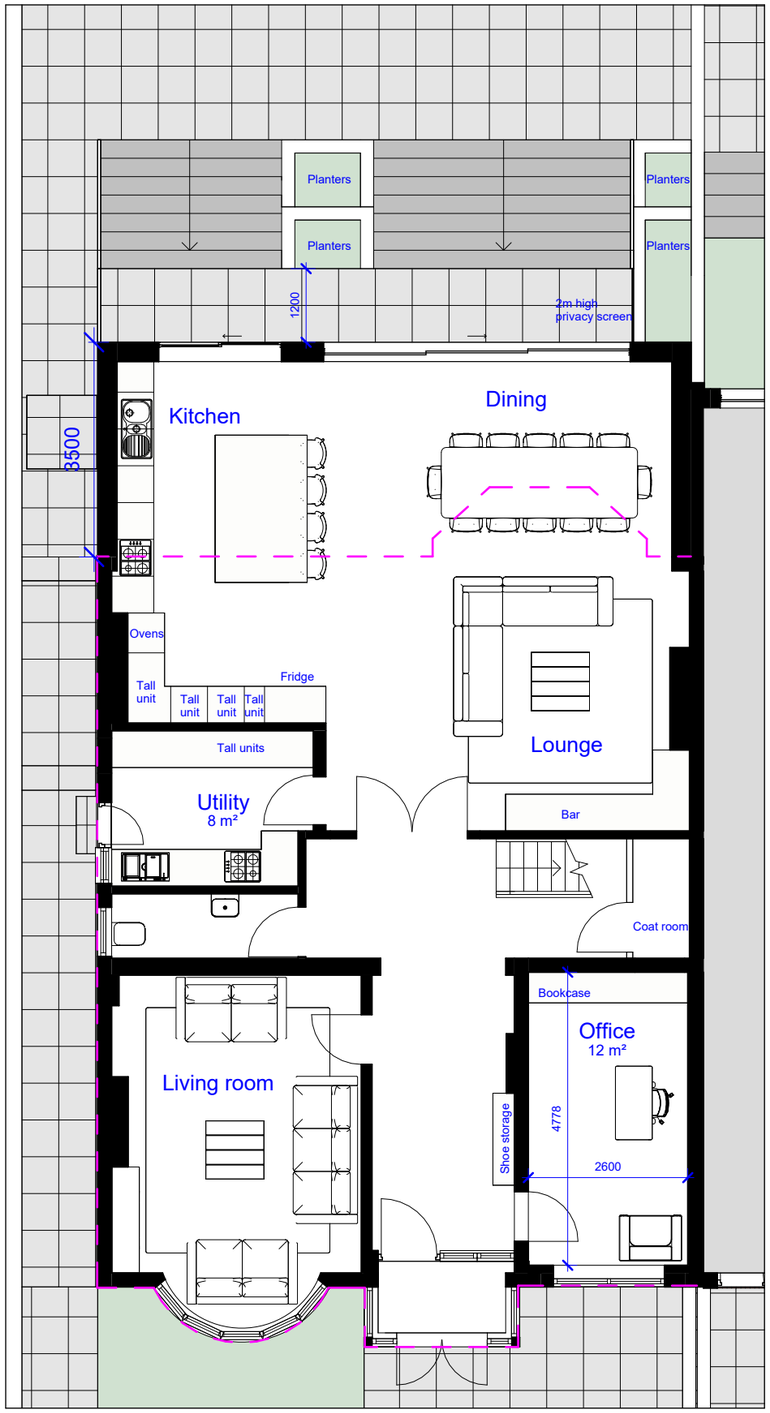

Proposed ground floor plan

SCALE 1:100

0 1 2 3 4 5 m

Outline of the existing ground floor

Rev	Description	Date

Notes

- All dimensions to be checked on site prior to consturction.
- Drawings for planning purposes only. Not to be used for construction.

DRAWING TITLE

Existing and proposed ground floor plans

CLIENT

Adrian Salo

PROJECT ADDRESS

31 Woodside Avenue, London, N6 4SP

SCALE	**DRAWN BY**
1 : 100 at A3	AB
DATE	**CHECKED BY**
September 2026	DD

DRAWING NO. 31WA - P-01

adara

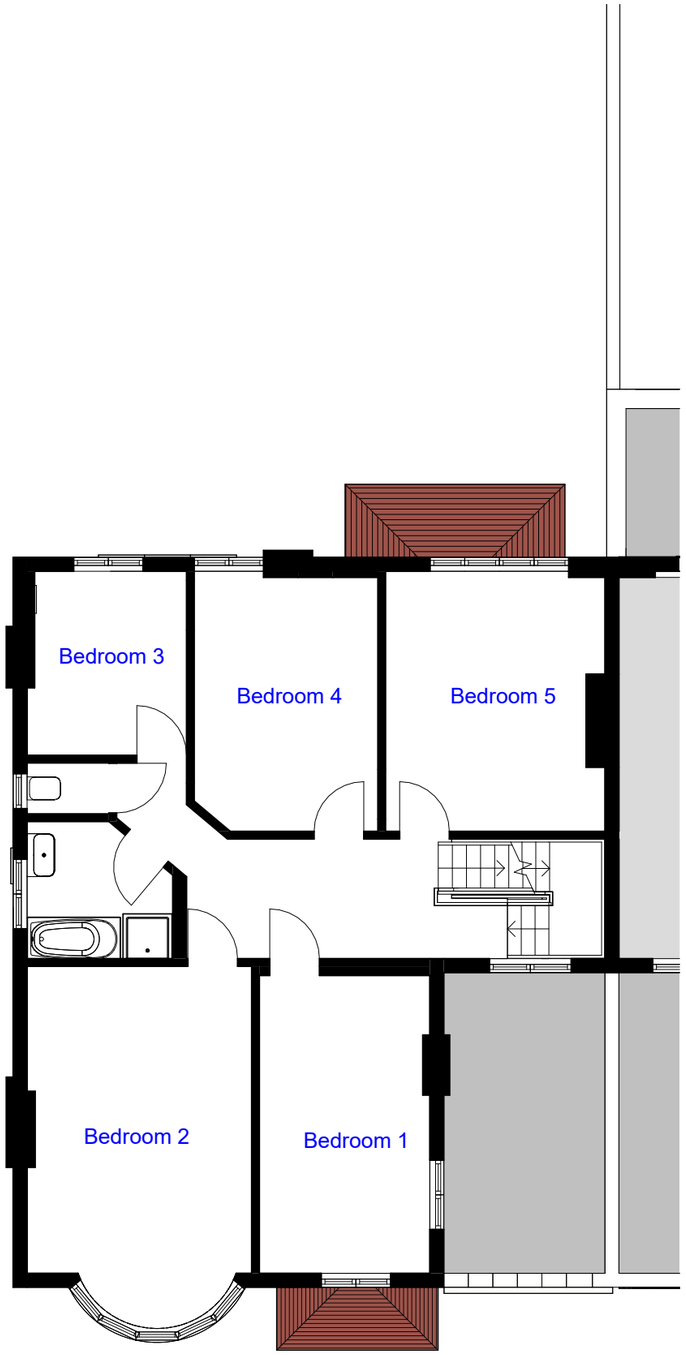

Existing first floor plan

SCALE 1:100

0 1 2 3 4 5 m

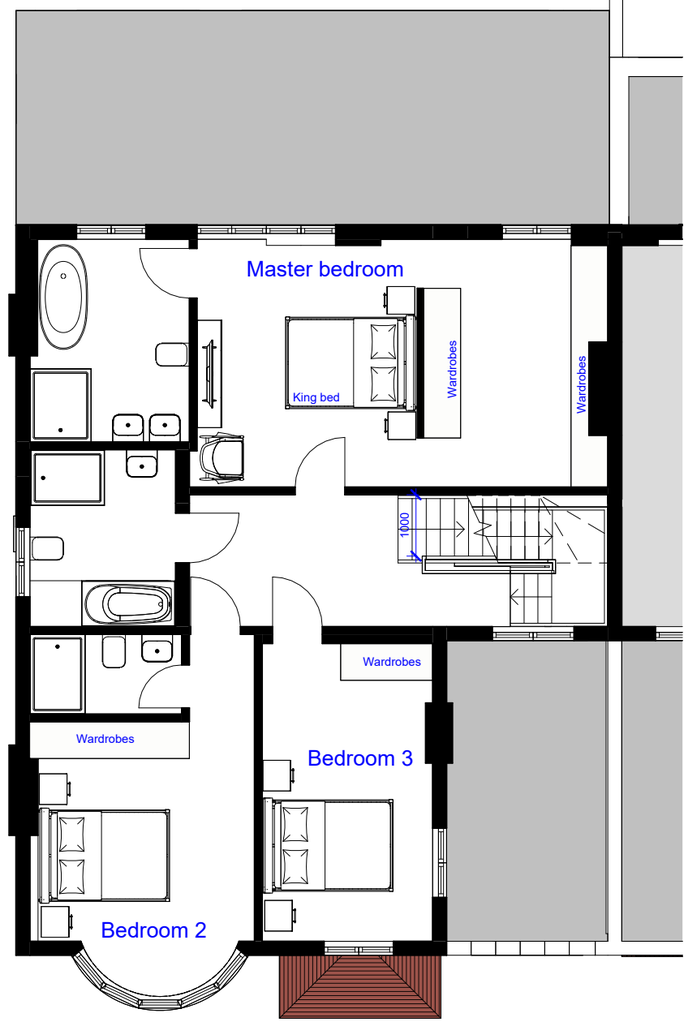

Proposed first floor plan

SCALE 1:100

0 1 2 3 4 5 m

Rev	Description	Date

Notes

- All dimensions to be checked on site prior to consturction.
- Drawings for planning purposes only. Not to be used for construction.

DRAWING TITLE

Existing and proposed first floor plans

CLIENT

Adrian Salo

PROJECT ADDRESS

31 Woodside Avenue, London, N6 4SP

SCALE	**DRAWN BY**
1 : 100 at A3	AB
DATE	**CHECKED BY**
September 2026	DD

DRAWING NO. 31WA - P-02

adara

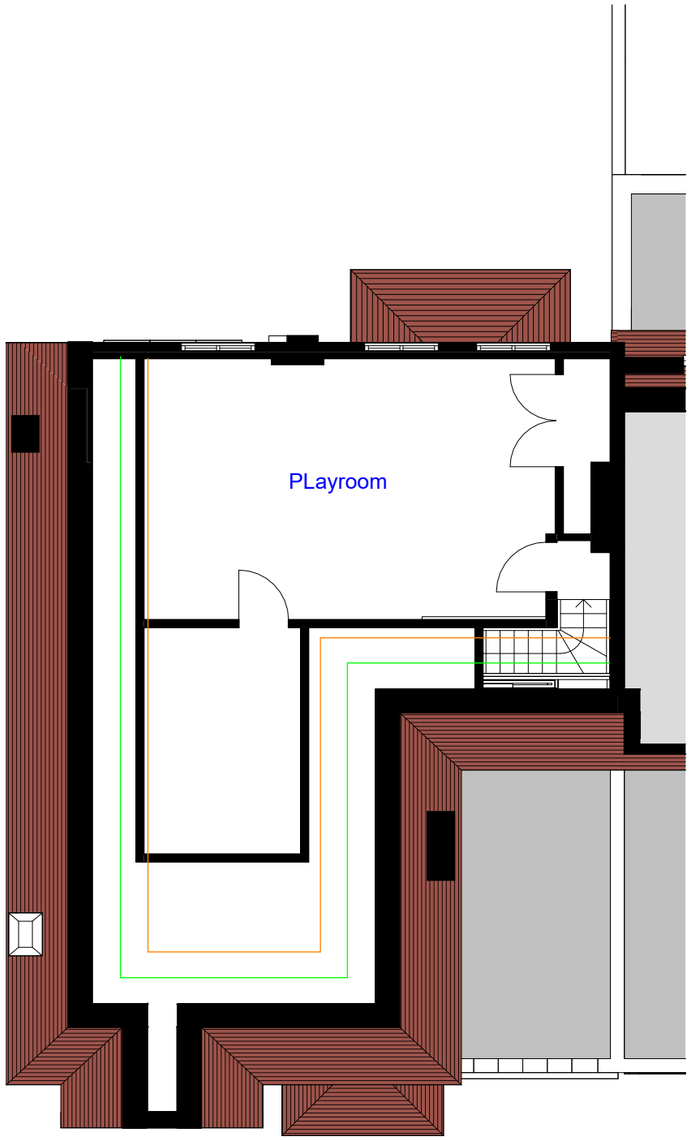

Existing loft floor plan

SCALE 1:100

0 1 2 3 4 5 m

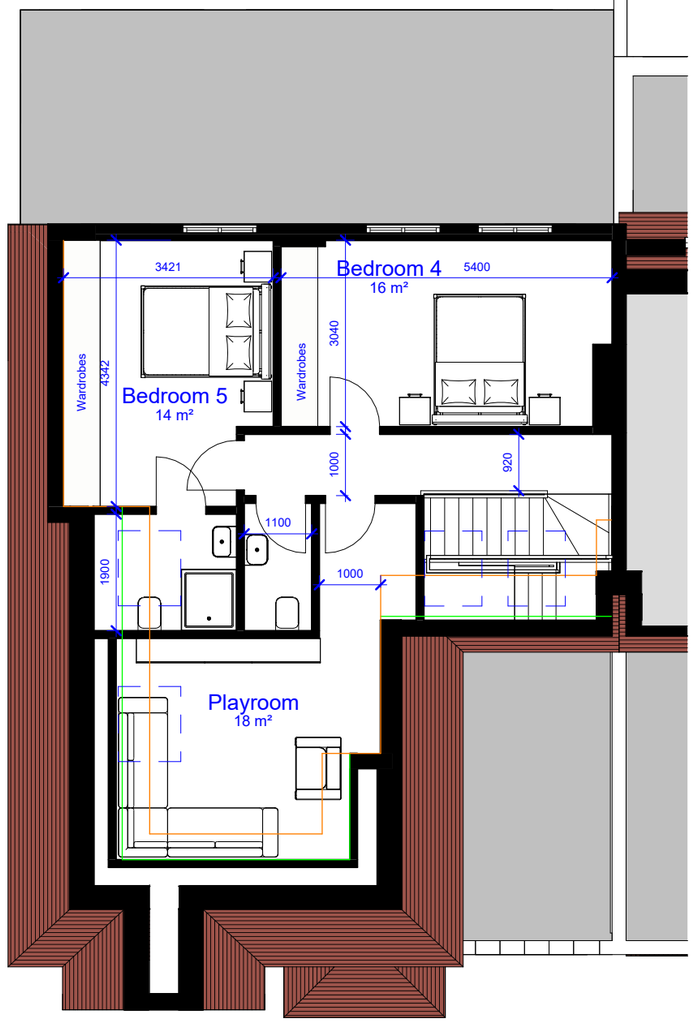

Proposed loft floor plan

SCALE 1:100

0 1 2 3 4 5 m

Rooflight outline

Height = 1.5m

Height = 2.0m

Rev	Description	Date

Notes

- All dimensions to be checked on site prior to consturction.
- Drawings for planning purposes only. Not to be used for construction.

DRAWING TITLE

Existing and proposed loft floor plans

CLIENT

Adrian Salo

PROJECT ADDRESS

31 Woodside Avenue, London, N6 4SP

SCALE	**DRAWN BY**
1 : 100 at A3	AB
DATE	**CHECKED BY**
September 2026	DD

DRAWING NO. 31WA - P-03

adara

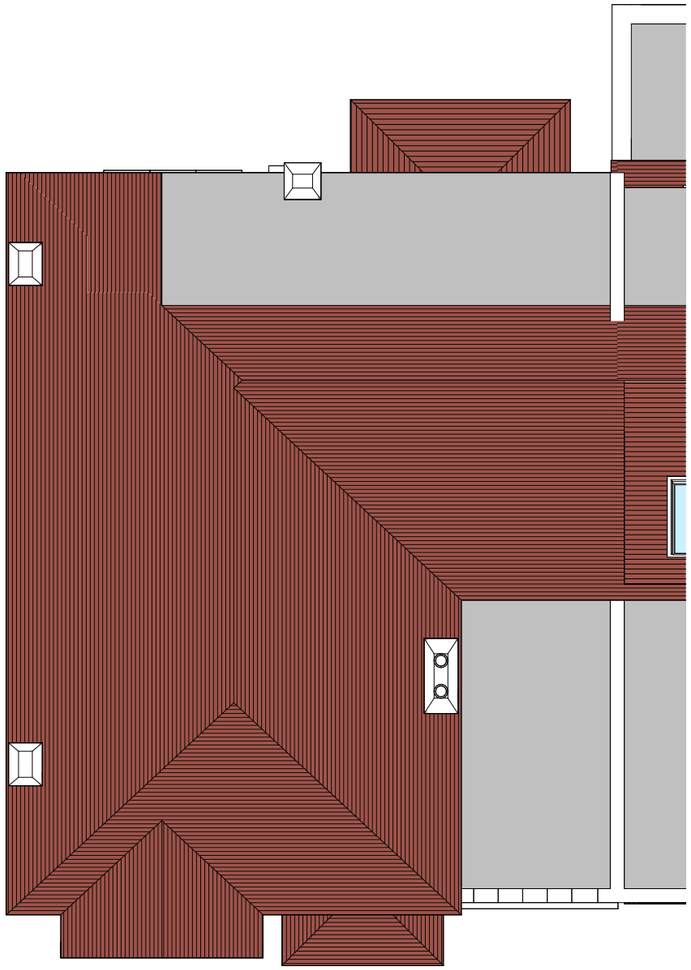

Existing roof plan

SCALE 1:100

0 1 2 3 4 5 m

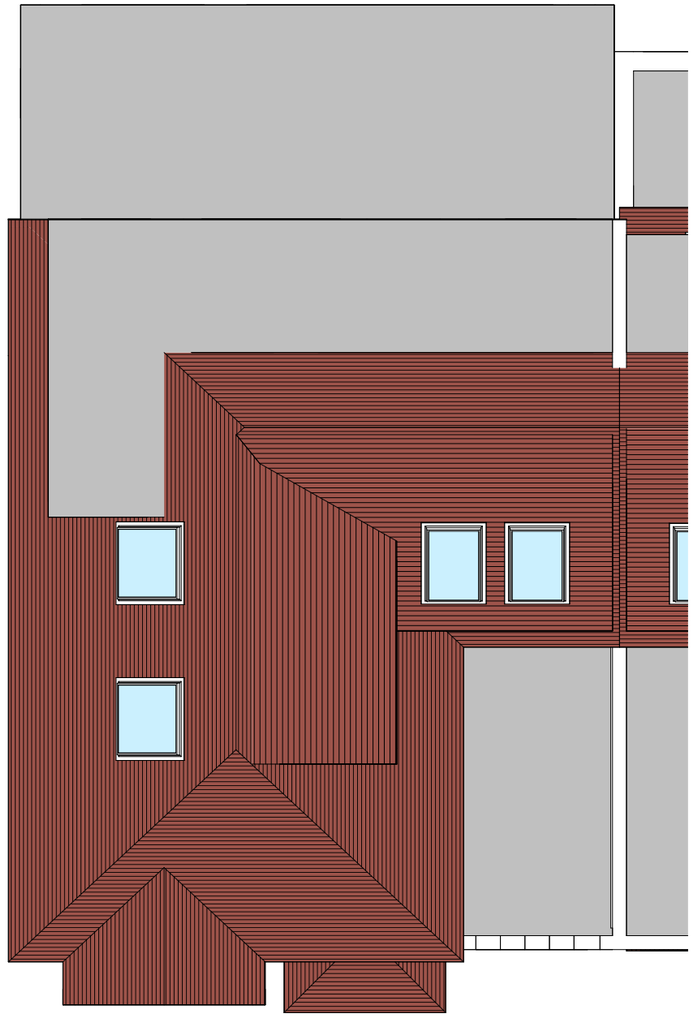

Proposed roof plan

SCALE 1:100

0 1 2 3 4 5 m

Rev	Description	Date

Notes

- All dimensions to be checked on site prior to consturction.
- Drawings for planning purposes only. Not to be used for construction.

DRAWING TITLE

Existing and proposed roof plans

CLIENT

Adrian Salo

PROJECT ADDRESS

31 Woodside Avenue, London, N6 4SP

SCALE	**DRAWN BY**
1 : 100 at A3	AB
DATE	**CHECKED BY**
September 2026	DD

DRAWING NO. 31WA - P-04

adara



Existing front elevation

SCALE 1:100

0 1 2 3 4 5 m



Proposed front elevation

SCALE 1:100

0 1 2 3 4 5 m

Rev	Description	Date

Notes

- All dimensions to be checked on site prior to consturction.
- Drawings for planning purposes only. Not to be used for construction.

DRAWING TITLE

Existing and proposed front elevation

CLIENT

Adrian Salo

PROJECT ADDRESS

31 Woodside Avenue, London, N6 4SP

SCALE	**DRAWN BY**
1 : 100 at A3	AB
DATE	**CHECKED BY**
September 2026	DD

DRAWING NO. 31WA - P-05

adara

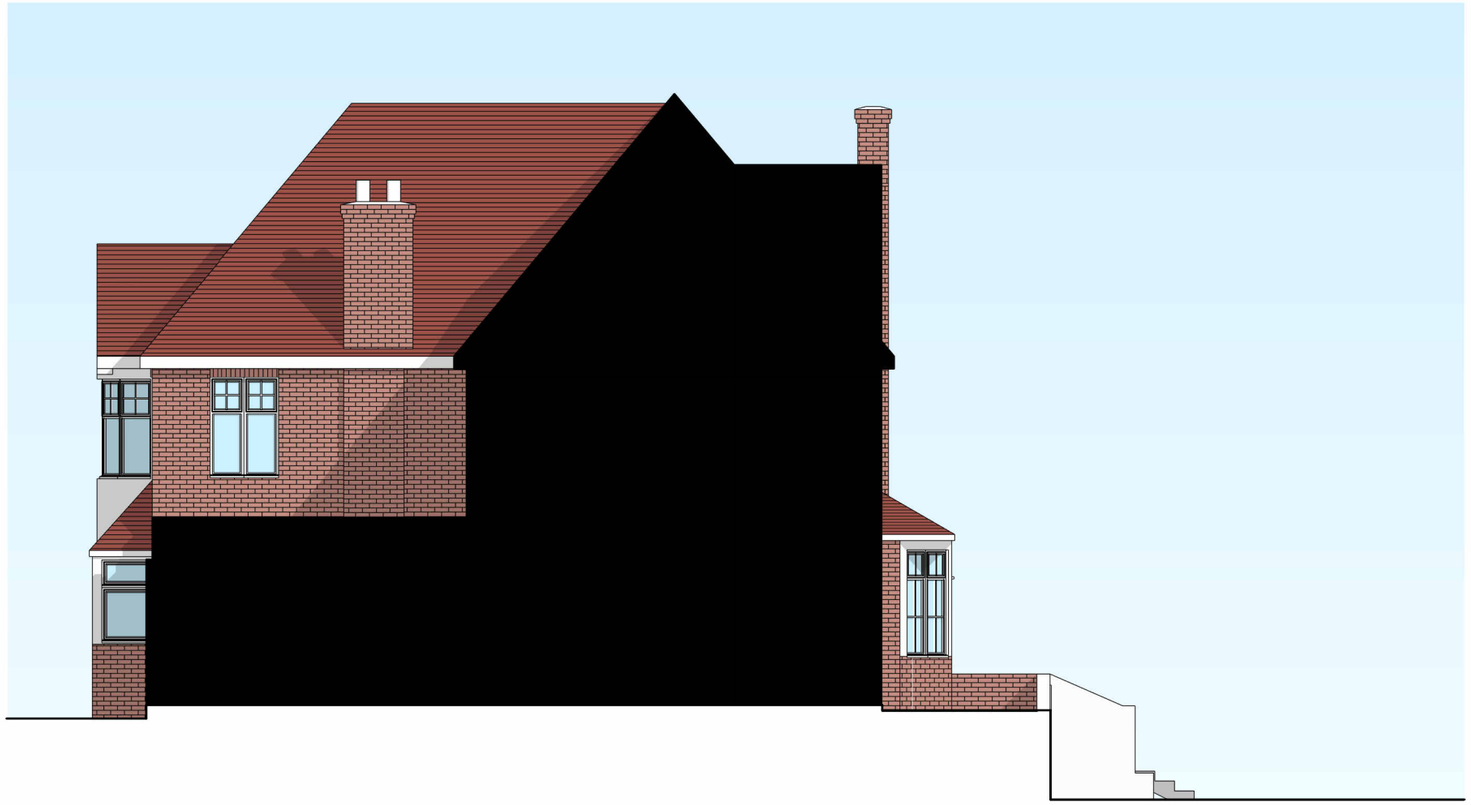

Existing side elevation

SCALE 1:100

0 1 2 3 4 5 m

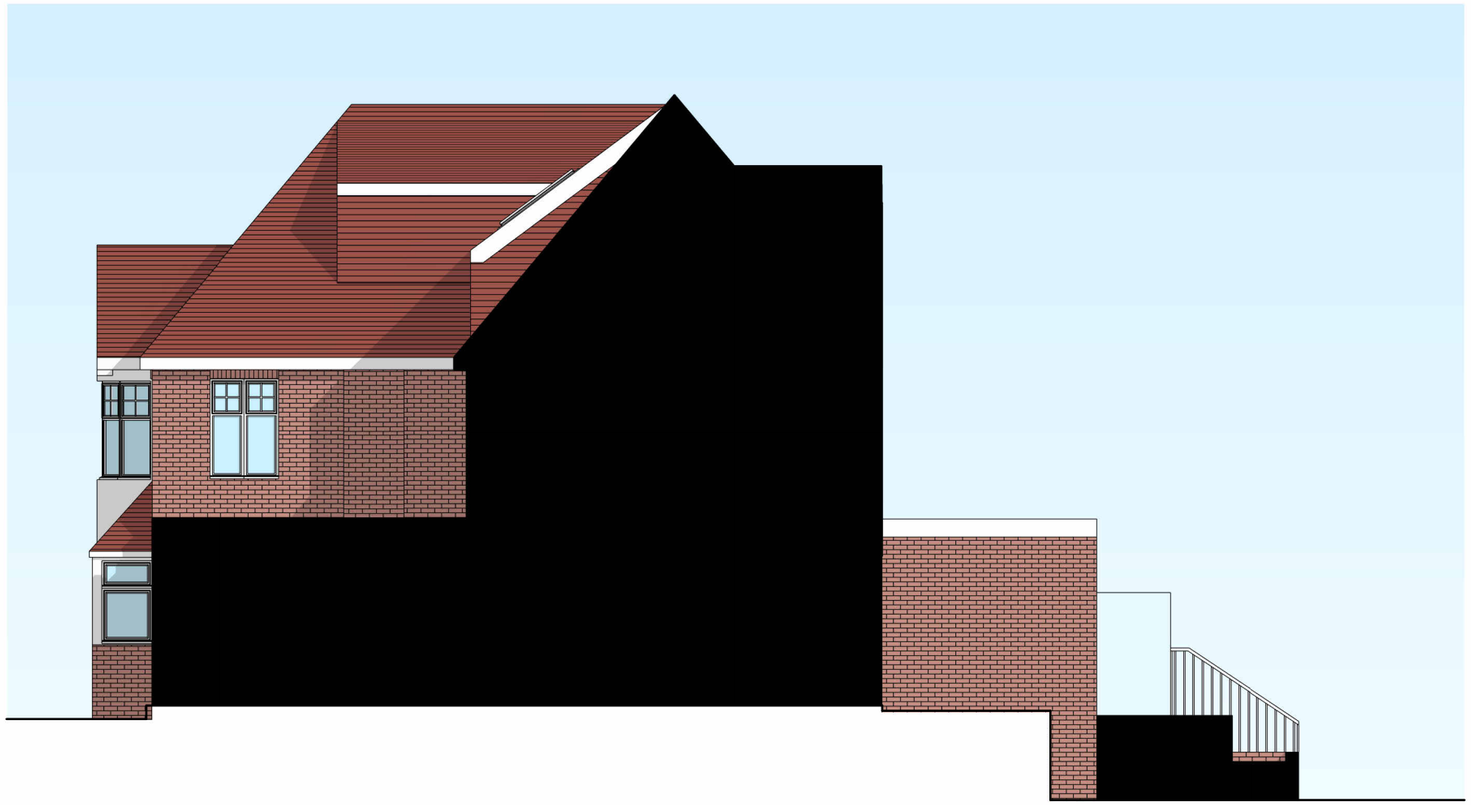

Proposed side elevation

SCALE 1:100

0 1 2 3 4 5 m

Rev	Description	Date

Notes

- All dimensions to be checked on site prior to consturction.
- Drawings for planning purposes only. Not to be used for construction.

DRAWING TITLE

Existing and proposed side elevation

CLIENT

Adrian Salo

PROJECT ADDRESS

31 Woodside Avenue, London, N6 4SP

SCALE	**DRAWN BY**
1 : 100 at A3	AB
DATE	**CHECKED BY**
September 2026	DD

DRAWING NO. 31WA - P-06

adara



Existing rear elevation

SCALE 1:100

0 1 2 3 4 5 m



Proposed rear elevation

SCALE 1:100

0 1 2 3 4 5 m

Rev	Description	Date

Notes

- All dimensions to be checked on site prior to consturction.
- Drawings for planning purposes only. Not to be used for construction.

DRAWING TITLE

Existing and proposed rear elevation

CLIENT

Adrian Salo

PROJECT ADDRESS

31 Woodside Avenue, London, N6 4SP

SCALE	**DRAWN BY**
1 : 100 at A3	AB
DATE	**CHECKED BY**
September 2026	DD

DRAWING NO. 31WA - P-07

adara



Existing side elevation

SCALE 1:100

0 1 2 3 4 5 m



Proposed side elevation

SCALE 1:100

0 1 2 3 4 5 m

Rev	Description	Date

Notes

- All dimensions to be checked on site prior to consturction.
- Drawings for planning purposes only. Not to be used for construction.

DRAWING TITLE

Existing and proposed side elevation

CLIENT

Adrian Salo

PROJECT ADDRESS

31 Woodside Avenue, London, N6 4SP

SCALE	**DRAWN BY**
1 : 100 at A3	AB
DATE	**CHECKED BY**
September 2026	DD

DRAWING NO. 31WA - P-08

adara



Existing section

SCALE 1:100

0 1 2 3 4 5 m

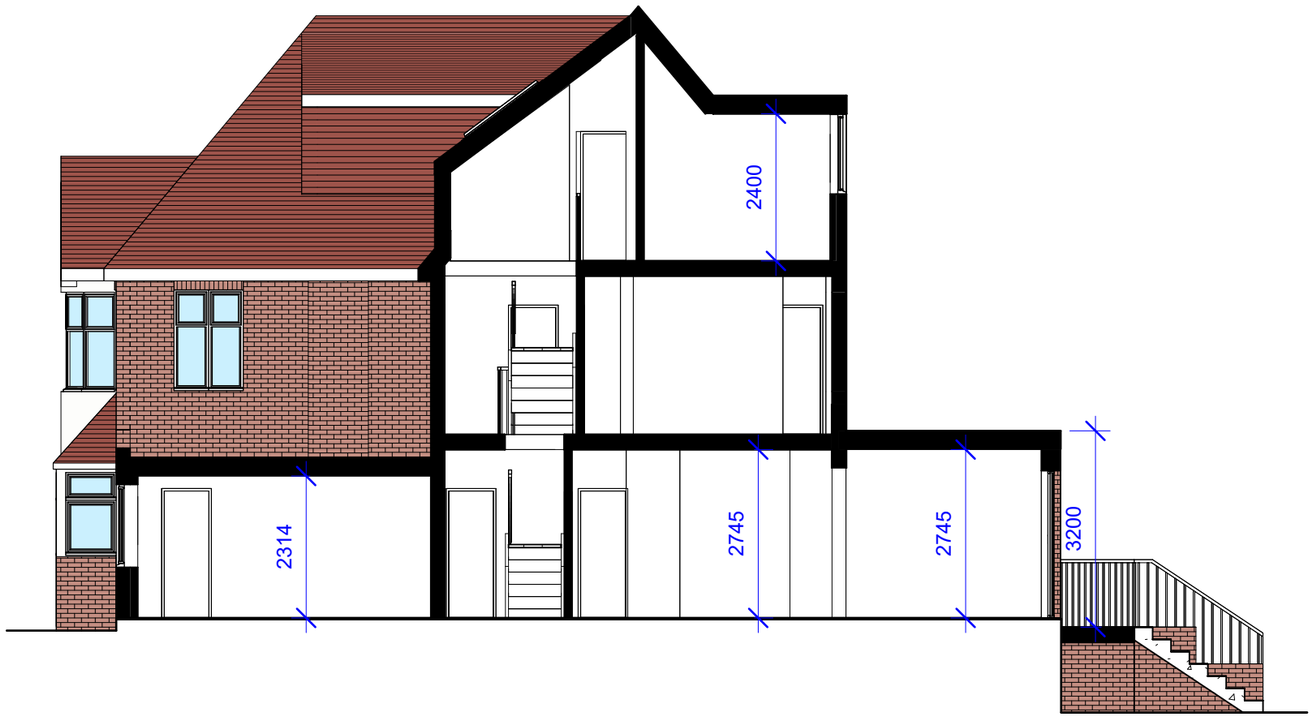

Proposed section

SCALE 1:100

0 1 2 3 4 5 m

Rev	Description	Date

Notes

- All dimensions to be checked on site prior to consturction.
- Drawings for planning purposes only. Not to be used for construction.

DRAWING TITLE

Existing and proposed section

CLIENT

Adrian Salo

PROJECT ADDRESS

31 Woodside Avenue, London, N6 4SP

SCALE	**DRAWN BY**
1 : 100 at A3	AB
DATE	**CHECKED BY**
September 2026	DD

DRAWING NO. 31WA - P-09

adara

Existing front view

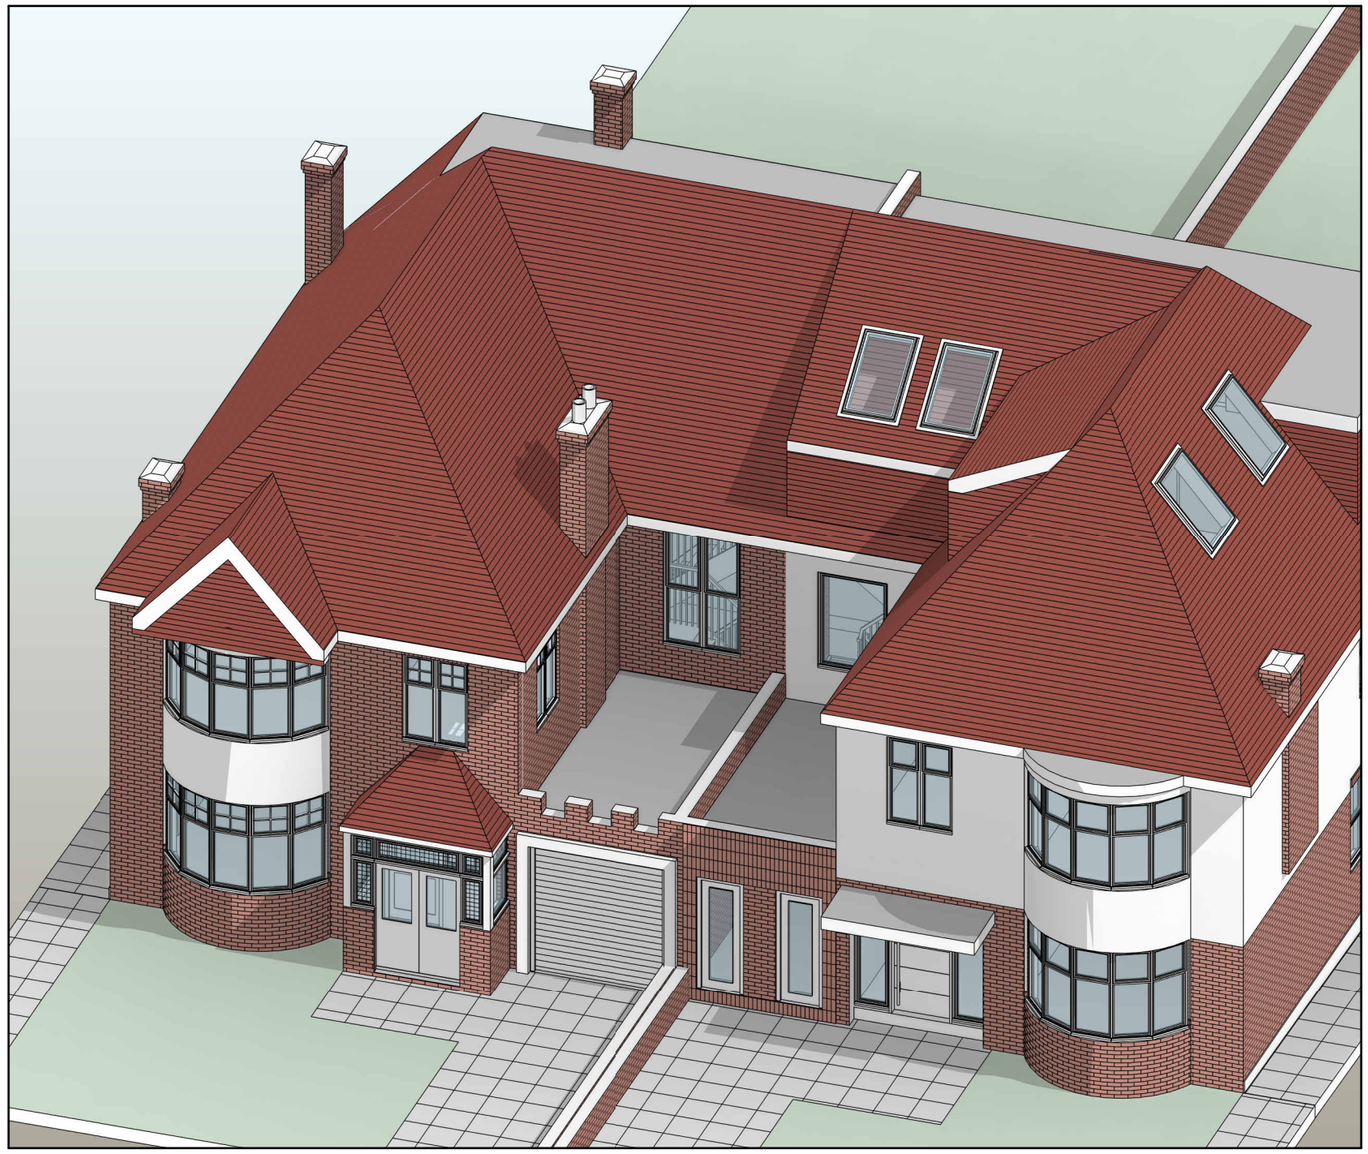

Rev	Description	Date

Notes

- All dimensions to be checked on site prior to consturction.
- Drawings for planning purposes only. Not to be used for construction.

DRAWING TITLE

Existing front view

CLIENT

Adrian Salo

PROJECT ADDRESS

31 Woodside Avenue, London, N6 4SP

SCALE	**DRAWN BY**
at A3	AB
DATE	**CHECKED BY**
September 2026	DD

DRAWING NO. 31WA - P-10

adara

Proposed front view

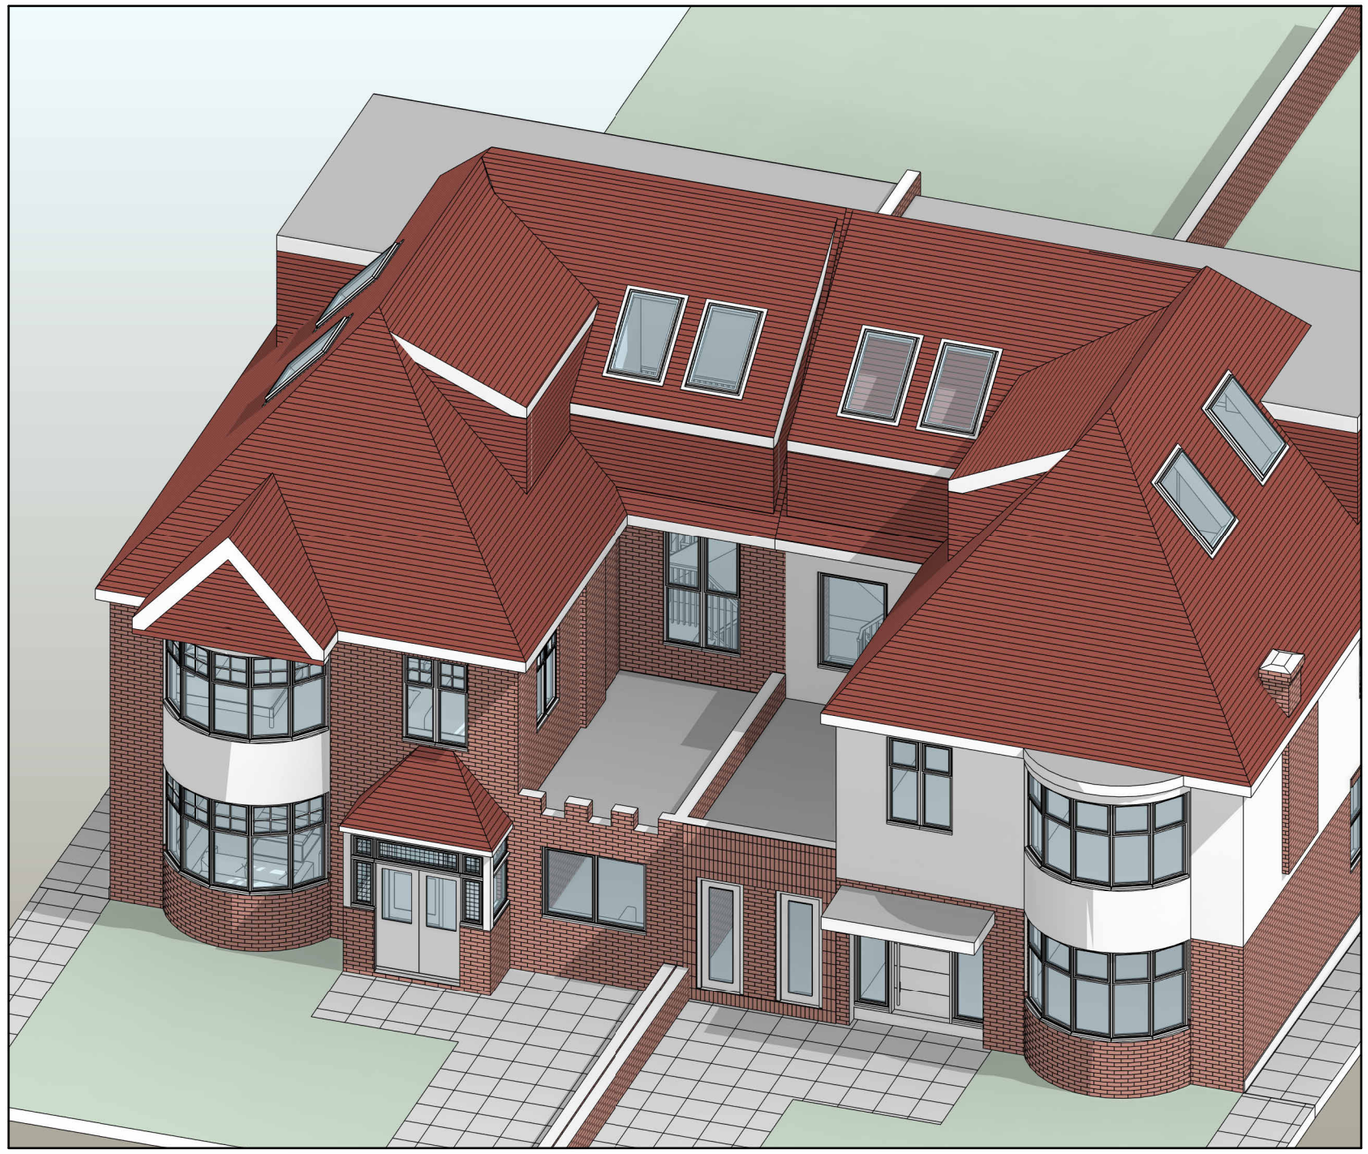

Rev	Description	Date

Notes

- All dimensions to be checked on site prior to consturction.
- Drawings for planning purposes only. Not to be used for construction.

DRAWING TITLE

Proposed front view

CLIENT

Adrian Salo

PROJECT ADDRESS

31 Woodside Avenue, London, N6 4SP

SCALE	**DRAWN BY**
at A3	AB
DATE	**CHECKED BY**
September 2026	DD

DRAWING NO. 31WA - P-11

Revision 2

adara

Existing rear view



Rev	Description	Date

Notes

- All dimensions to be checked on site prior to consturction.
- Drawings for planning purposes only. Not to be used for construction.

DRAWING TITLE

Existing rear view

CLIENT

Adrian Salo

PROJECT ADDRESS

31 Woodside Avenue, London, N6 4SP

SCALE	**DRAWN BY**
at A3	AB
DATE	**CHECKED BY**
September 2026	DD

DRAWING NO. 31WA - P-12

adara

Proposed rear view



Rev	Description	Date

Notes

- All dimensions to be checked on site prior to consturction.
- Drawings for planning purposes only. Not to be used for construction.

DRAWING TITLE

Proposed rear view

CLIENT

Adrian Salo

PROJECT ADDRESS

31 Woodside Avenue, London, N6 4SP

SCALE	**DRAWN BY**
at A3	AB
DATE	**CHECKED BY**
September 2026	DD

DRAWING NO. 31WA - P-13