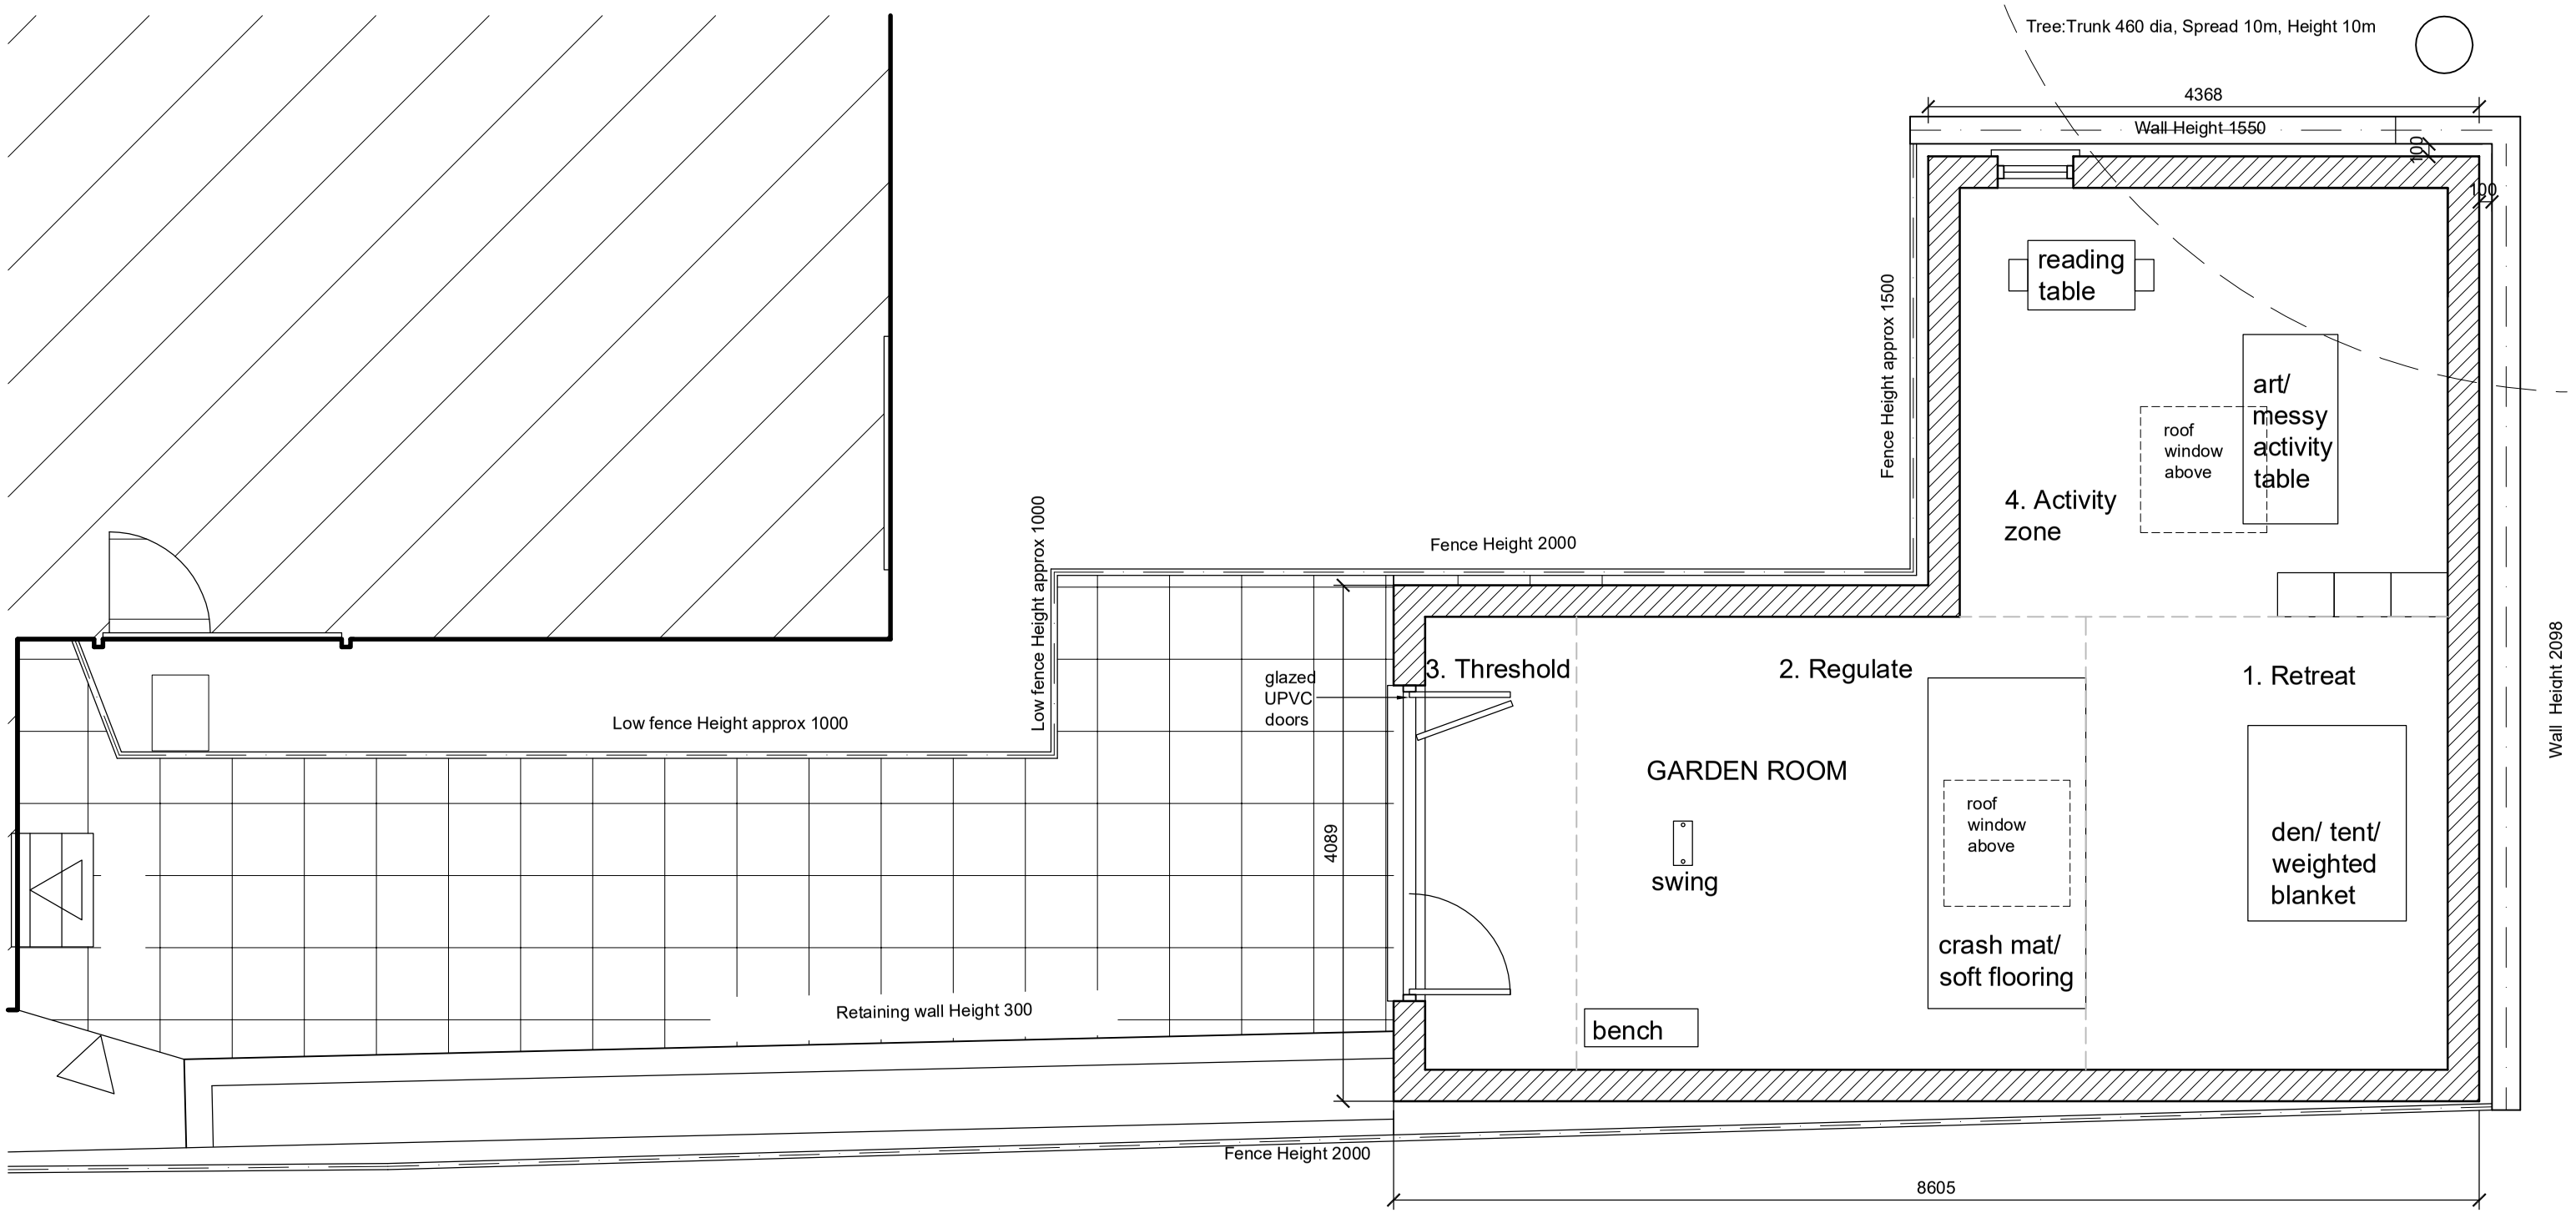


PROJECT: 170 WESTBURY AVENUE N22 6RU

DRAWING TITLE:


Proposed rear garden plan

SCALE: 1:50 @A3 DRAWING NUMBER: P-02E


0 1 2 3 4 5m

Issued for COMMENT 23.04.26
Revision A issued for COMMENT 29.04.26
Revision B issued for PLANNING 22.05.26
Revision C issued for COMMENT 02.06.26
Revision C issued for PLANNING 02.06.26
Revision D issued for PLANNING 09.09.26
Revision E issued for PLANNING 28.09.26

studio seventi
ARCHITECTURE LTD
www.studioseventi.co.uk
176 Brookehowse Road
London SE6 3TP
m:07985 507253
e:g.egbo@studioseventi.co.uk

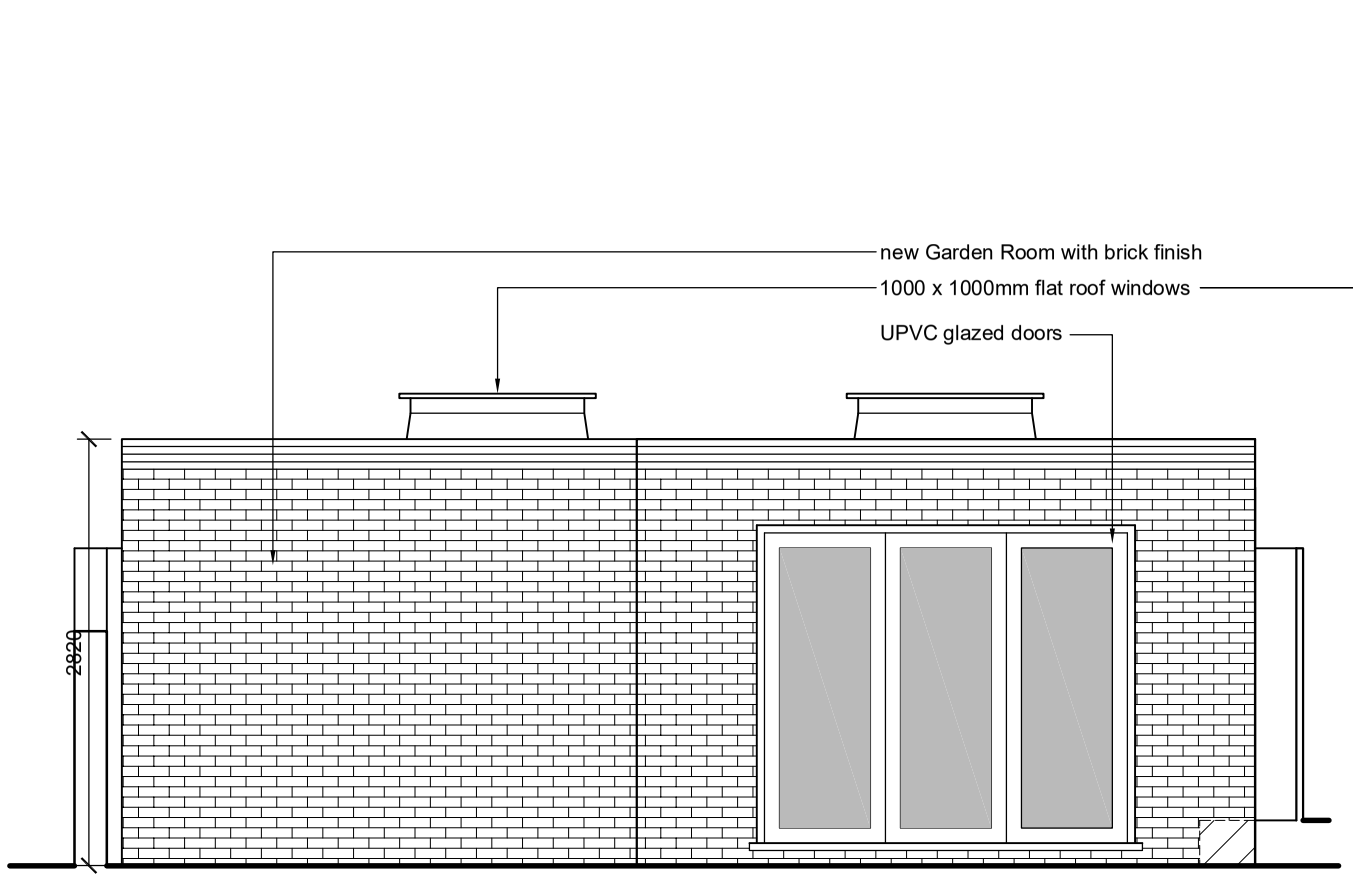

Proposed front elevation

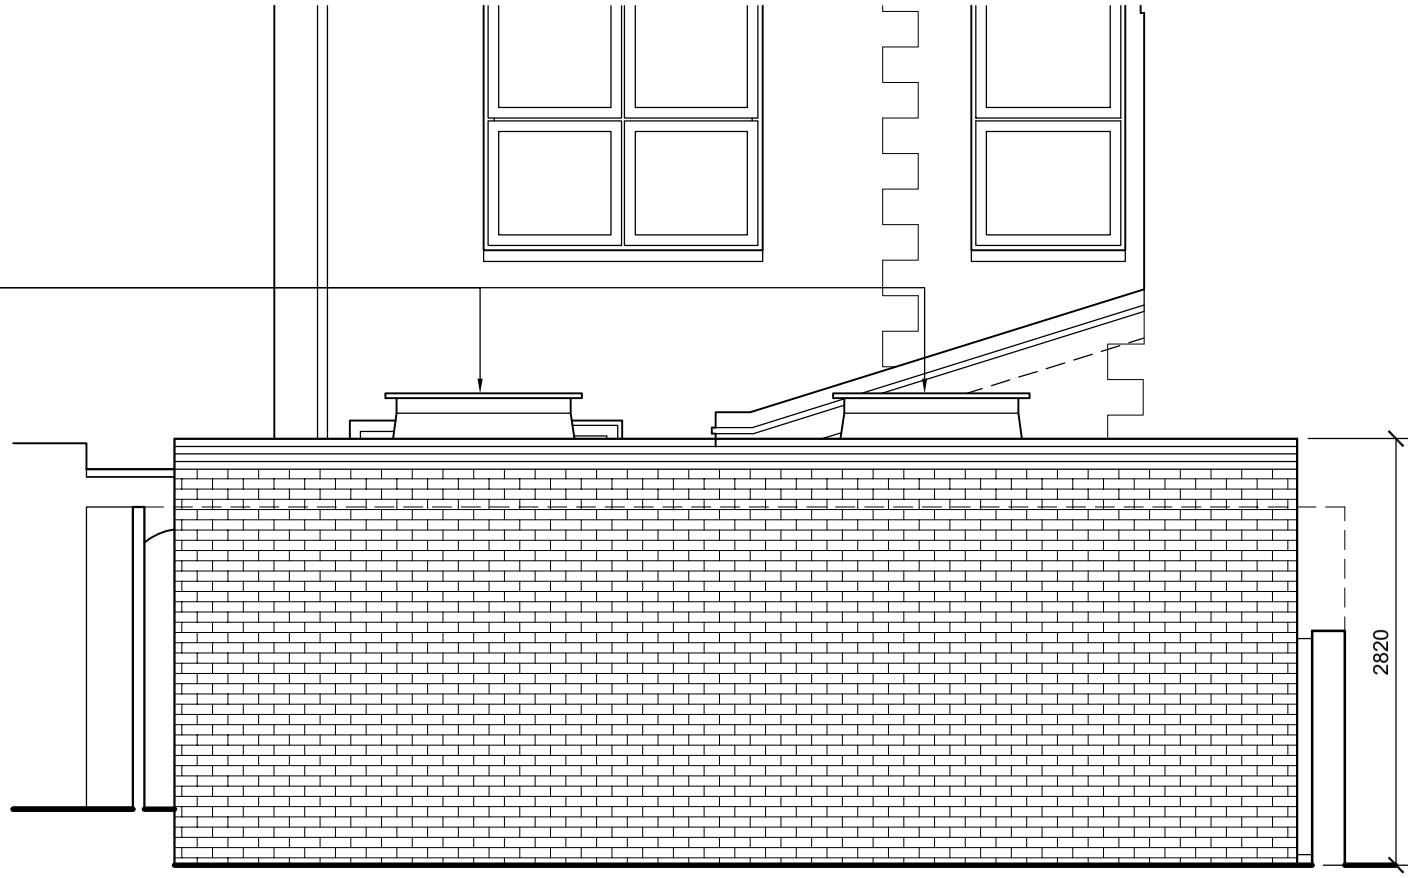

Proposed rear elevation

PROJECT: 170 WESTBURY AVENUE N22 6RU

DRAWING TITLE:

Proposed front and rear elevations

SCALE: 1:50 @A3 DRAWING NUMBER: P-03E


0 1 2 3 4 5m

Issued for COMMENT 23.04.26
Issued for COMMENT 29.04.26
Revision B issued for PLANNING 22.05.26
Revision C issued for PLANNING 02.06.26
Revision D issued for PLANNING 09.09.26
Revision E issued for PLANNING 28.09.26


studio seventi
ARCHITECTURE LTD
www.studioseventi.co.uk

176 Brookehowse Road
London SE6 3TP

m:07985 507253
e:g.egbo@studioseventi.co.uk

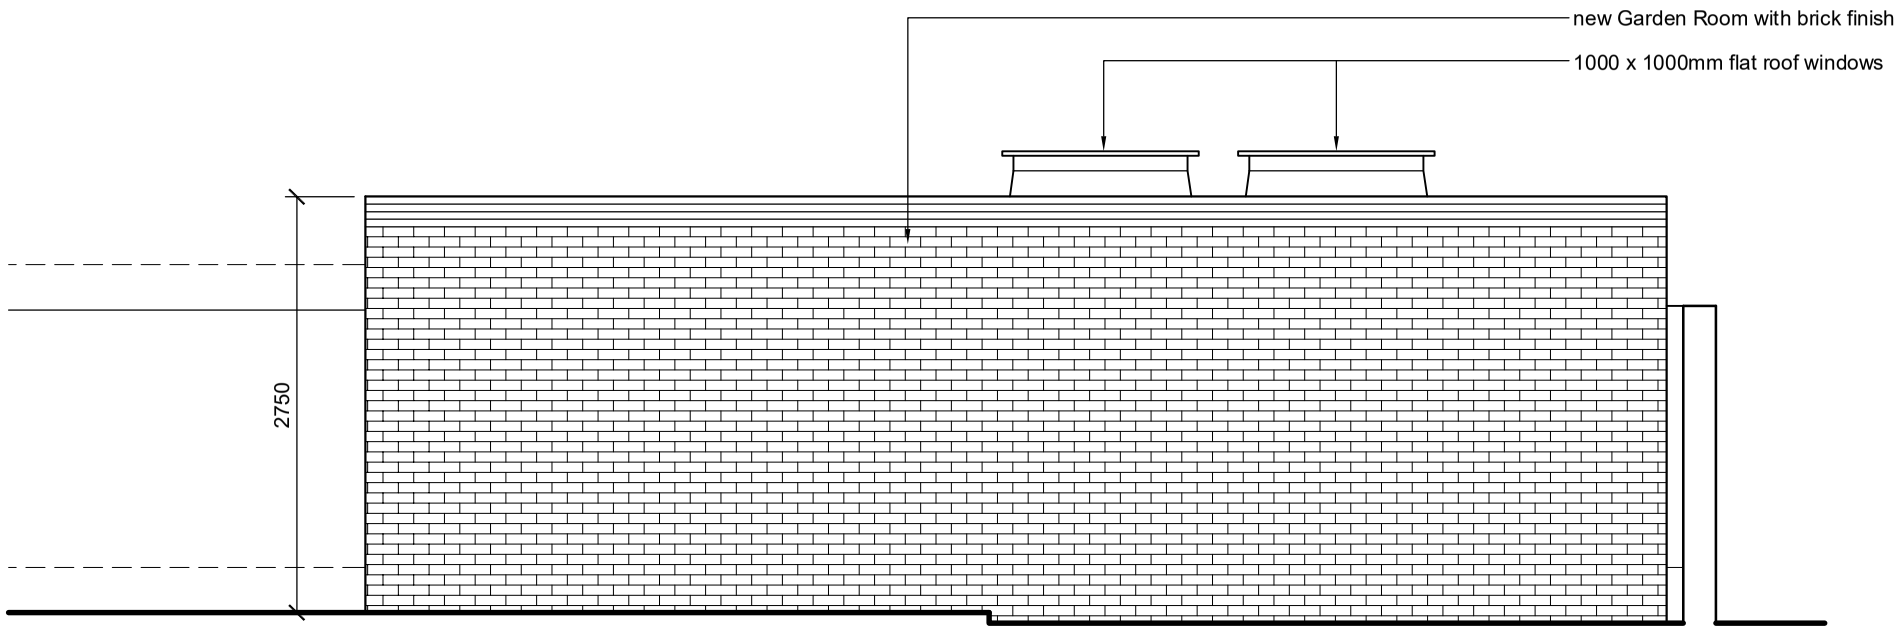

Proposed side elevation (south)

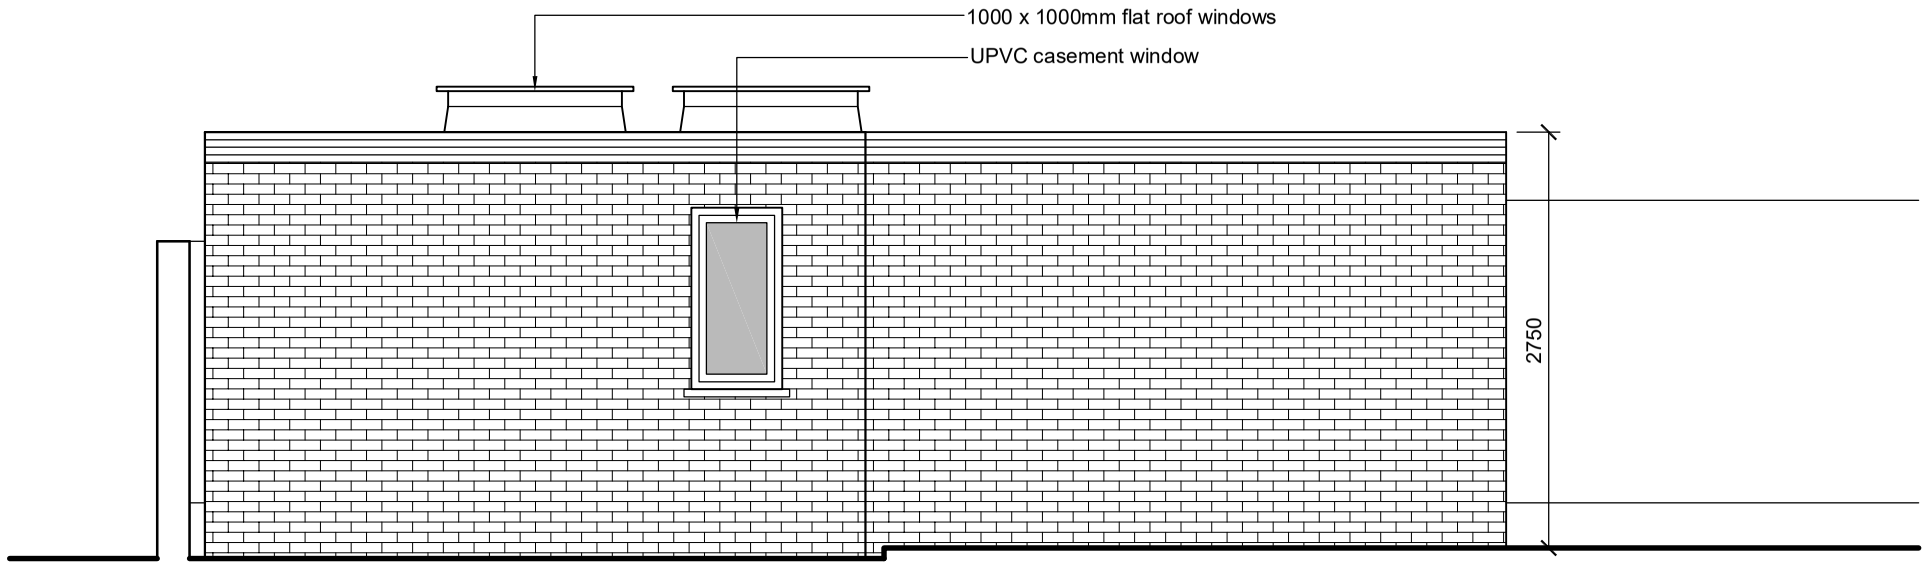

Proposed side elevation (north)

PROJECT: 170 WESTBURY AVENUE N22 6RU
DRAWING TITLE:

Proposed side elevations

SCALE: 1:50 @A3 DRAWING NUMBER: P-04E

0 1 2 3 4 5m

Issued for COMMENT 23.04.26
Revision A issued for COMMENT 29.04.26
Revision B issued for PLANNING 22.05.26
Revision C issued for PLANNING 02.06.26
Revision D issued for PLANNING 09.09.26
Revision E issued for PLANNING 28.09.26

studio seventi
ARCHITECTURE LTD
www.studioseventi.co.uk
176 Brookehowse Road
London SE6 3TP
m:07985 507253
e:g.egbo@studioseventi.co.uk