


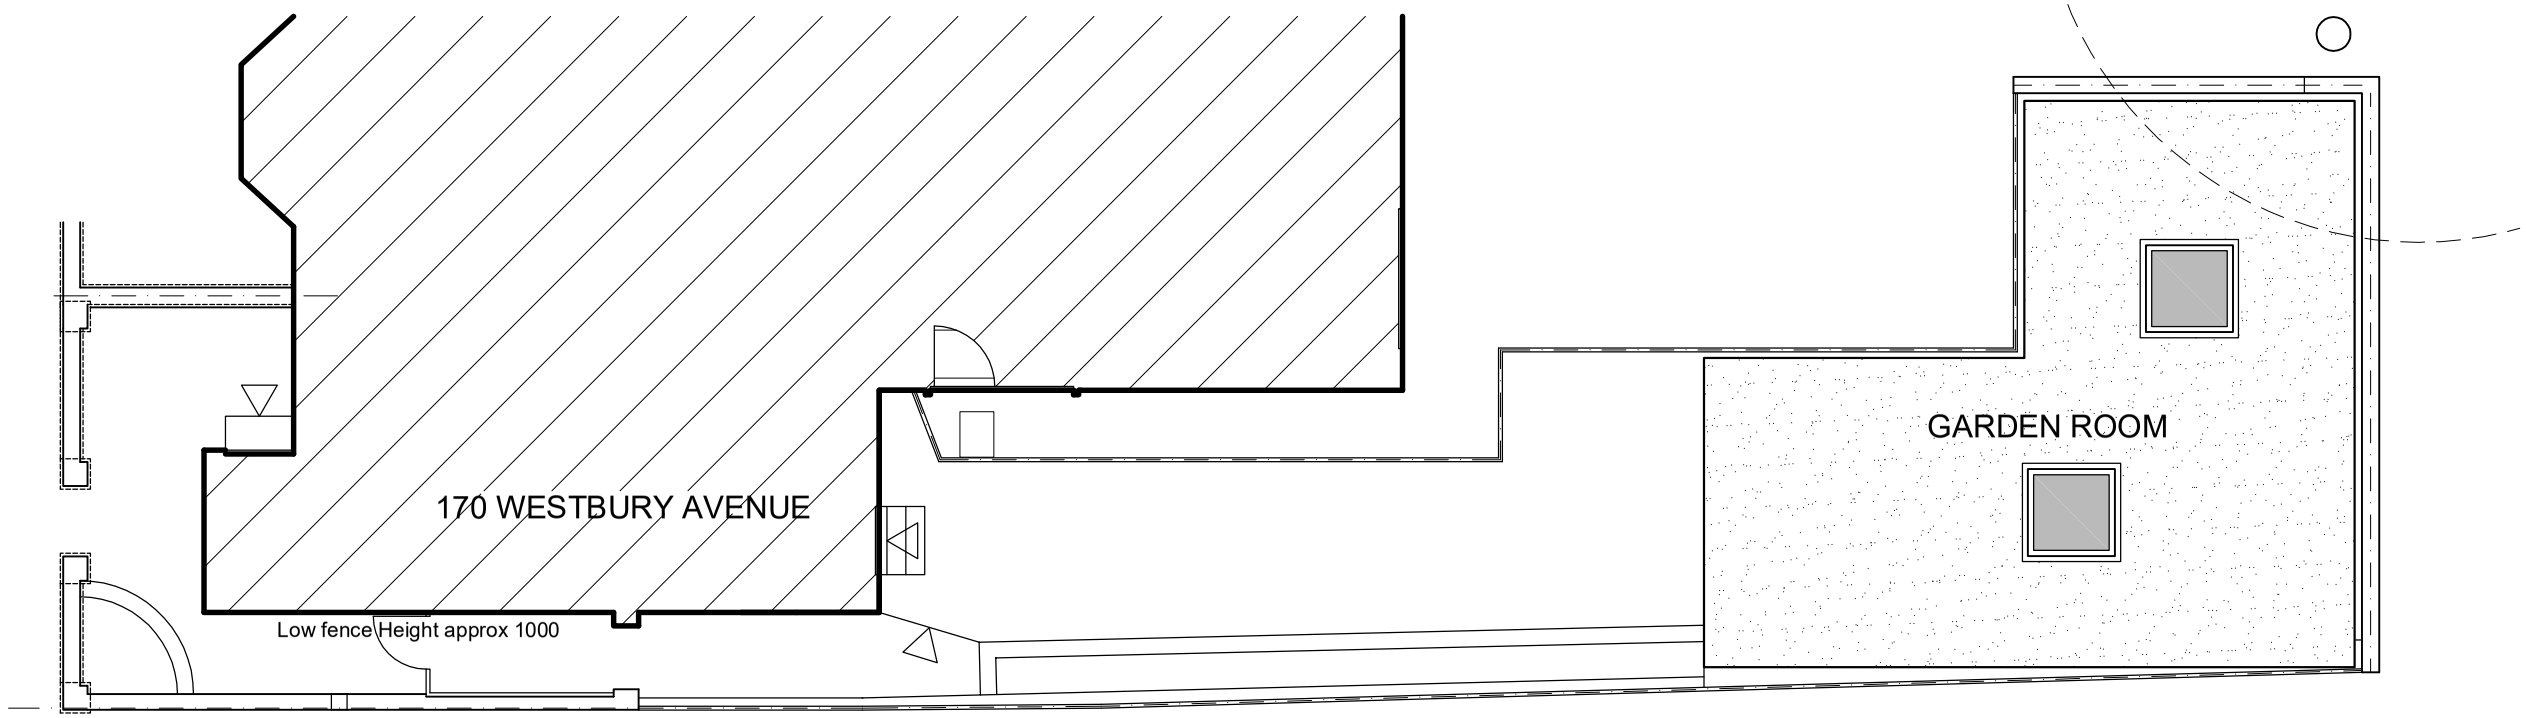

Existing curtilage area: 112.6 square metres

Proposed garden room gross area: 50 square metres

PROJECT: 170 WESTBURY AVENUE N22 6RU
DRAWING TITLE:
Proposed block plan
SCALE: 1:100 @A3 DRAWING NUMBER: P-01E

0 2 4 6 8 10m

Issued for COMMENT 23.04.26
Revision A issued for COMMENT 29.04.26
Revision B issued for PLANNING 22.05.26
Revision C issued for PLANNING 02.06.26
Revision D issued for PLANNING 09.09.26
Revision E issued for PLANNING 28.09.26

studio seventi
ARCHITECTURE LTD
www.studioseventi.co.uk
176 Brookehowse Road
London SE6 3TP
m:07985 507253
e:g.egbo@studioseventi.co.uk