

View of tree in neighbour's garden




Existing curtilage area: 112.6 square metres

PROJECT: 170 WESTBURY AVENUE N22 6RU

DRAWING TITLE:

# Existing block plan

SCALE: 1:100 @A3 DRAWING NUMBER: E-01

0 2 4 6 8 10m

Issued for COMMENT 23.04.26
Issued for PLANNING 02.06.26
Issued for PLANNING 29.09.26


studio seventi
ARCHITECTURE LTD
www.studioseventi.co.uk

176 Brookehowse Road
London SE6 3TP

m:07985 507253
e:g.egbo@studioseventi.co.uk




Existing garden plan 1:50

PROJECT: 170 WESTBURY AVENUE N22 6RU

DRAWING TITLE:

# Existing rear garden plan

SCALE: 1:50 @A3 DRAWING NUMBER: E-02

0 1 2 3 4 5m

Issued for COMMENT 23.04.26
**Issued for PLANNING 02.06.26**
Issued for PLANNING 29.09.26


studio seventi
ARCHITECTURE LTD
www.studioseventi.co.uk

176 Brookehowse Road
London SE6 3TP

m:07985 507253
e:g.egbo@studioseventi.co.uk




ELEVATION AA 1:100



ELEVATION BB 1:100



ELEVATION CC 1:100

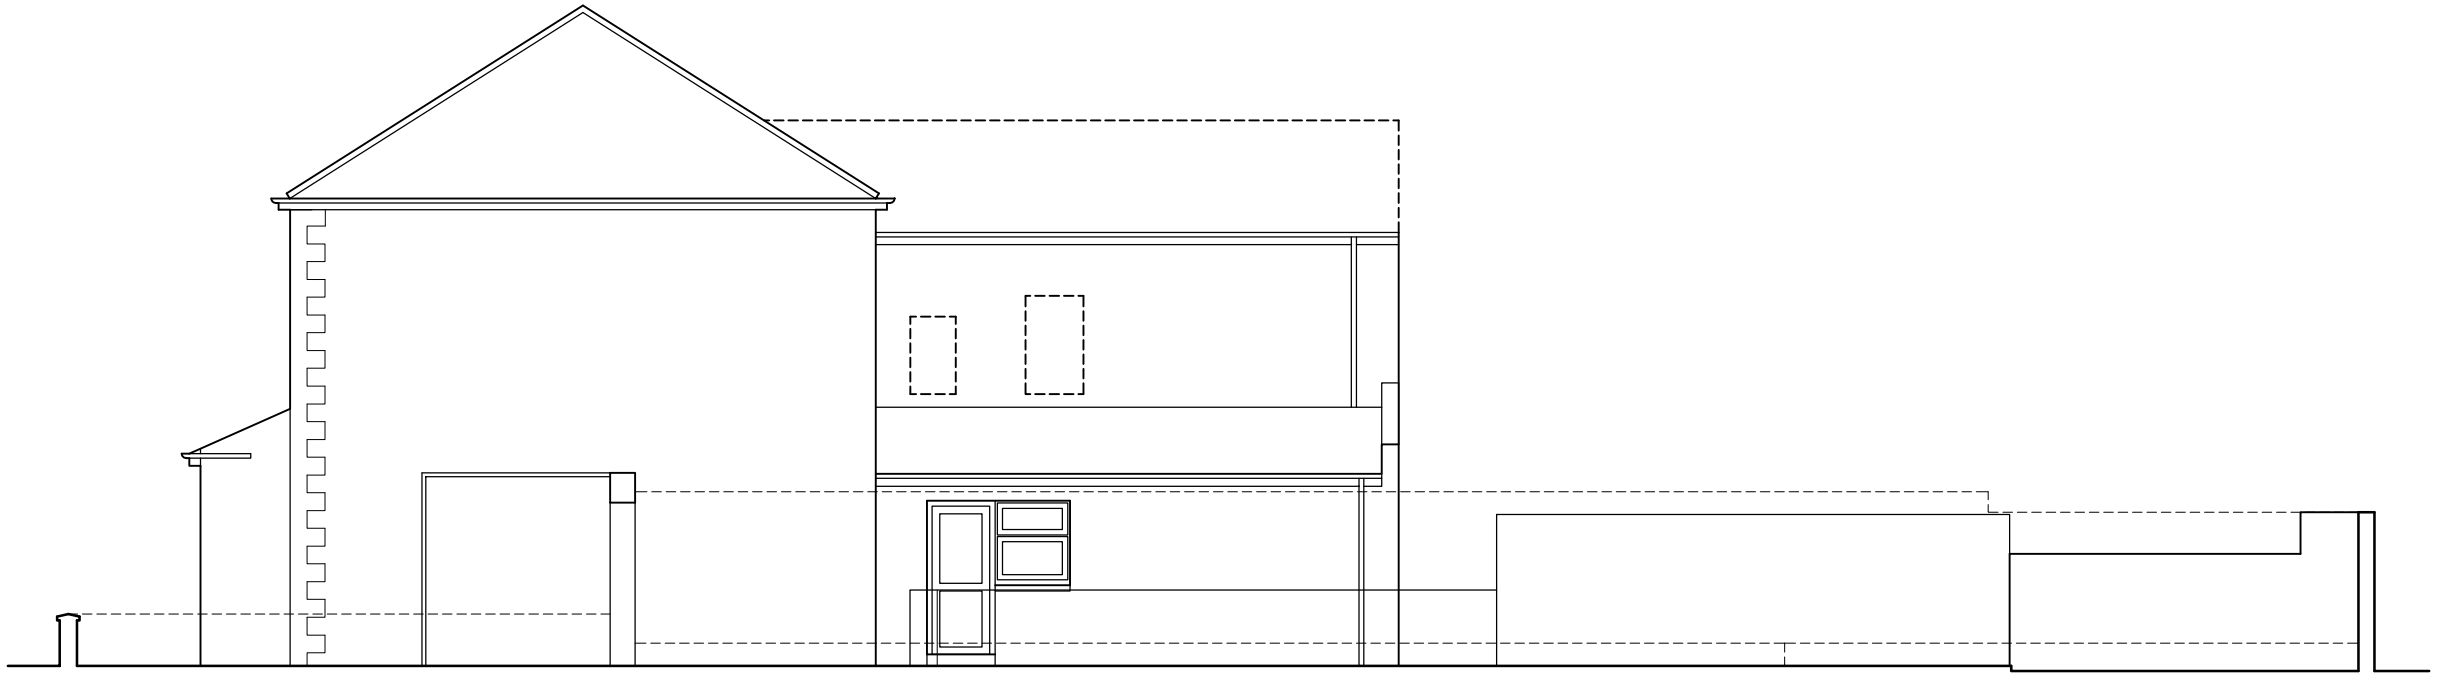

ELEVATION DD 1:100

PROJECT: 170 WESTBURY AVENUE N22 6RU

DRAWING TITLE:

# Existing elevations

SCALE: 1:100 @A3 DRAWING NUMBER: E-03

0 2 4 6 8 10m

Issued for COMMENT 23.04.26
Issued for PLANNING 02.06.26
Issued for PLANNING 29.09.26


studio seventi
ARCHITECTURE LTD
www.studioseventi.co.uk

176 Brookehowse Road
London SE6 3TP

m:07985 507253
e:g.egbo@studioseventi.co.uk