
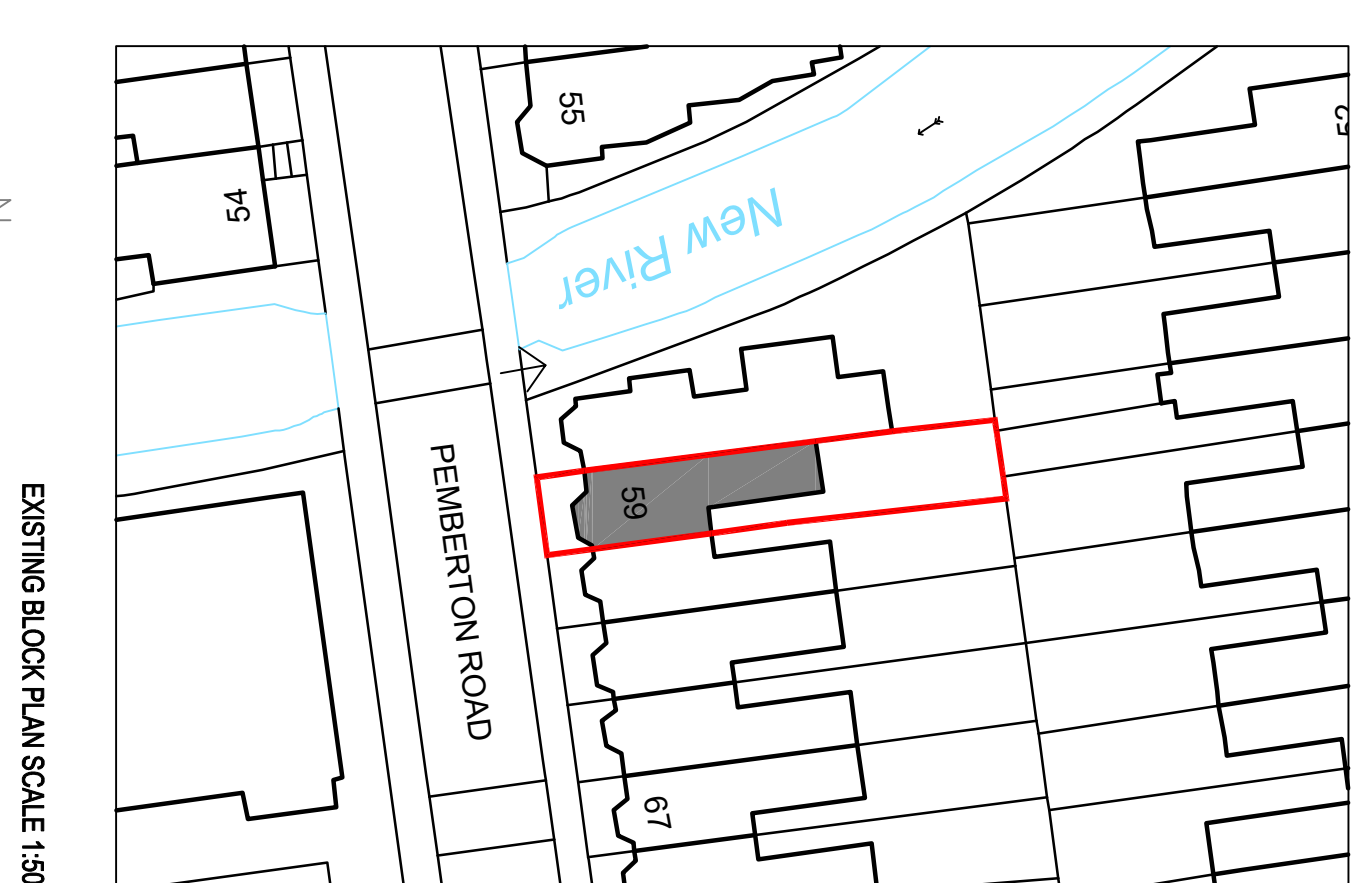
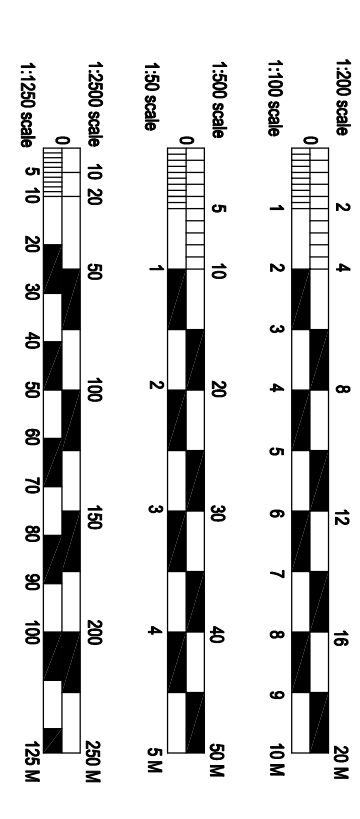
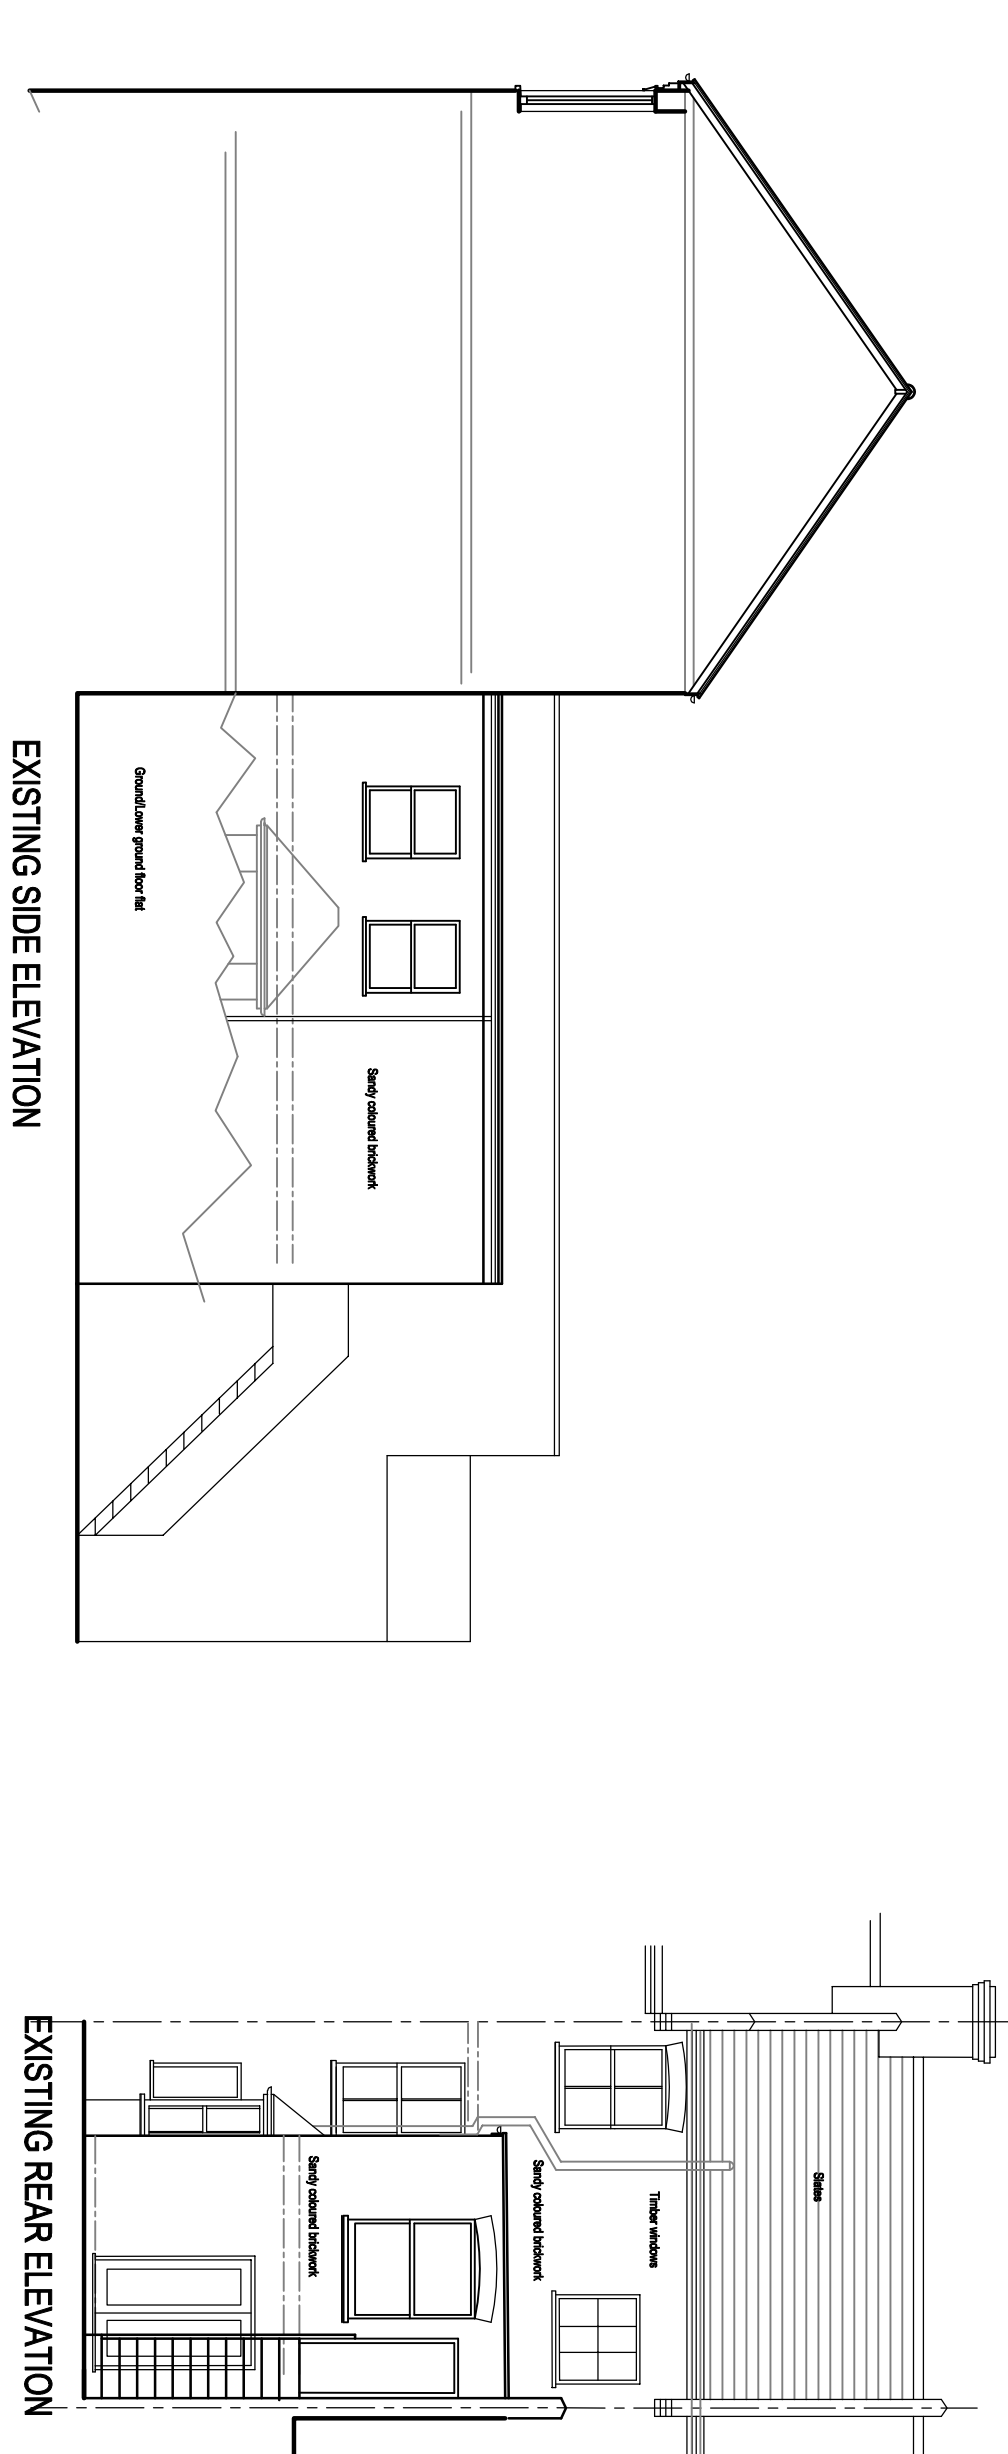
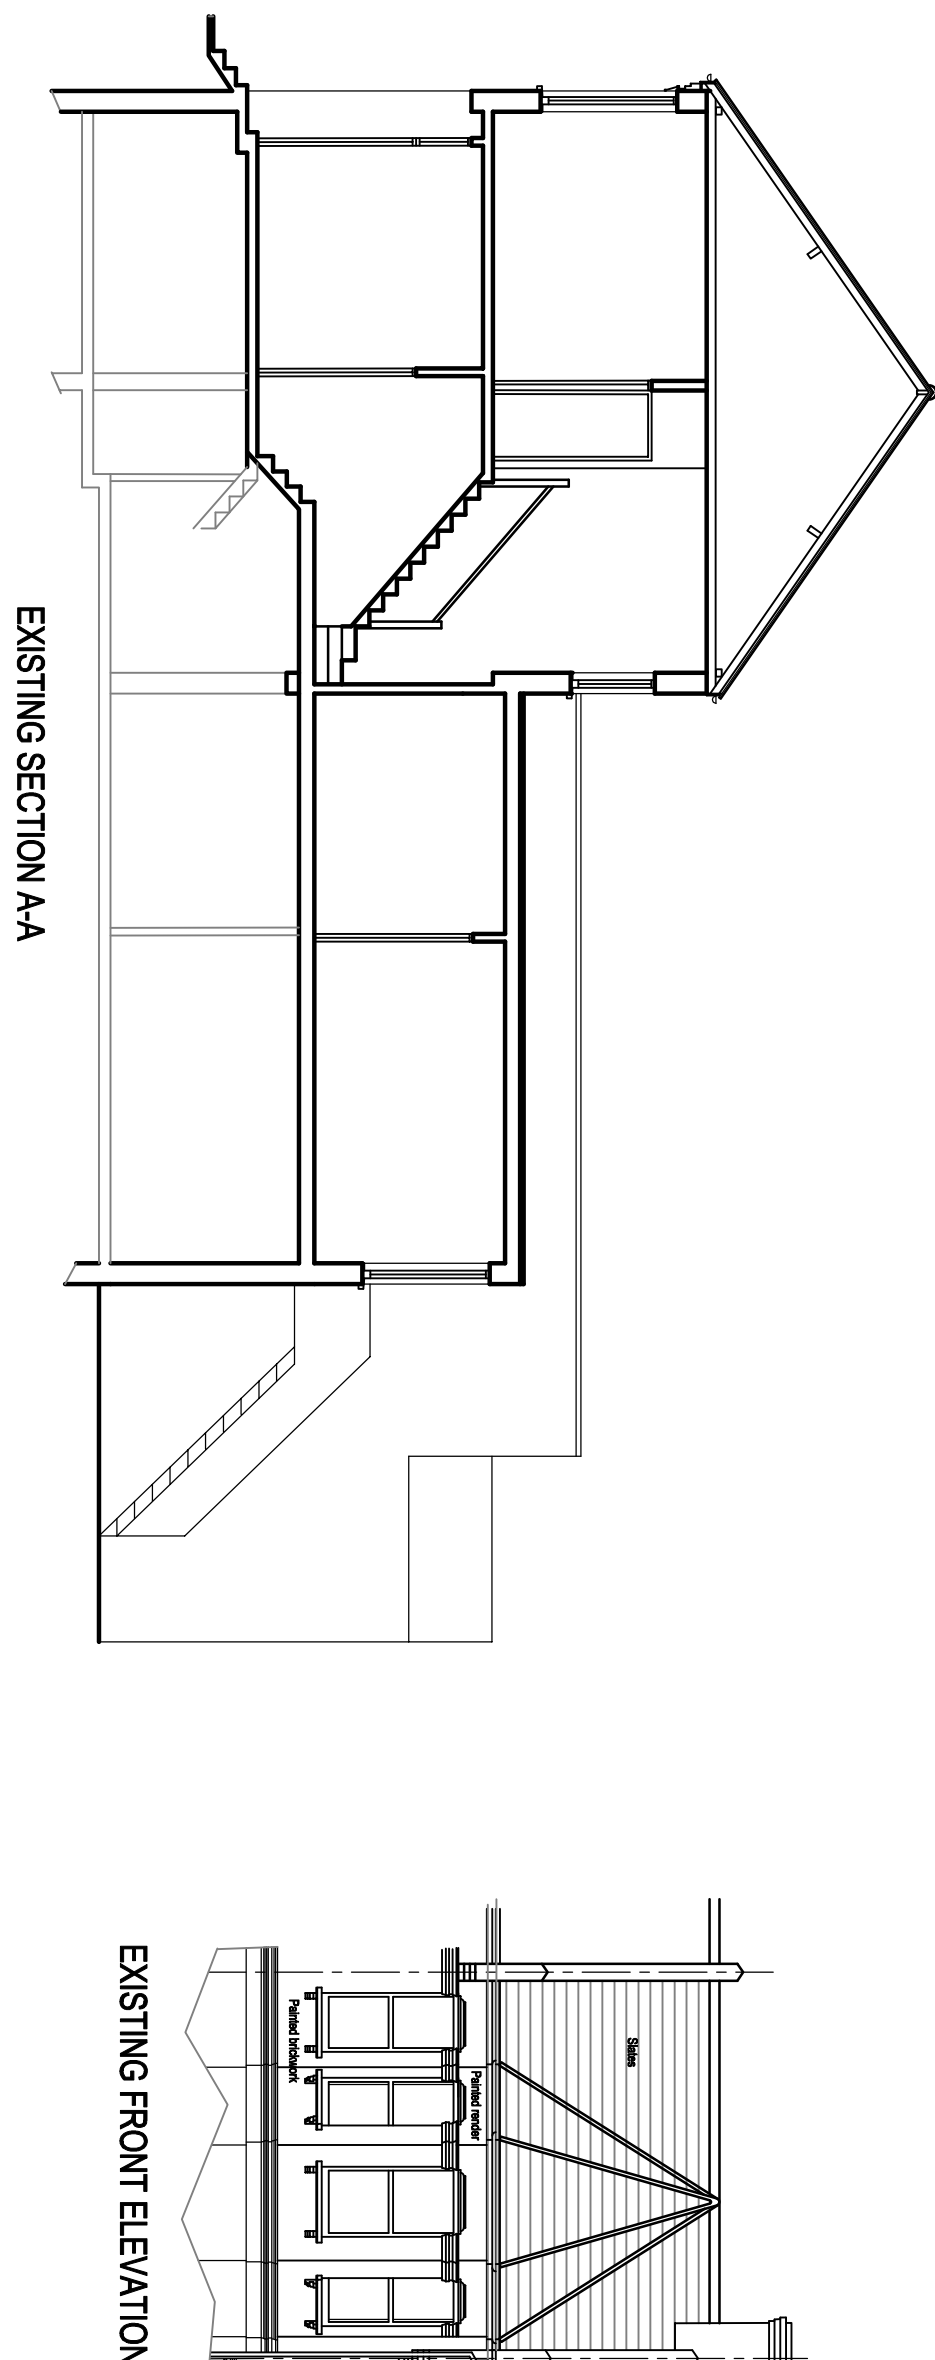
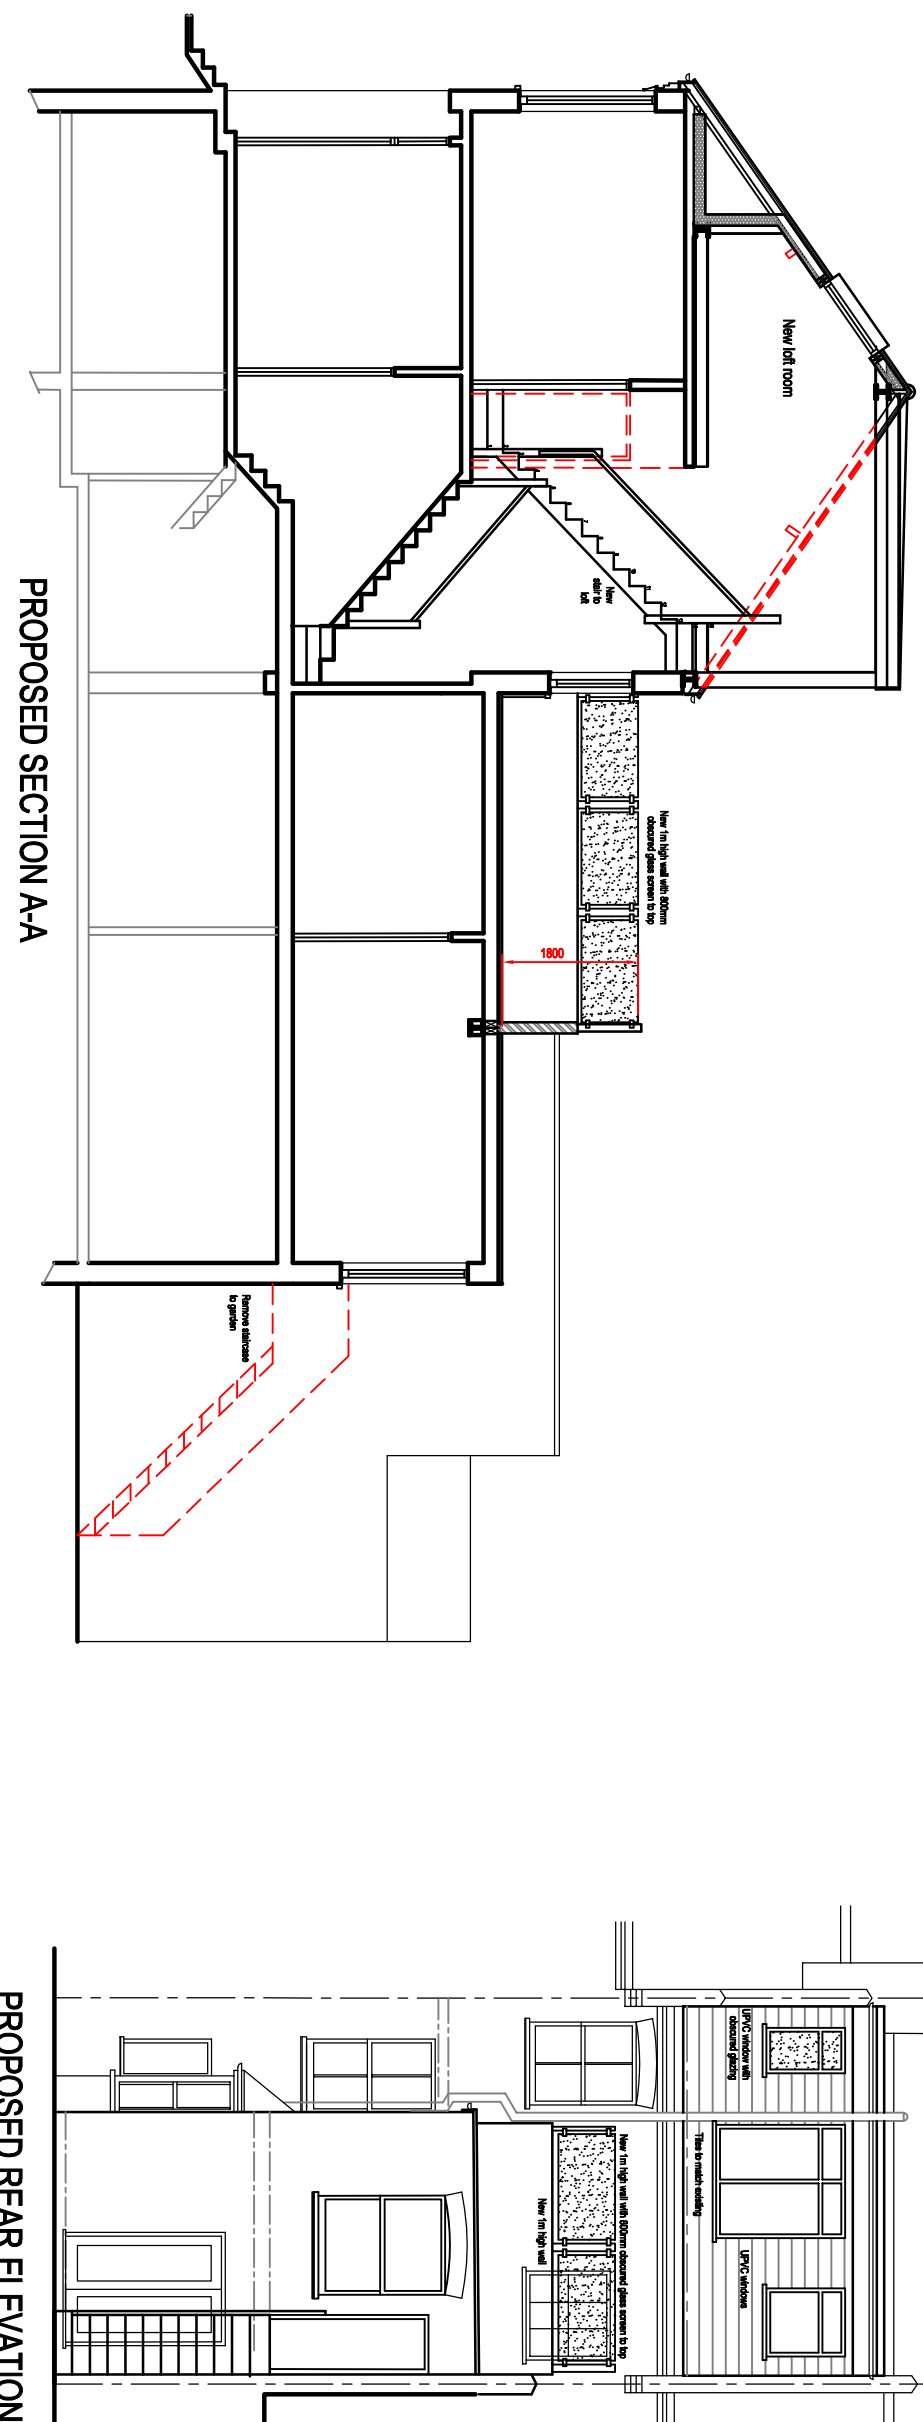
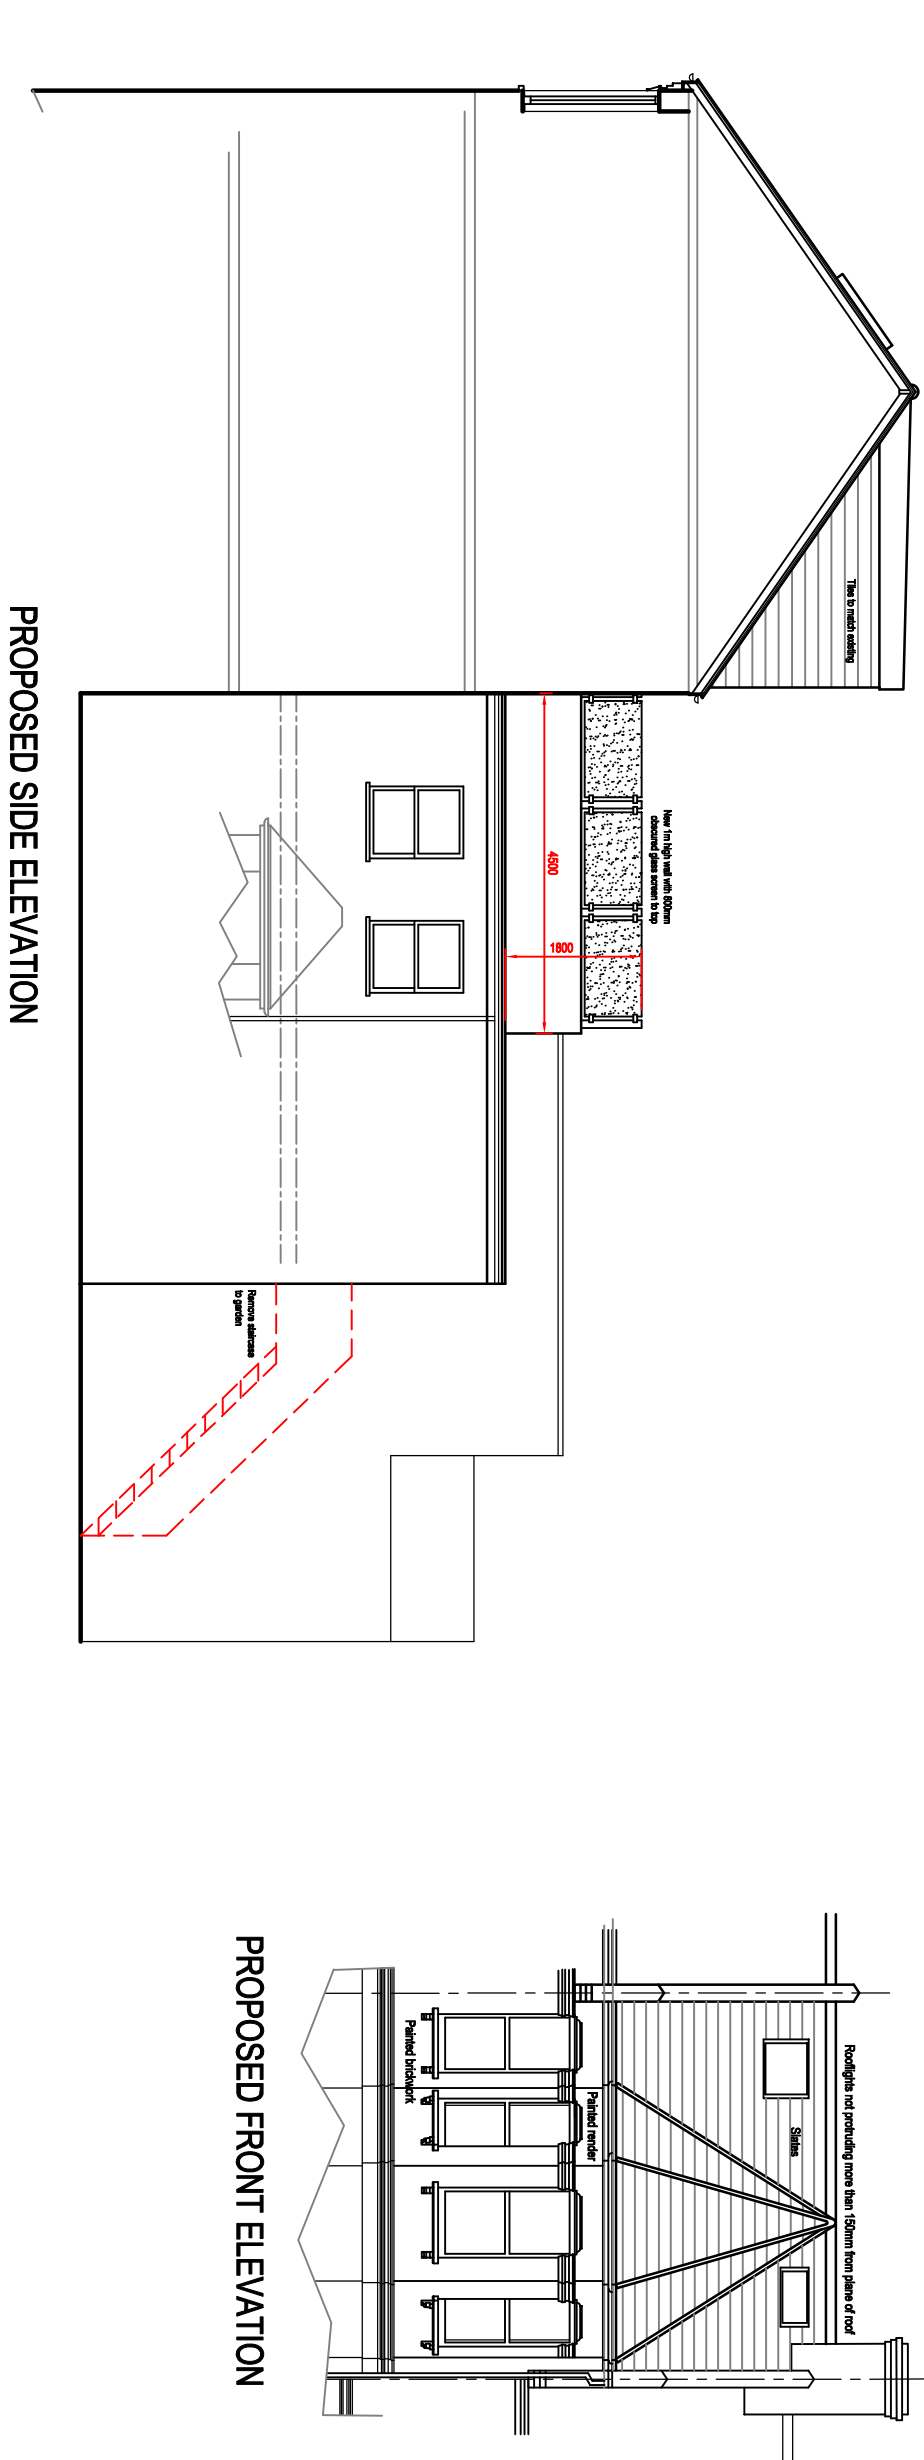
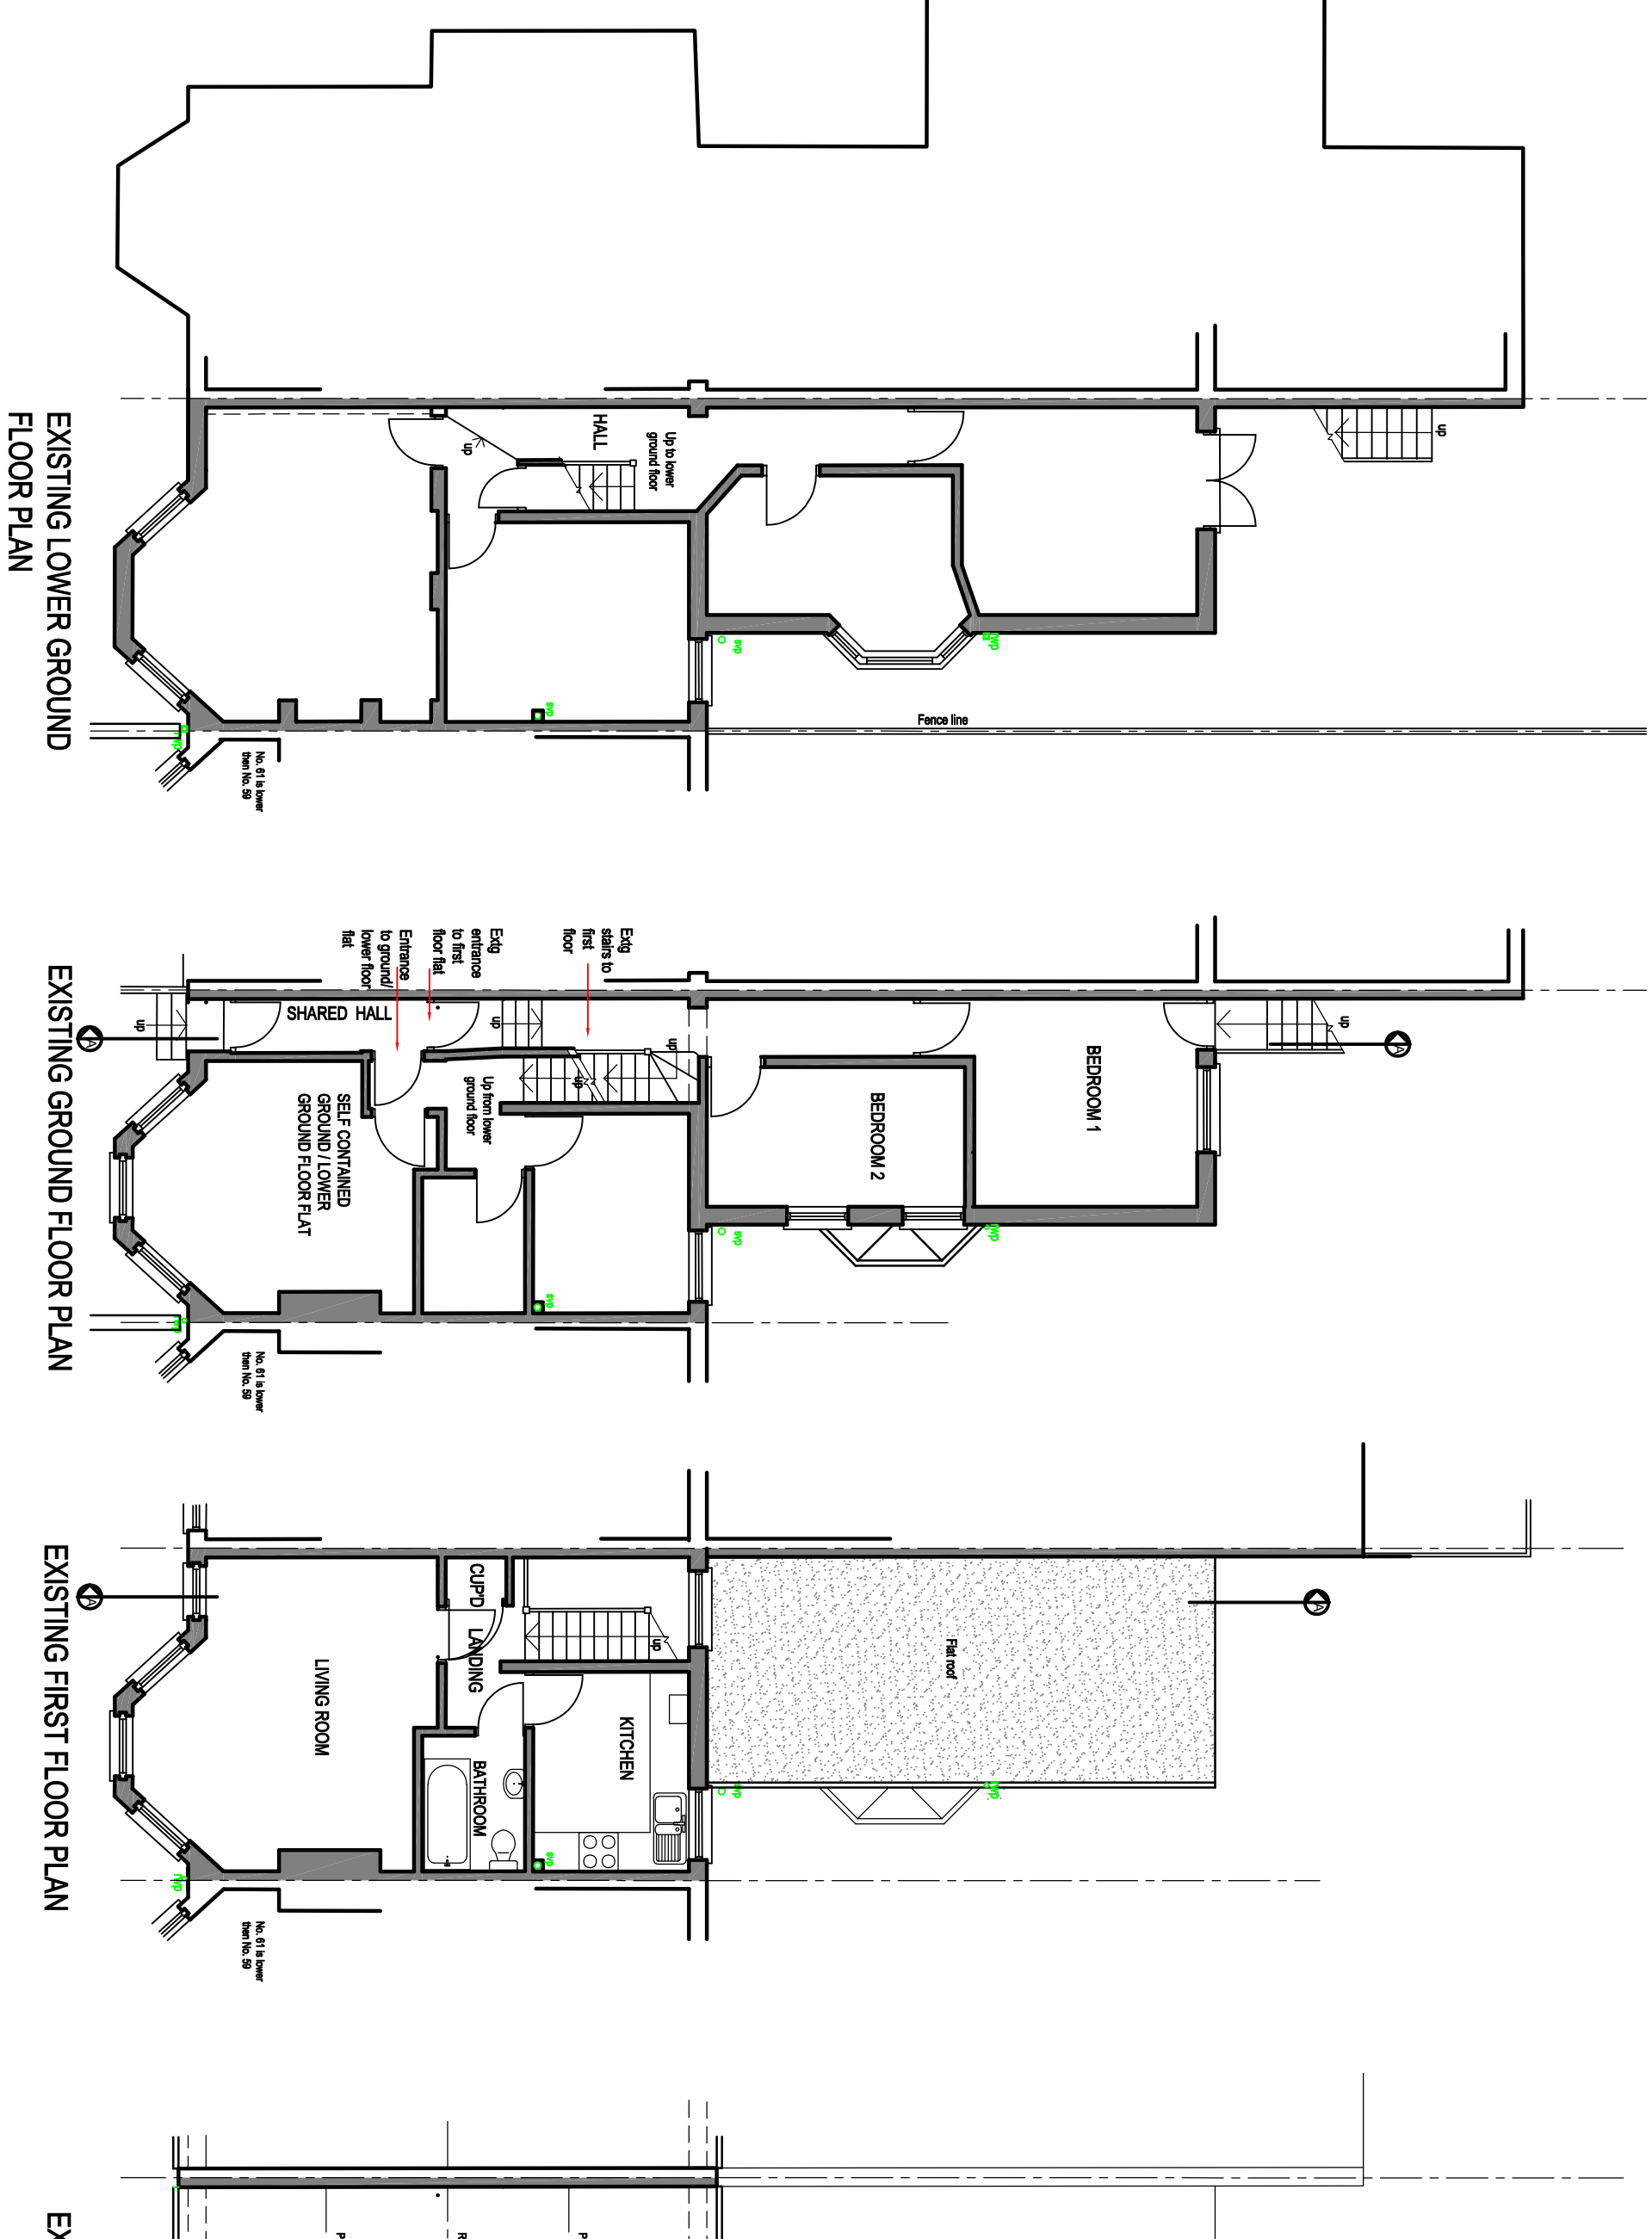


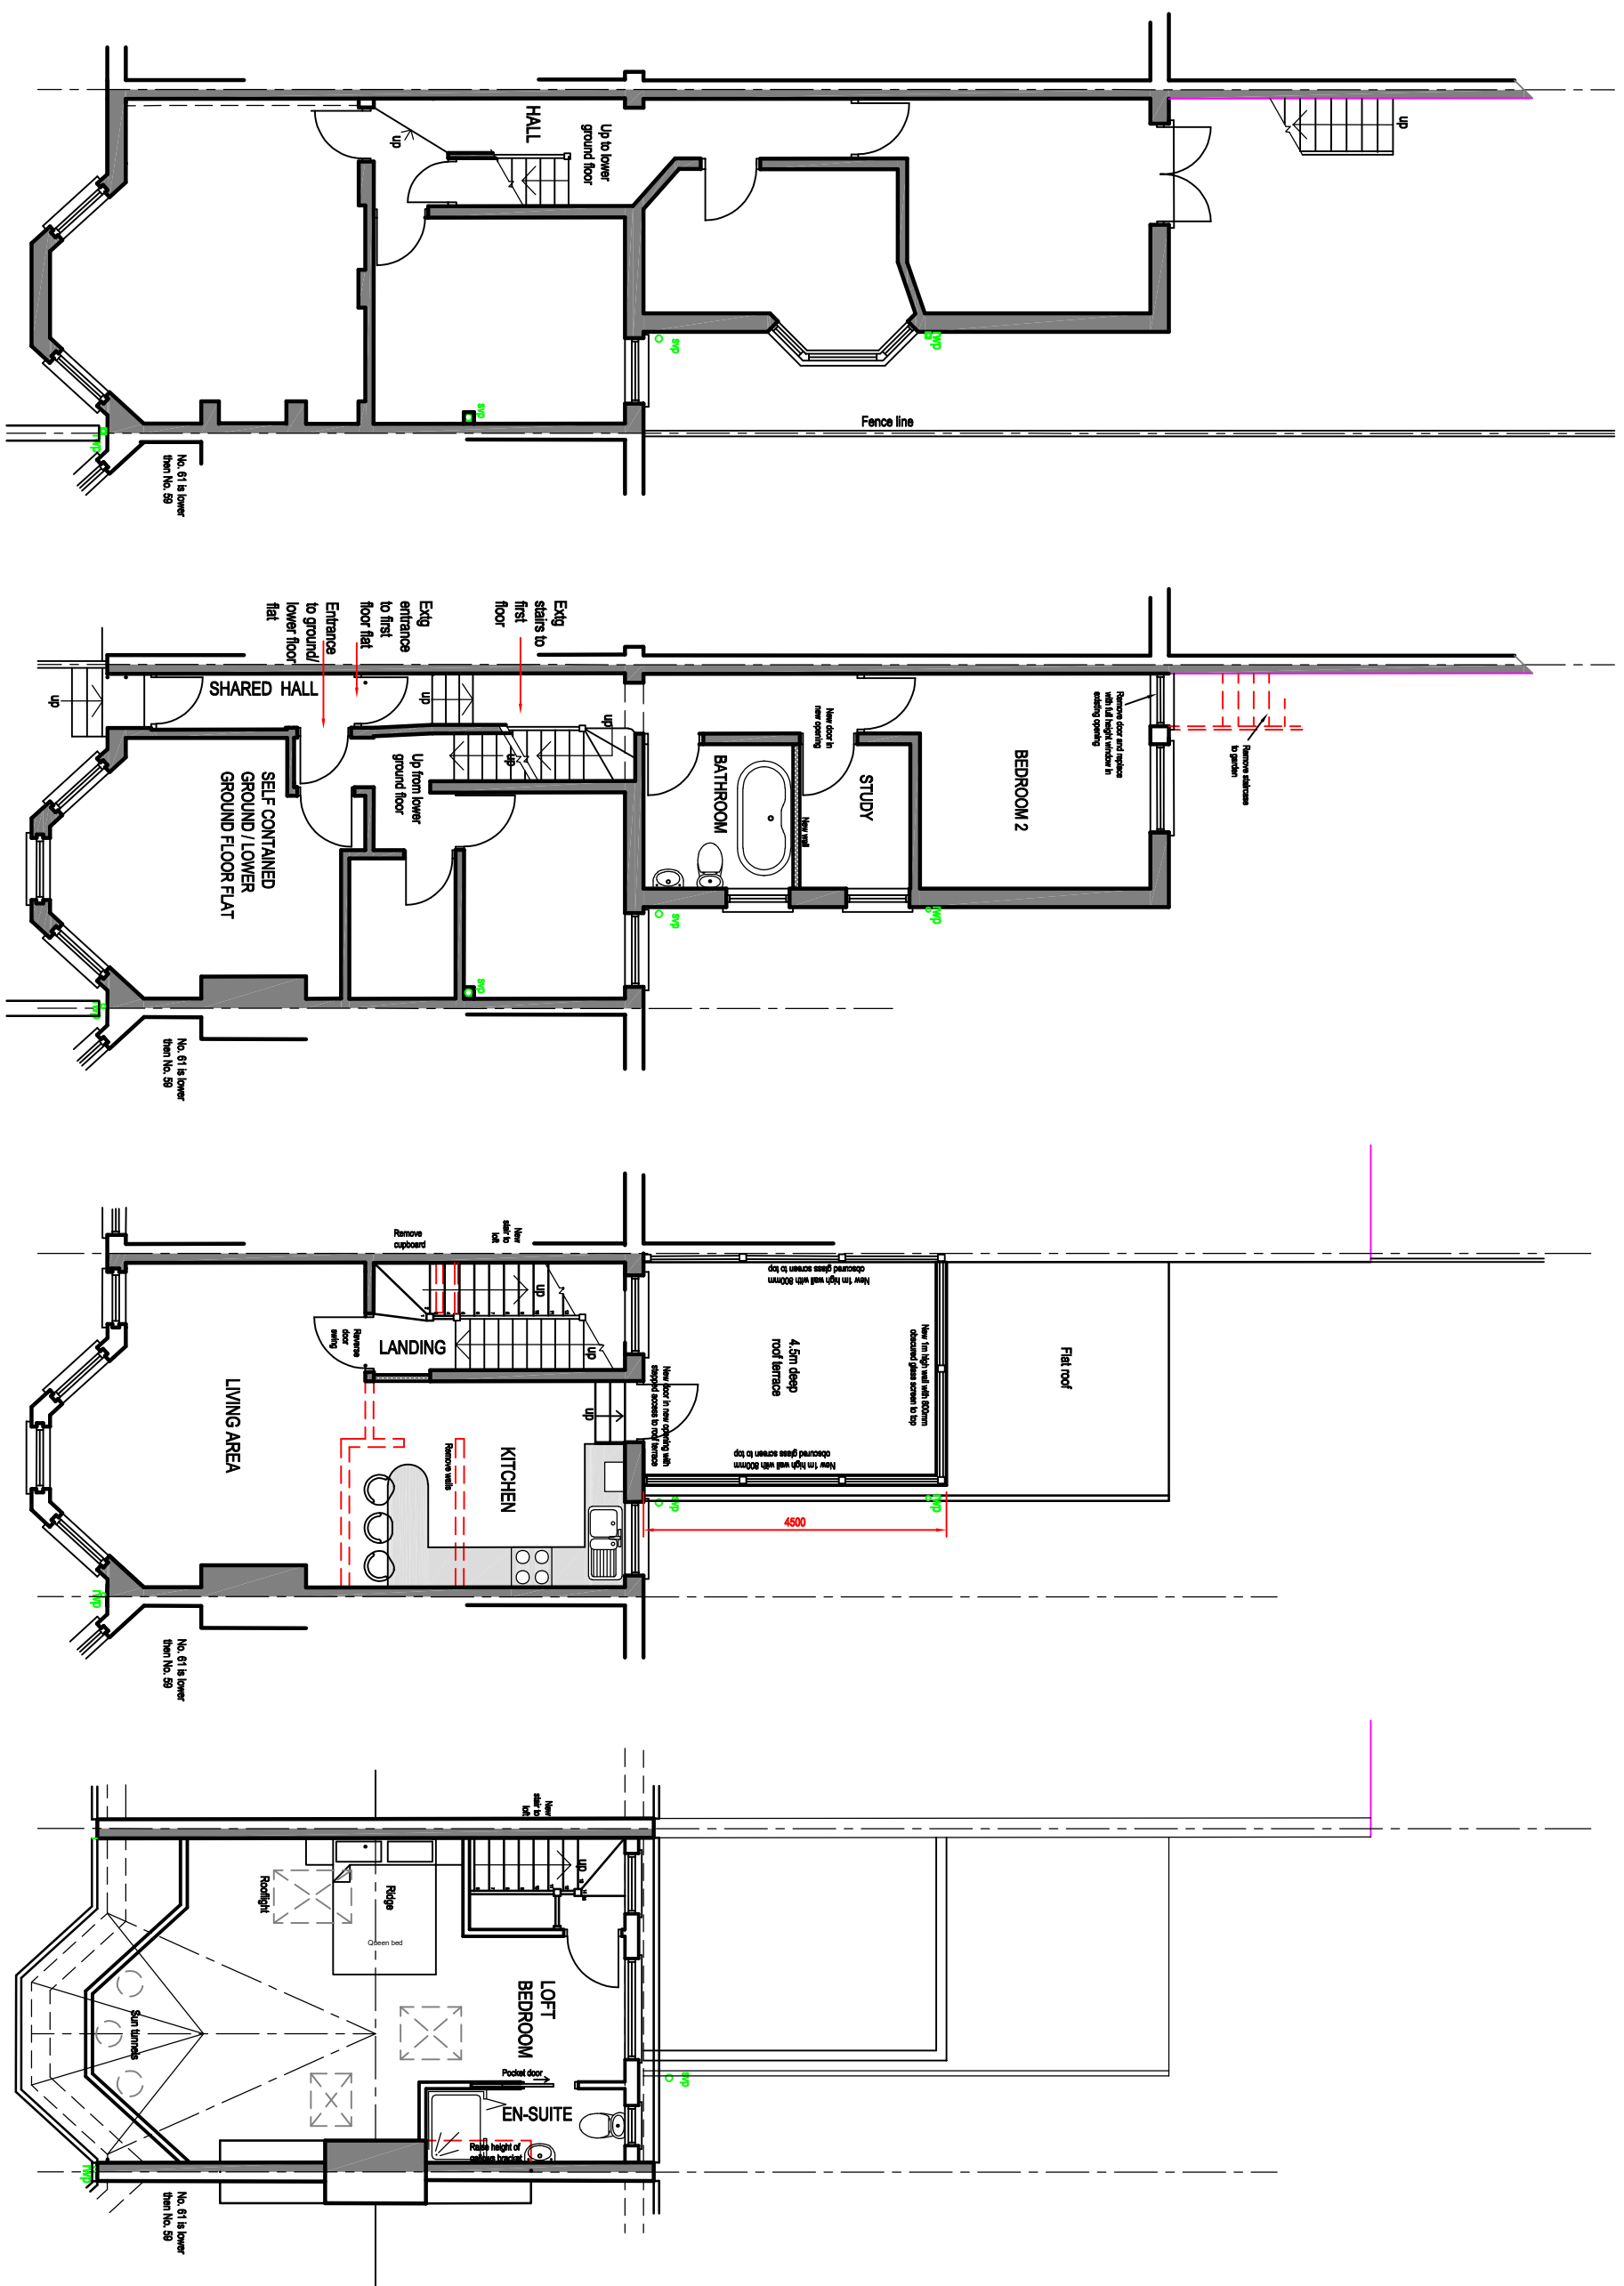

PROJECT PROPOSED LOFT EXTENSION AND ROOF TERRACE TO 59A PEMBERTON ROAD HARRINGAY N14 TAX			
CLIENT RICHARD BARTELOUS		CLIENT REF	
DRAWING EXISTING AND PROPOSED PLANS, SECTIONS, ELEVATIONS AND LOCATION LAYOUT AND BLOCK PLAN			
SCALE 1:100 1:1250	DATE JULY 2026	DRAWING NO. 2026-1121/100	REV

All dimensions must be checked on site, errors and omissions must be reported. This drawing is subject to copyright ©