

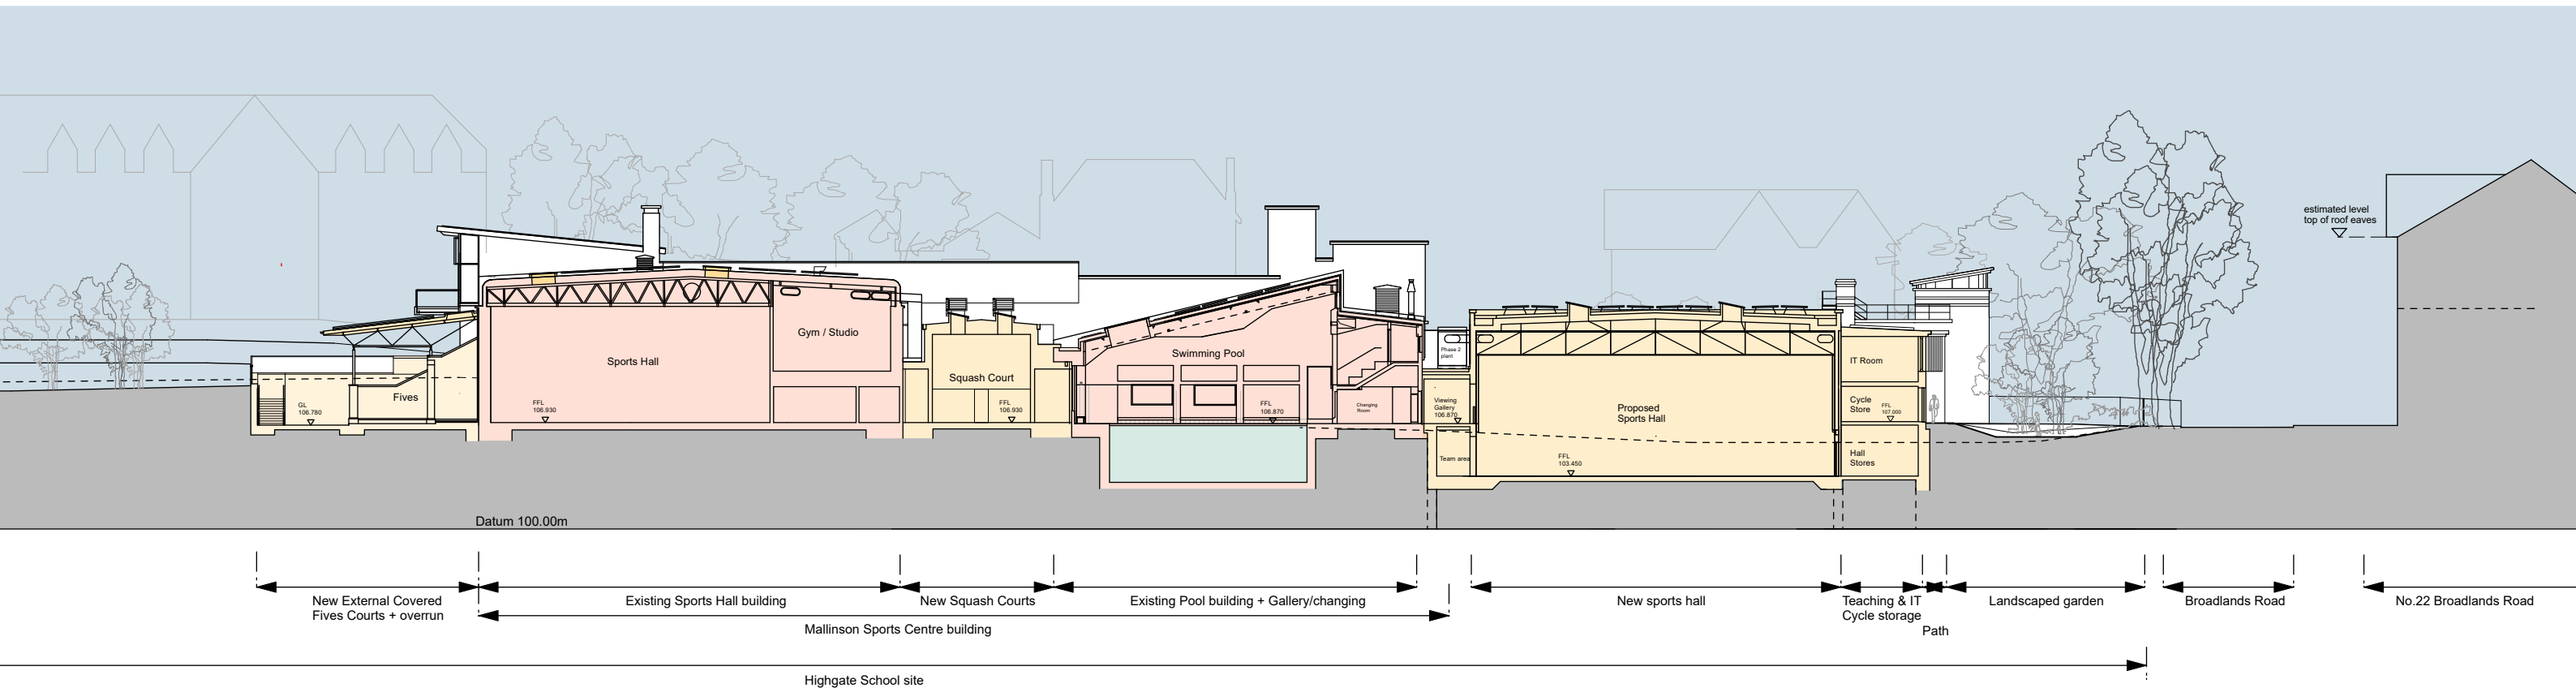


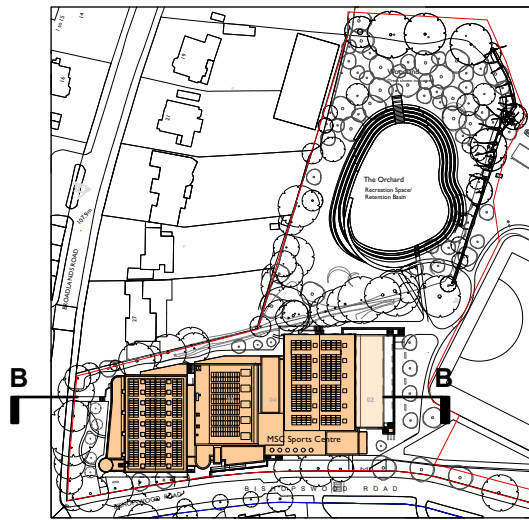

Section BB proposed

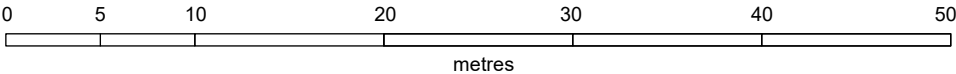

ed toovey architects

studio 401 royle building
31 wenlock road
london n1 7sh
07880 725763
edtoovey@yahoo.co.uk

Revisions:

PLANNING ISSUE

Rev D: 05/08/2025. Squash Courts roof amended
Rev C: 20/07/2025. Amended with reduced north block
Rev A: July 2023 - Key plan added; ground tone added

- Always take site measurements
to verify dimensions
- Refer to M&E Engineers
drawings for all services

Highgate School MSC 4-Phase Scheme

Section BB proposed

October 2018

Drwg No. 1182 / GS / 012-D

Scale 1:400 @ A3 ; 1:200 @ A1