


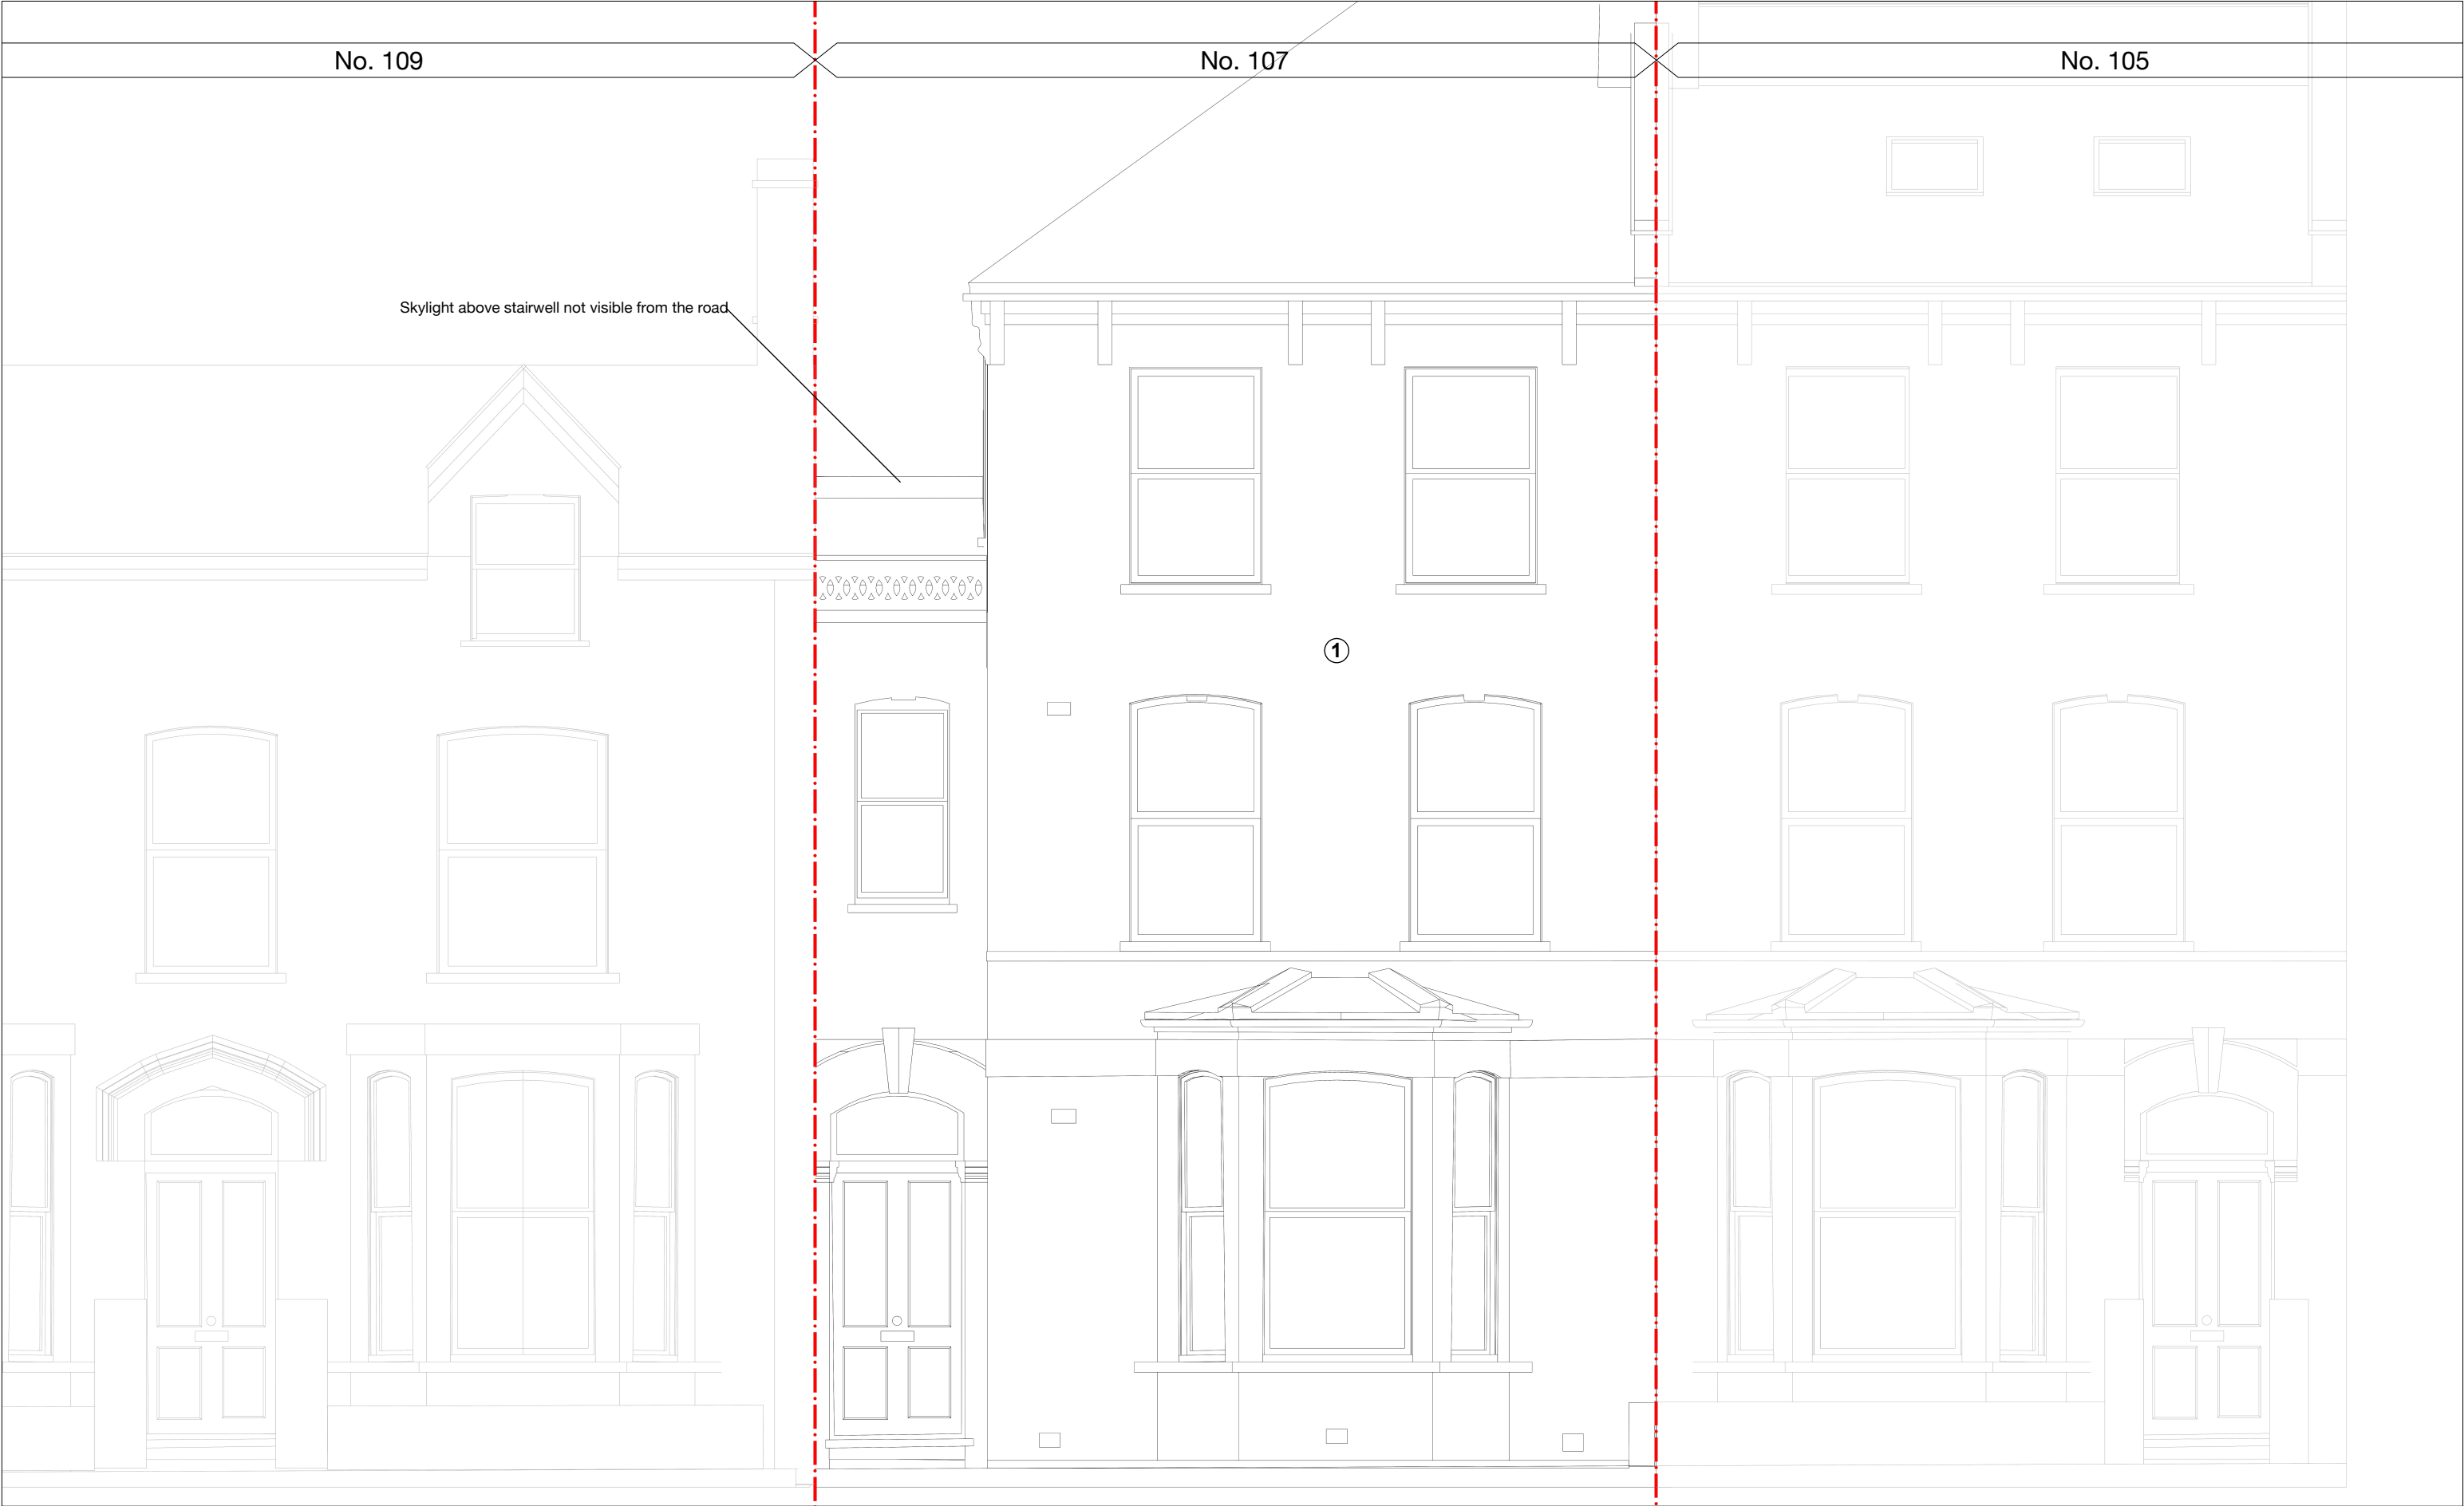

01m3m6m10m

NOTES
1. Brickwork

REVISIONS	REV	DATE	DESCRIPTION
	PL1	27.04.26	PLANNING
	PL2	16.09.26	PLANNING

JOB

107 Woodstock Rd
Deconversion & Extension

BAT

©

BAT Studio, Unit 16 Ravenswood Industrial Estate, Shernhall Street, London E17 9HQ
T: 020 3637 3105
info@batstudio.co.uk www.batstudio.co.uk

TITLE Proposed South Elevation				
CHECKED	DRAWN	JOB #	DRG #	REV
DDD	PF	541	1212	PL1
SCALE@A3	SIZE	DATE	REV DATE	
1:50	A3	Sept 26	21.09.26	

COPYRIGHT BETWEEN ART AND TECHNOLOGY LTD ©
DO NOT SCALE FROM THIS DRAWING. CONTRACTOR TO CHECK ALL DIMENSIONS ON SITE. ANY DISCREPANCIES TO BE REPORTED TO THE ARCHITECT IMMEDIATELY.