


39 COOLHURST ROAD N8 8ET

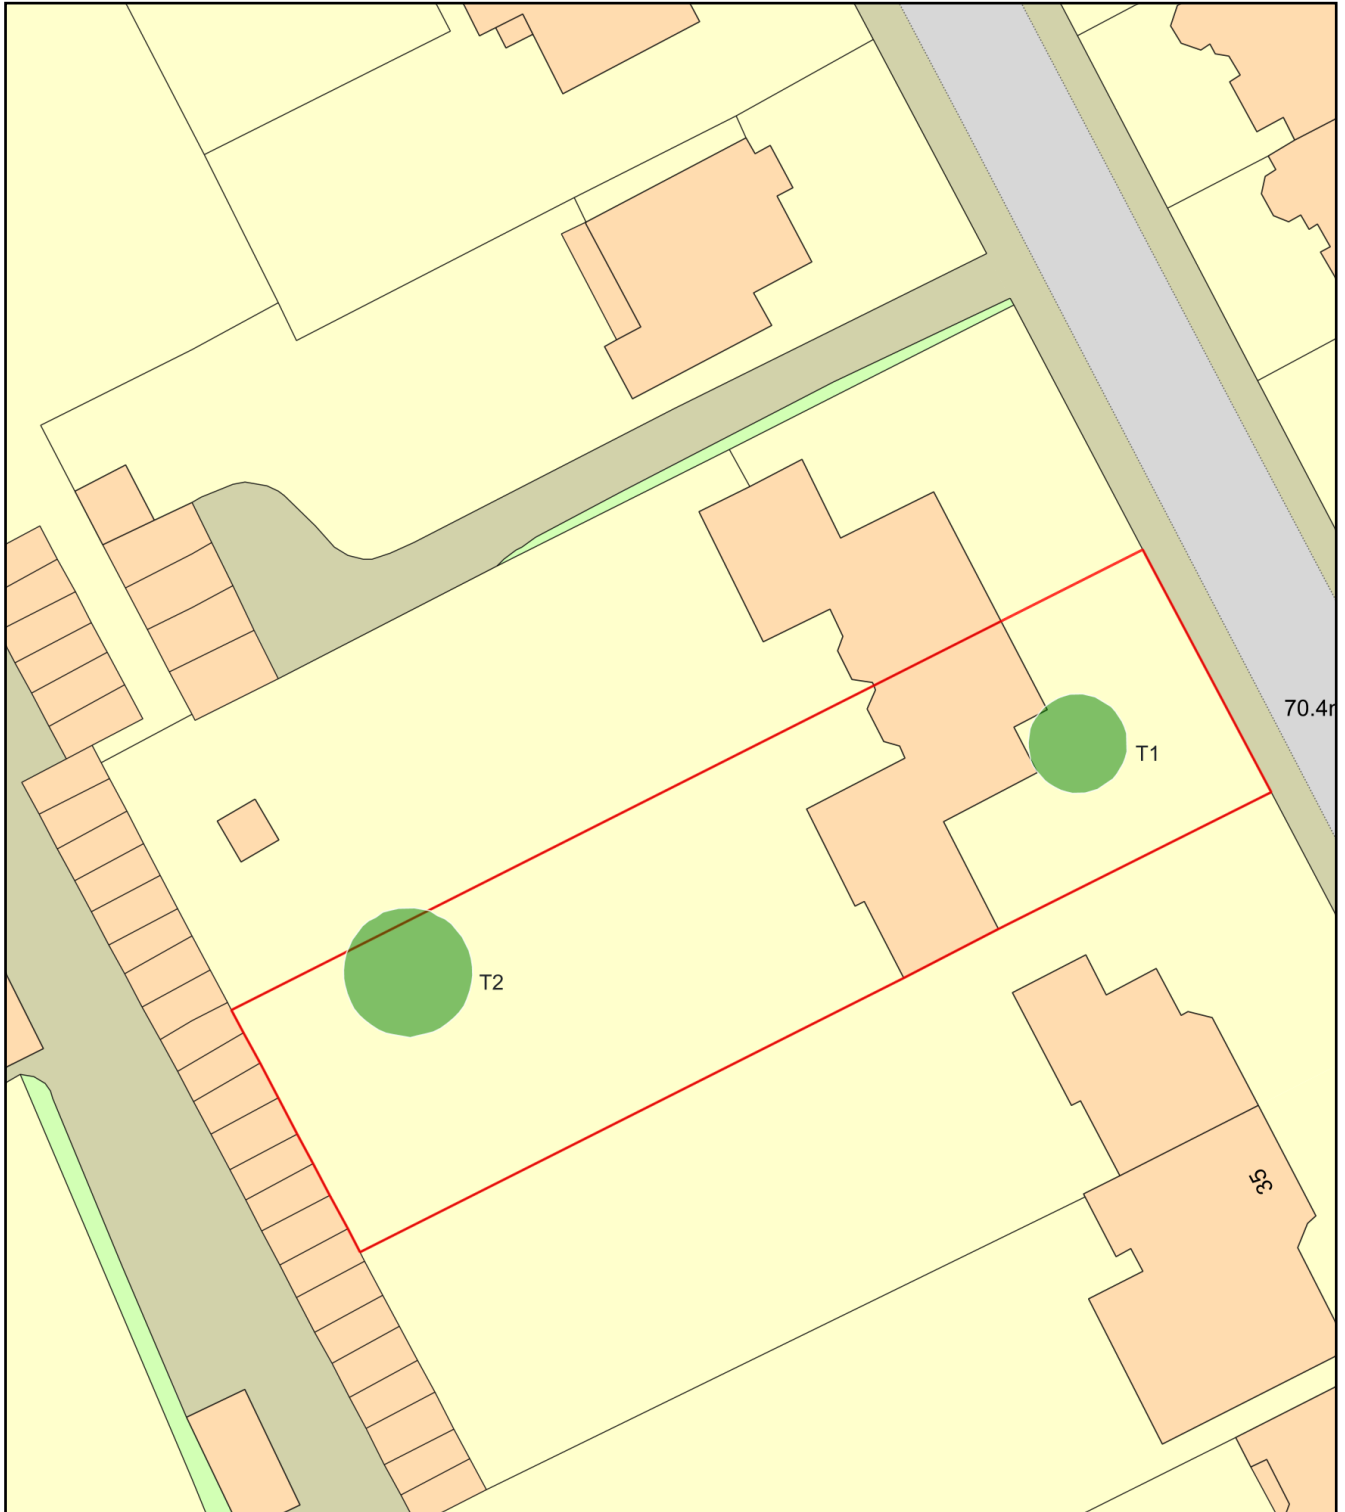

Plan Produced for: L.B.HARINGEY

Date Produced: 01 Oct 2026

Plan Reference Number: TQRQM26274115524431

Scale: 1:500 @ A4