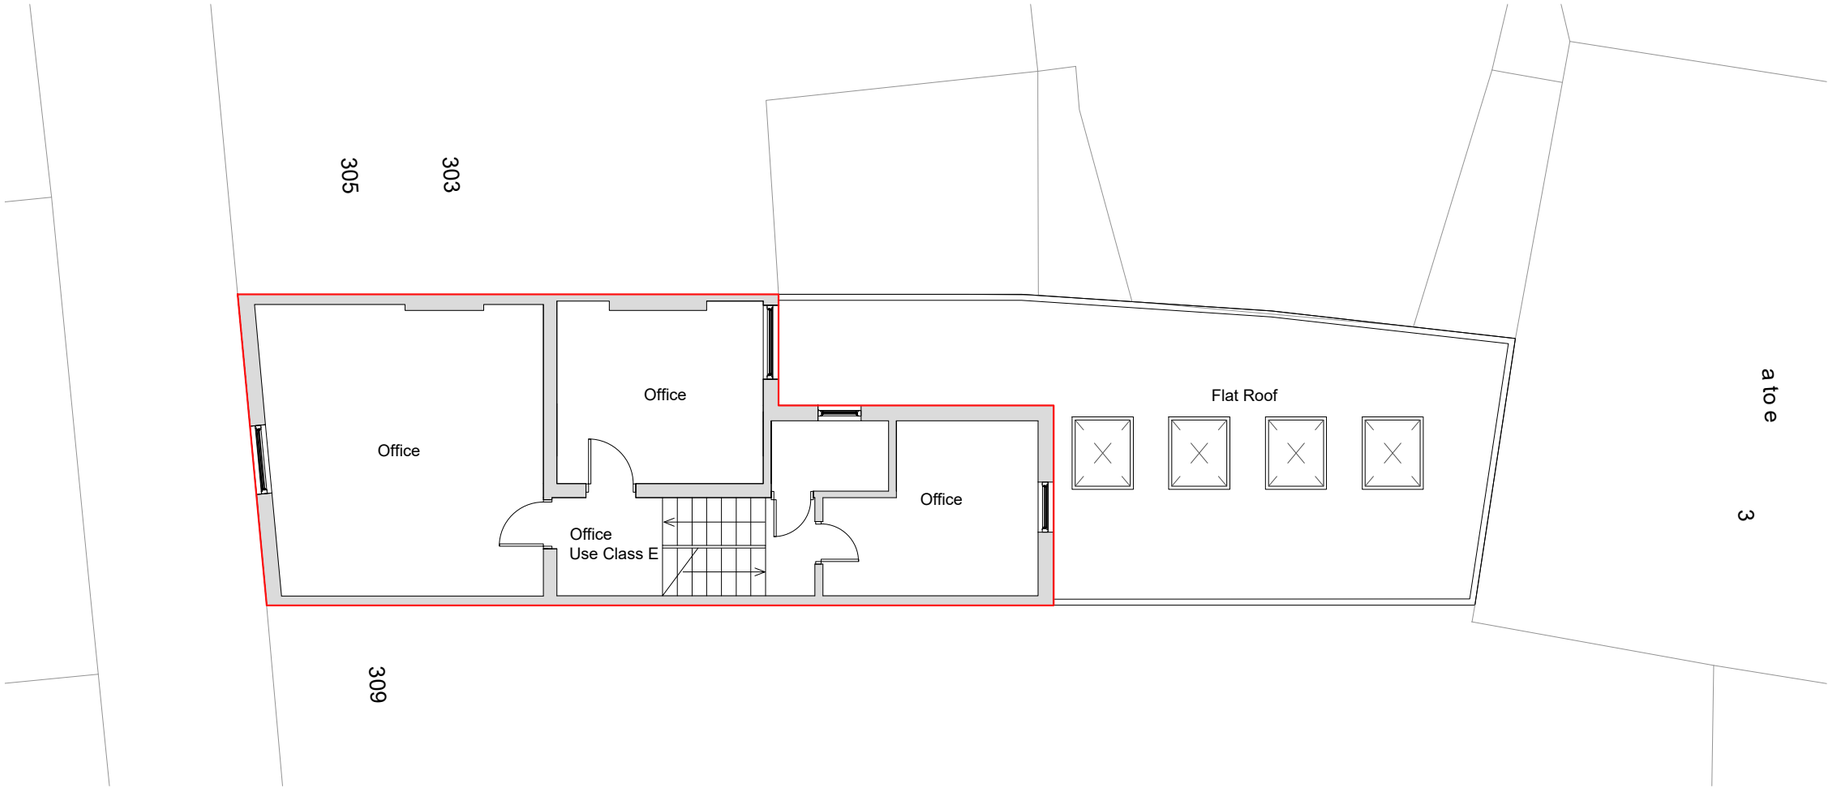

1 Existing Second Floor Plan

Scale 1 : 100

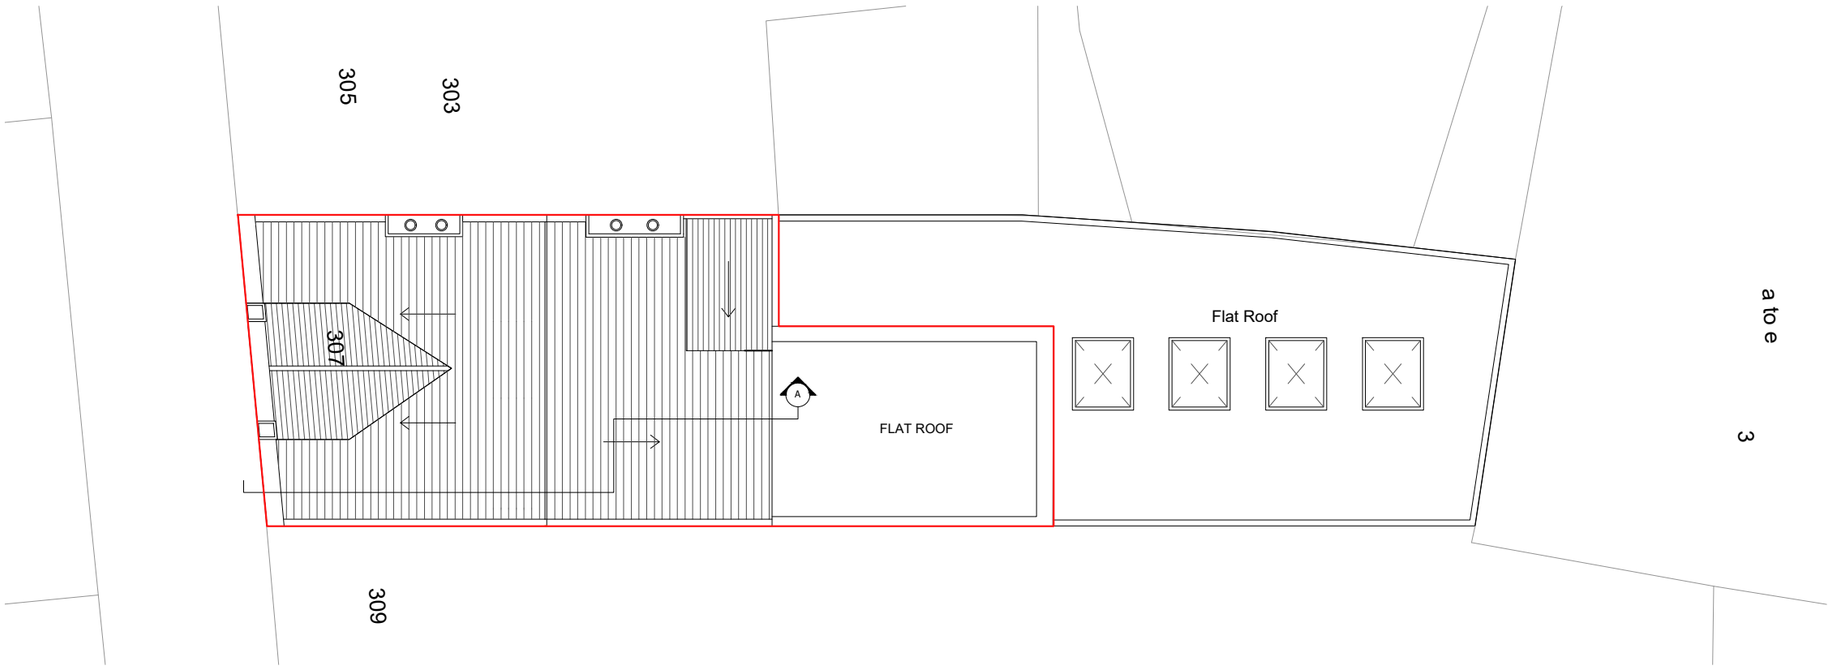

2 Existing Roof Plan

Scale 1 : 100

SCALE BAR 1:100

0 5 10

Notes:

1. Drawing must be used solely for the status indicated only

2. All dimensions and setting out shall be checked and confirmed and any discrepancies to be reported to the Architect prior to commencement of any work.

3. This is a CAD Drawing. Under no circumstances shall manual alterations be made. Figured dimensions take preference to scale.

4. All work and materials to be in accordance with current statutory legislation, relevant codes of practice and British Standards.

5. Drawing to be read in accordance with relevant consultants and sub-contractors drawings and specifications.

Disclaimer:
The hard copy accompanying the electronic date is the legal. Copyright is Reserved.

N

Copyright is Reserved.

© Copying or reproduction of this drawing or any electronic data without the written permission of 'Seesaw Studios' is not permitted. All rights reserved.

Rev:	Description:	Date:

Seesaw Studios

86-90 Paul Street
London, EC2A 4NE

+44 (0) 20 7100 5061
seesaw-studios.com
info@seesaw-studios.com

Client:
F Kilic & C Kilic

Project:
307 West Green road,
N15 3PA

Drawing Title:
Existing Floor Plans

Date:	Drawing Status:
Sept. 2026	
Drawing Number:	Revision
SE1886 - 03/P1	
Scale:	Drawn By:
1:100 @A3	TK