


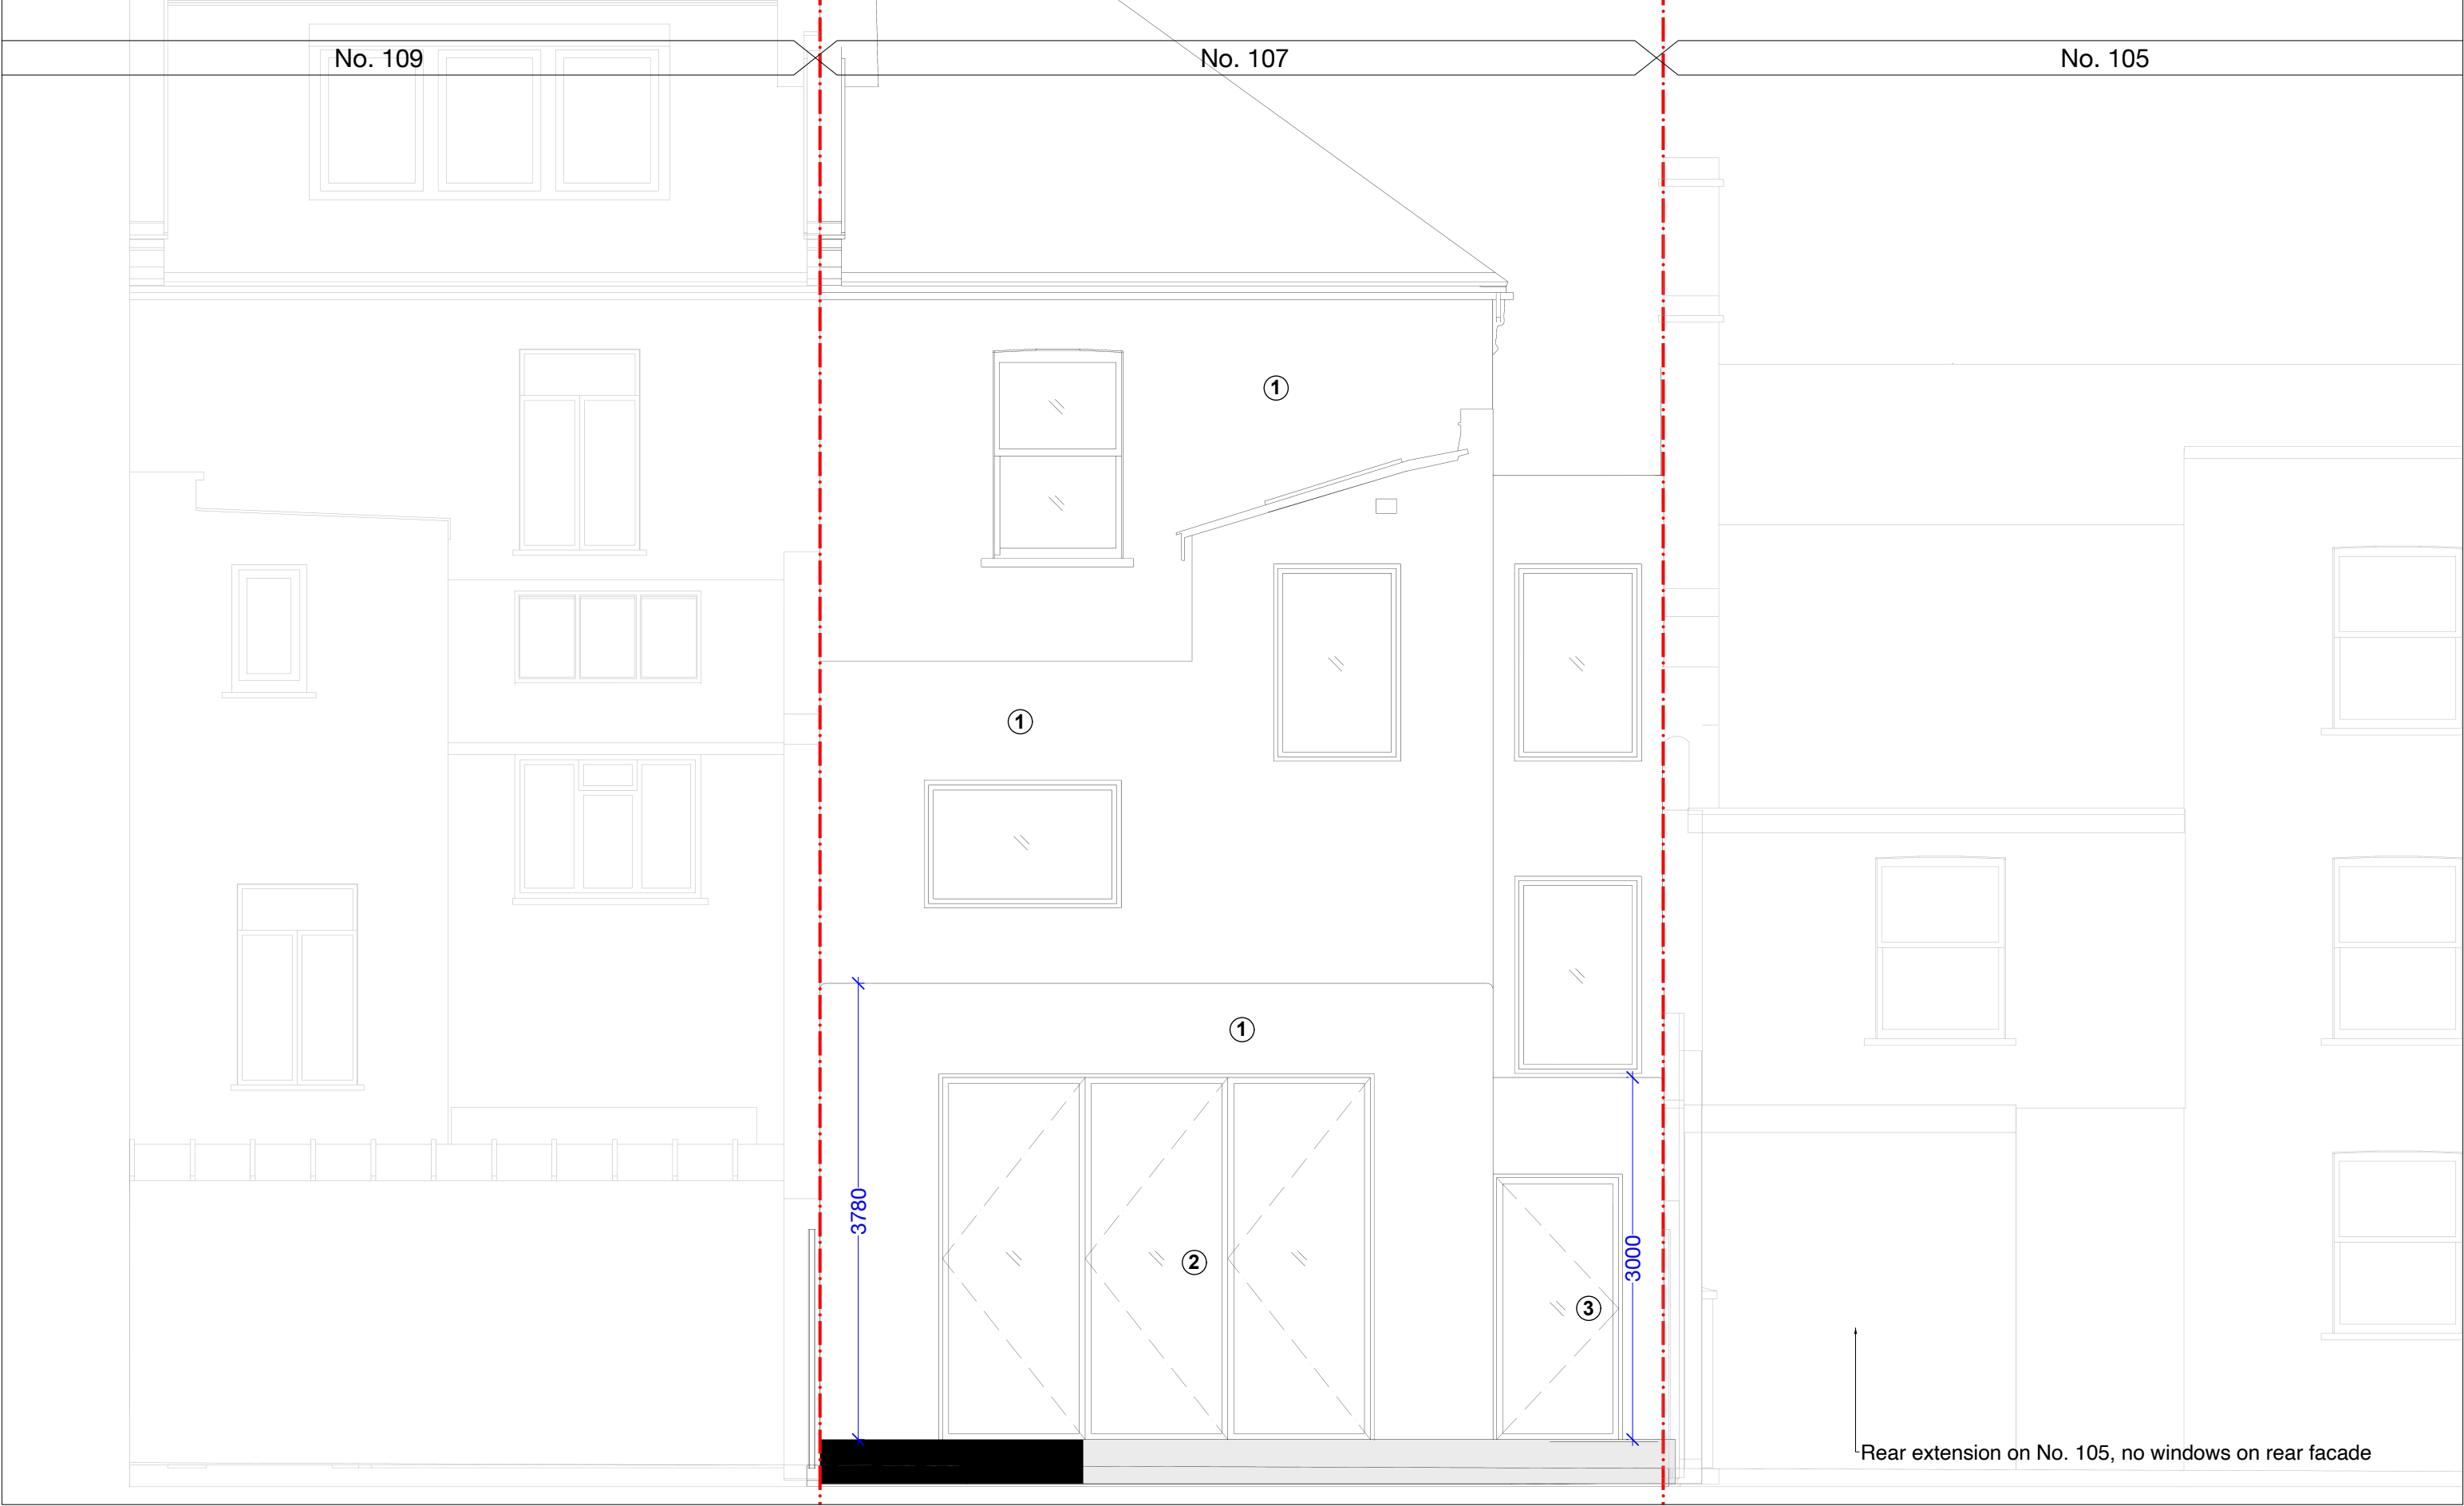

NOTES

1. Brickwork
2. Bi-folding doors
3. Garden side door

REVISIONS

REV	DATE	DESCRIPTION
PL1	27.04.26	PLANNING
PL2	16.09.26	PLANNING

JOB

107 Woodstock Rd
Deconversion & Extension

BAT ©
BAT Studio, Unit 16 Ravenswood Industrial Estate, Shernhall Street, London E17 9HQ
T: 020 3637 3105
info@batstudio.co.uk www.batstudio.co.uk

PLANNING NOT FOR CONSTRUCTION

TITLE

Proposed South Elevation

DRAWN	PF	JOB #	541	DWG #	1210	REV	PL2
CHECKED	DDD	SCALE@A3	1:50	SIZE	A3	DATE	Sept 26
						REV DATE	21.09.26

COPYRIGHT BETWEEN ART AND TECHNOLOGY LTD ©
DO NOT SCALE FROM THIS DRAWING. CONTRACTOR TO CHECK ALL DIMENSIONS ON SITE. ANY DISCREPANCIES TO BE REPORTED TO THE ARCHITECT IMMEDIATELY.