




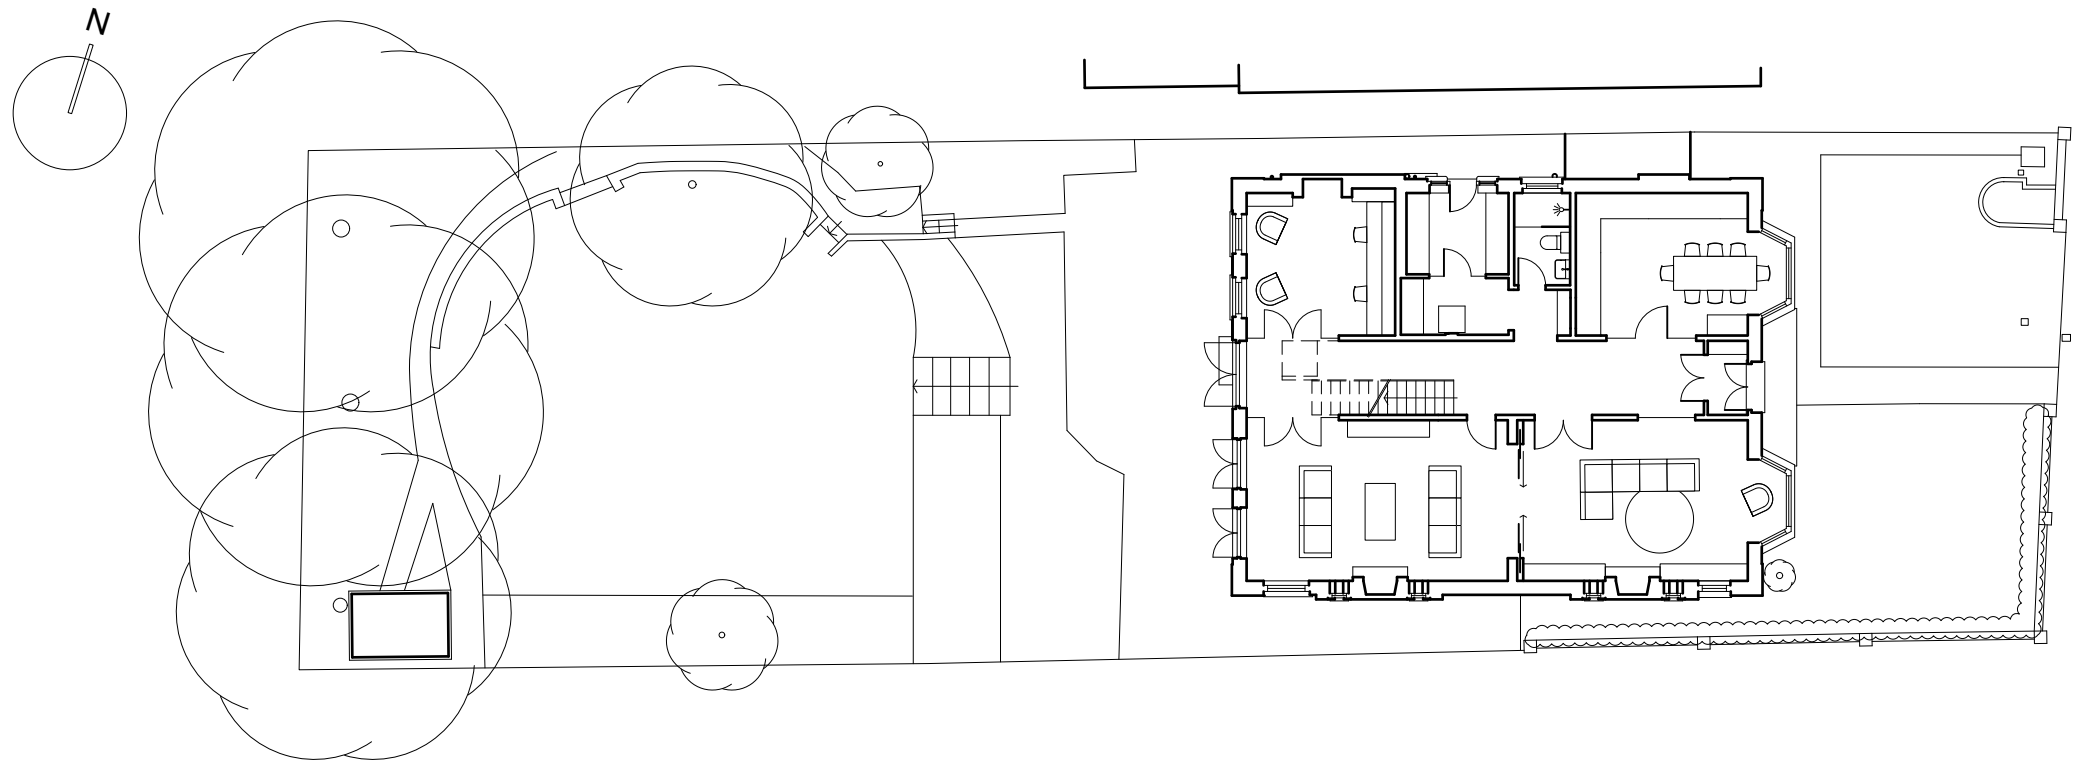


Site layout
1:200


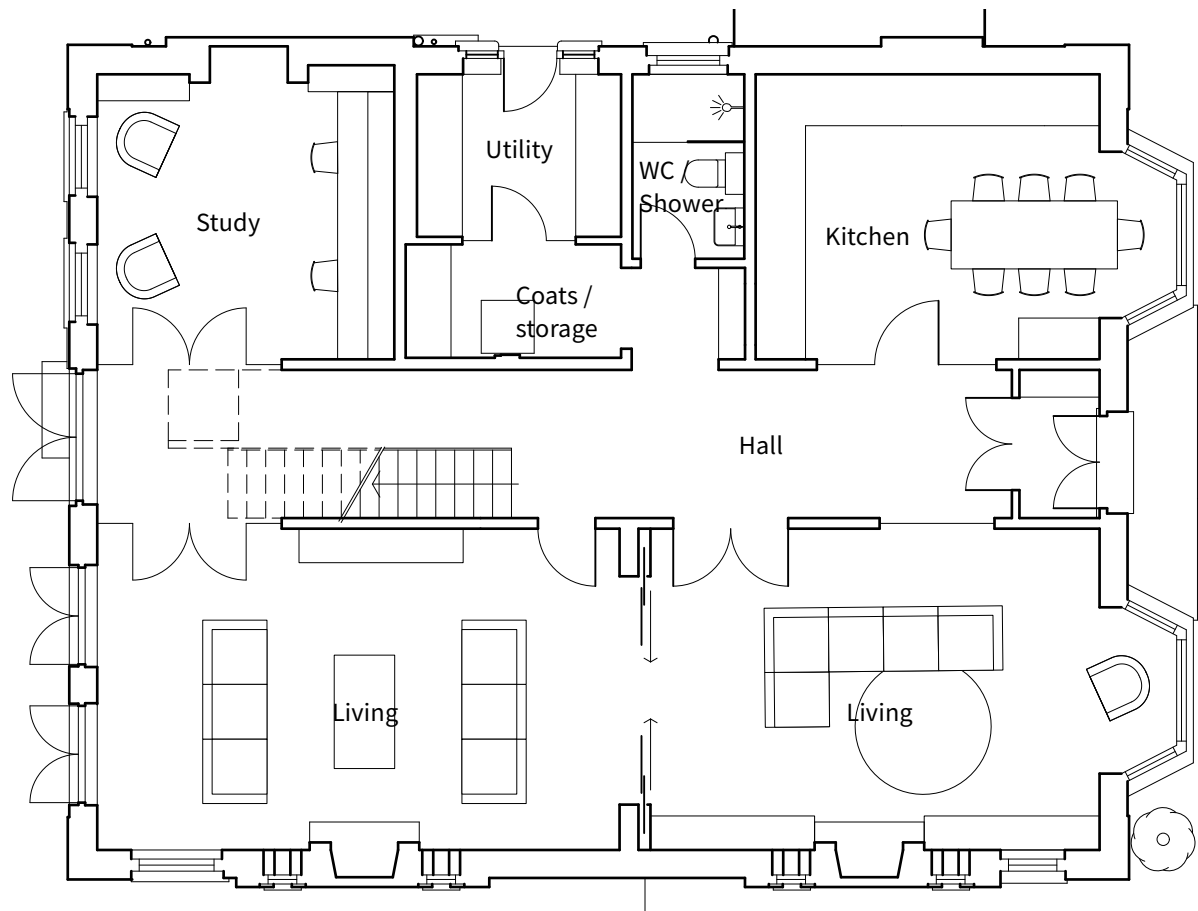


Ground floor layout

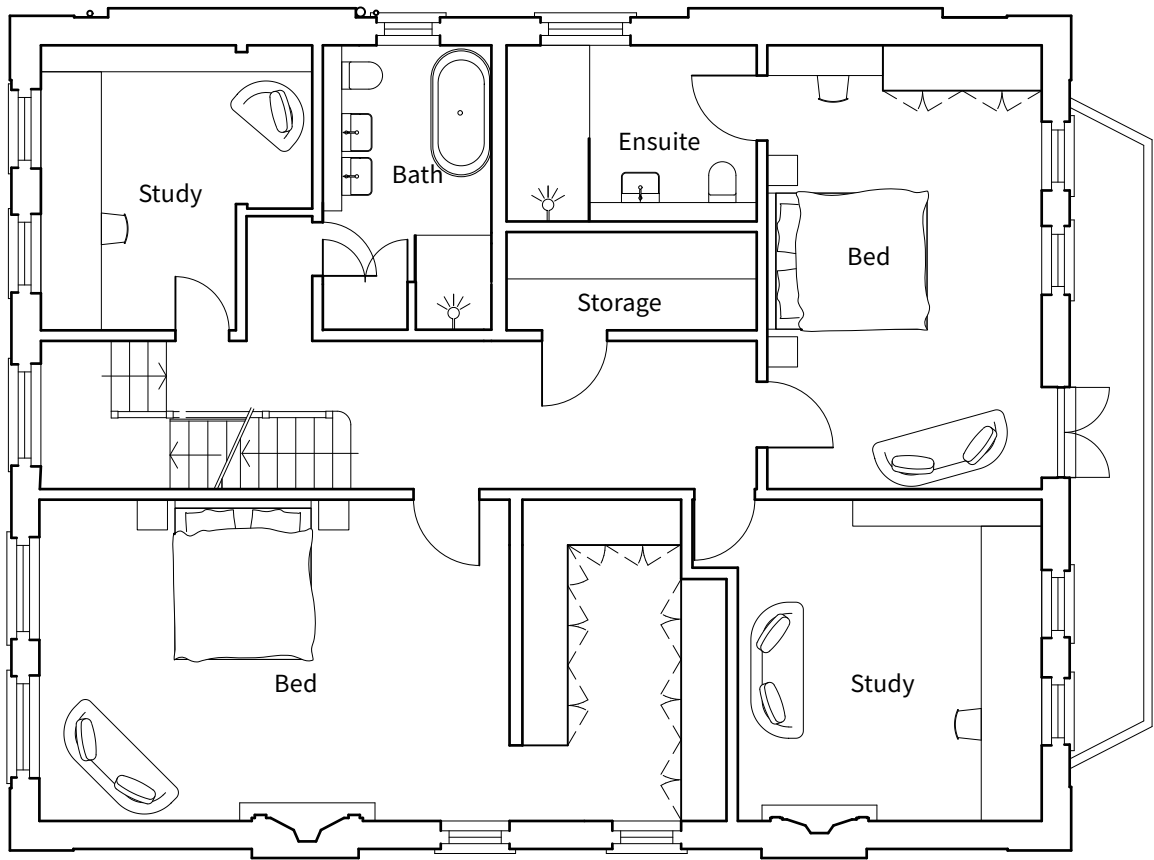


First floor layout

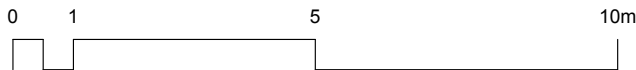


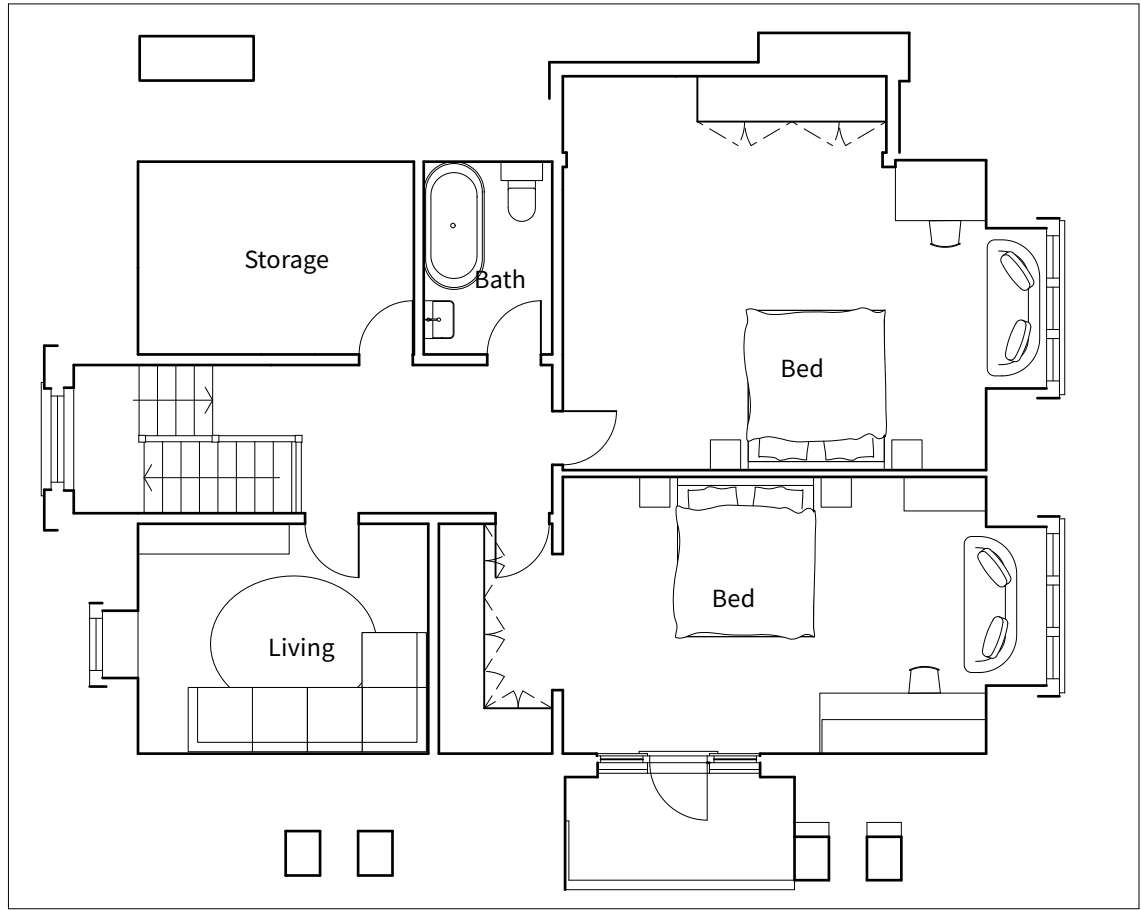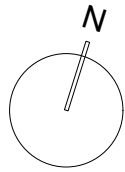

Second floor layout

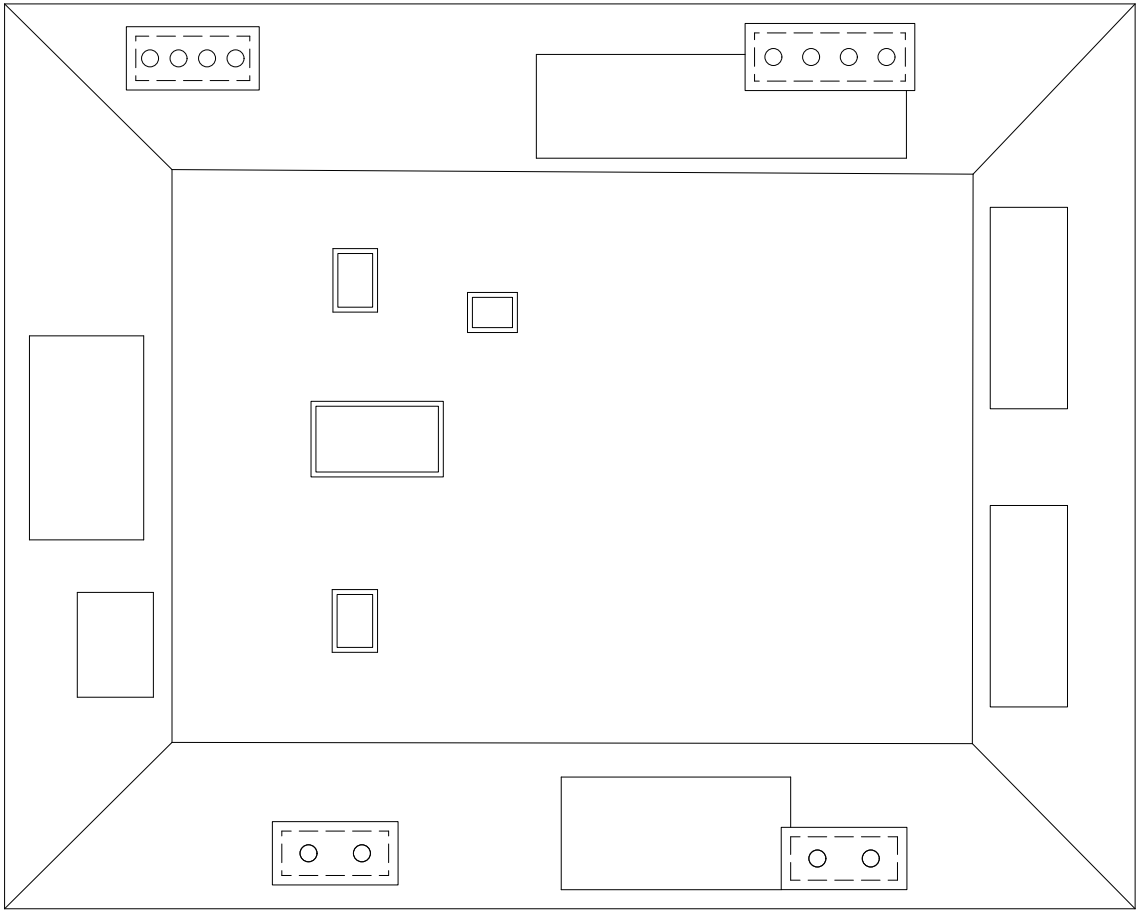

Roof layout

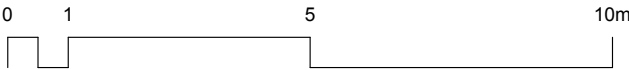




Existing front / east elevation



Existing side / south elevation

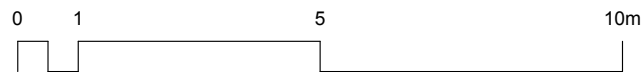






Existing rear / west elevation




Existing side / north elevation

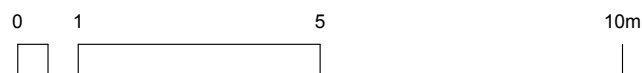


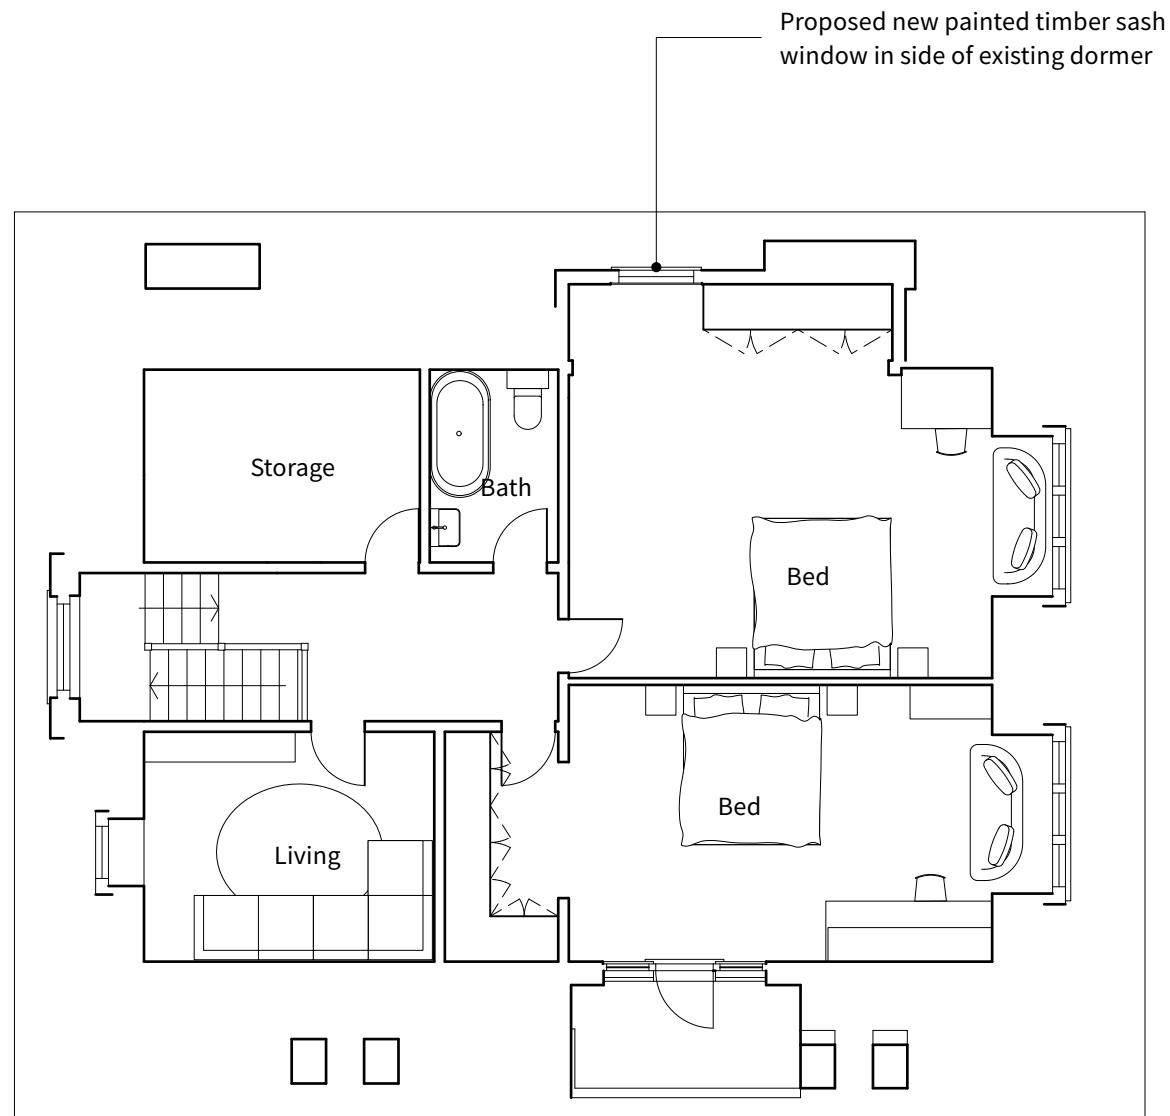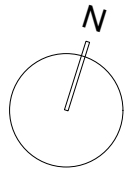

Second floor layout

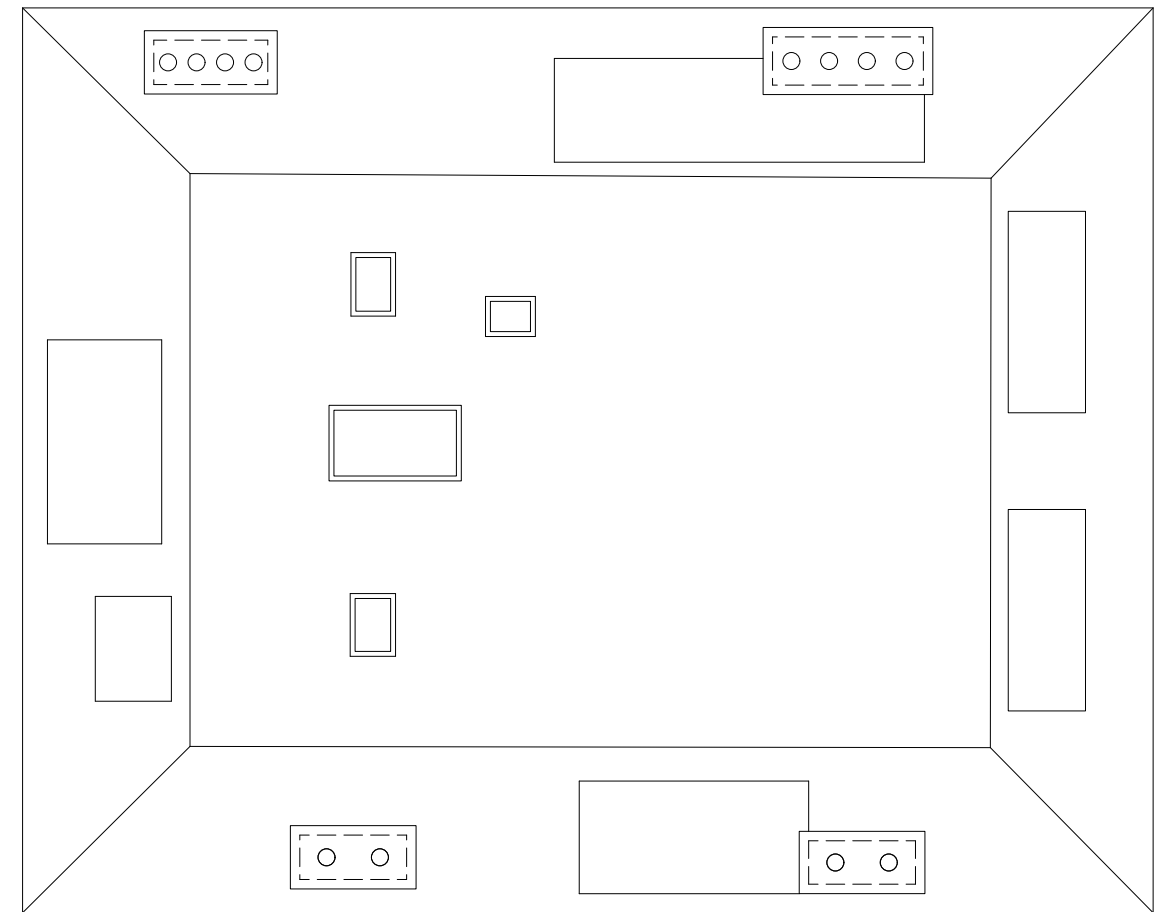

Roof layout

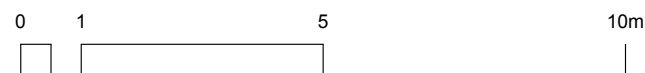





Proposed rear / west elevation







Proposed side / north elevation

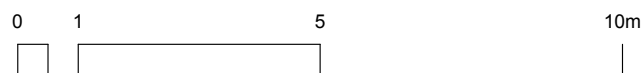

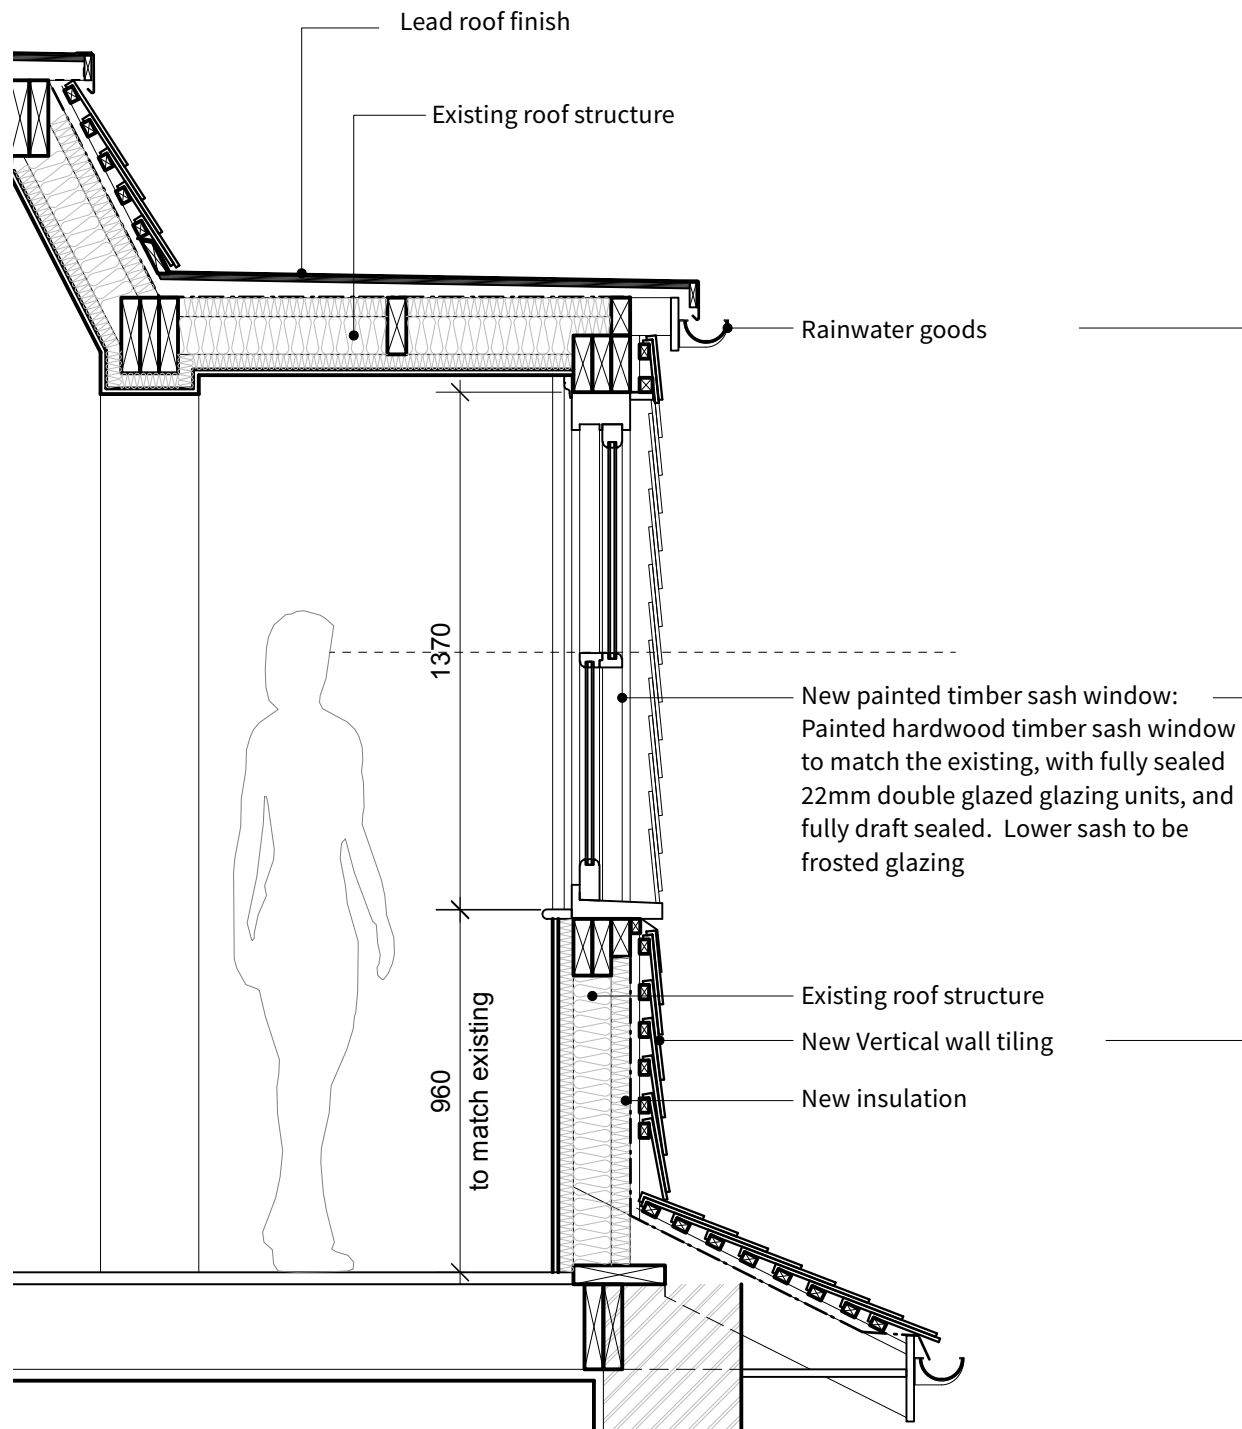

Section

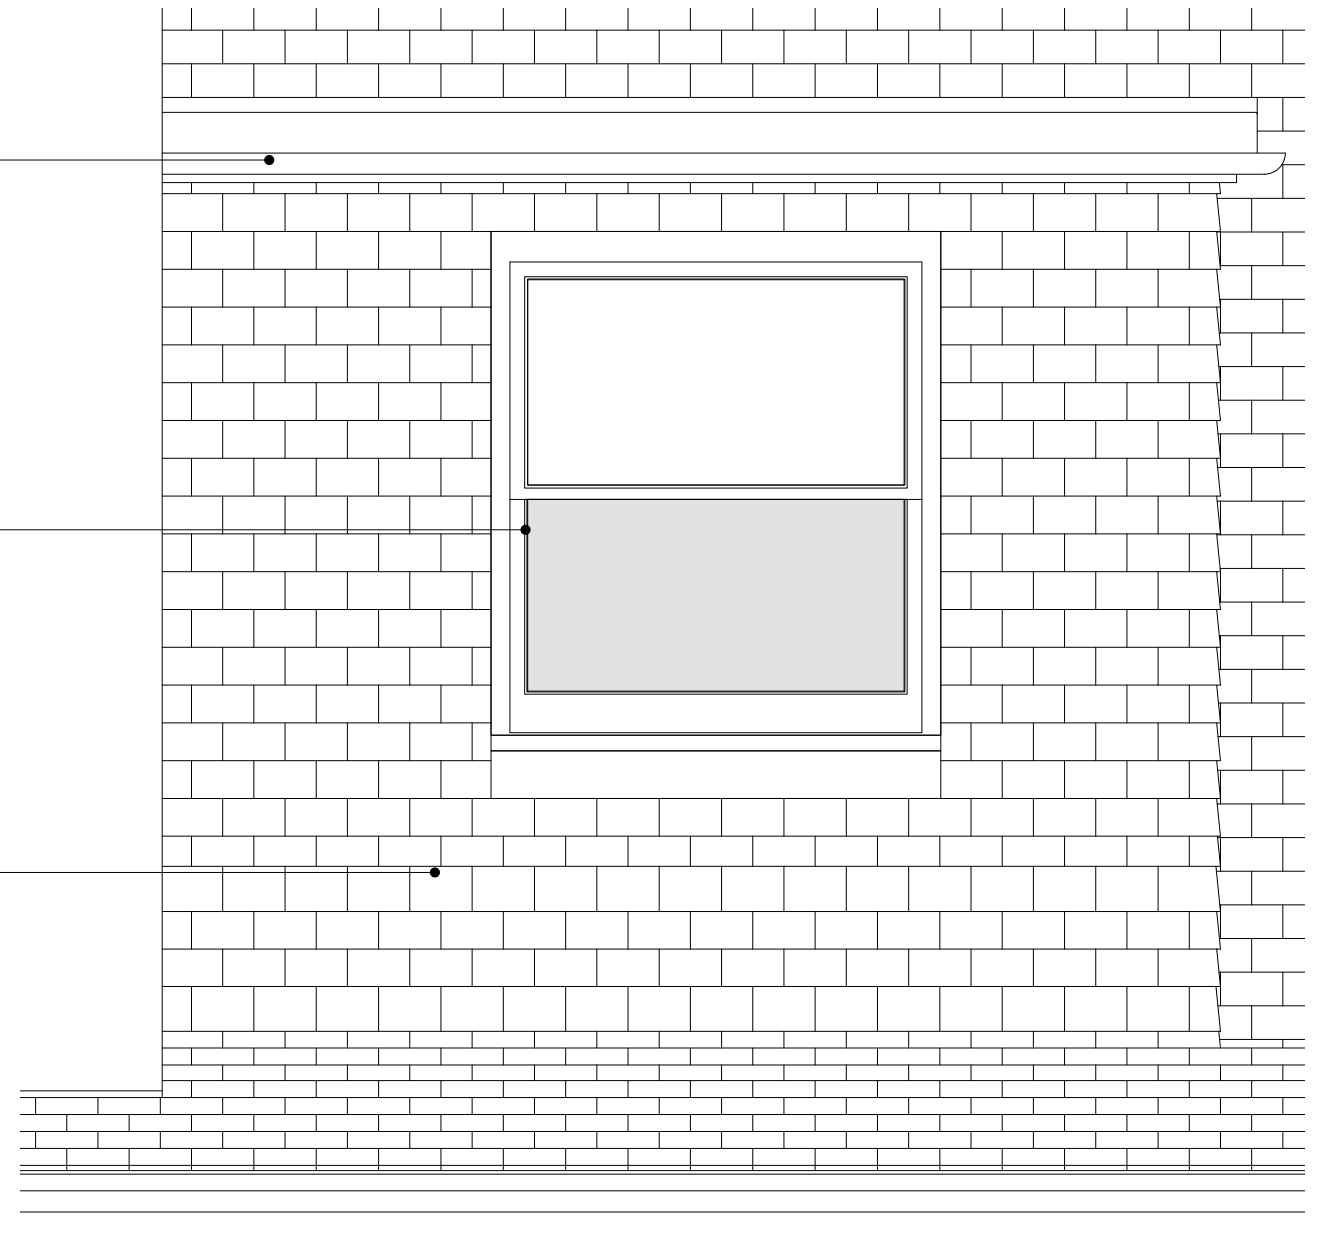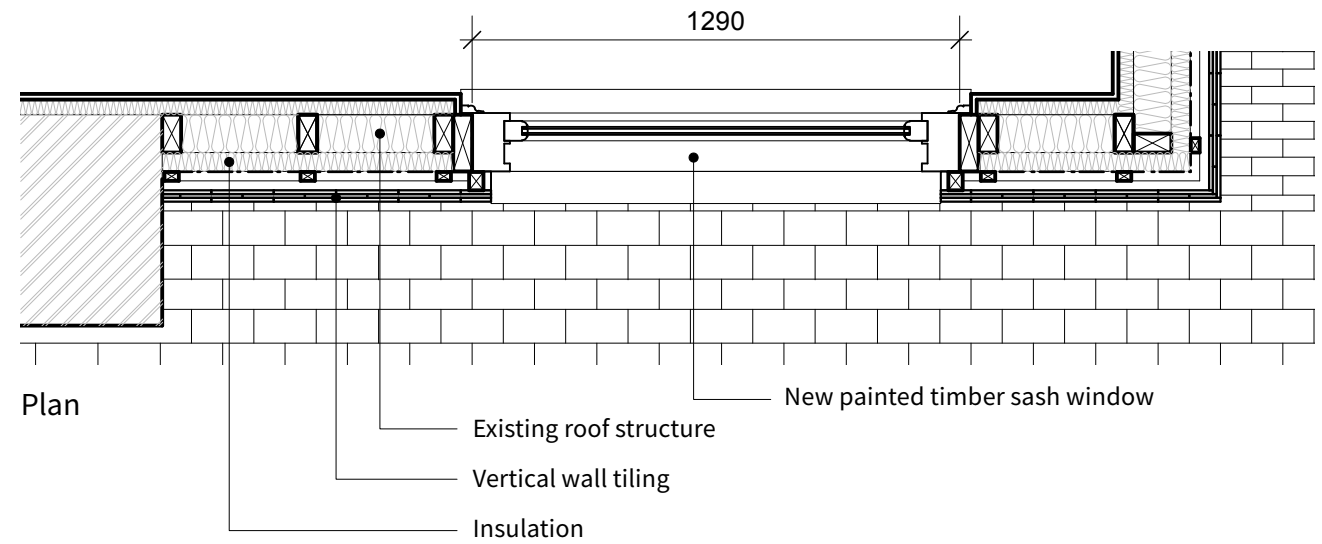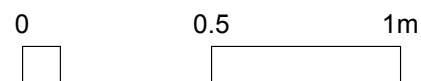

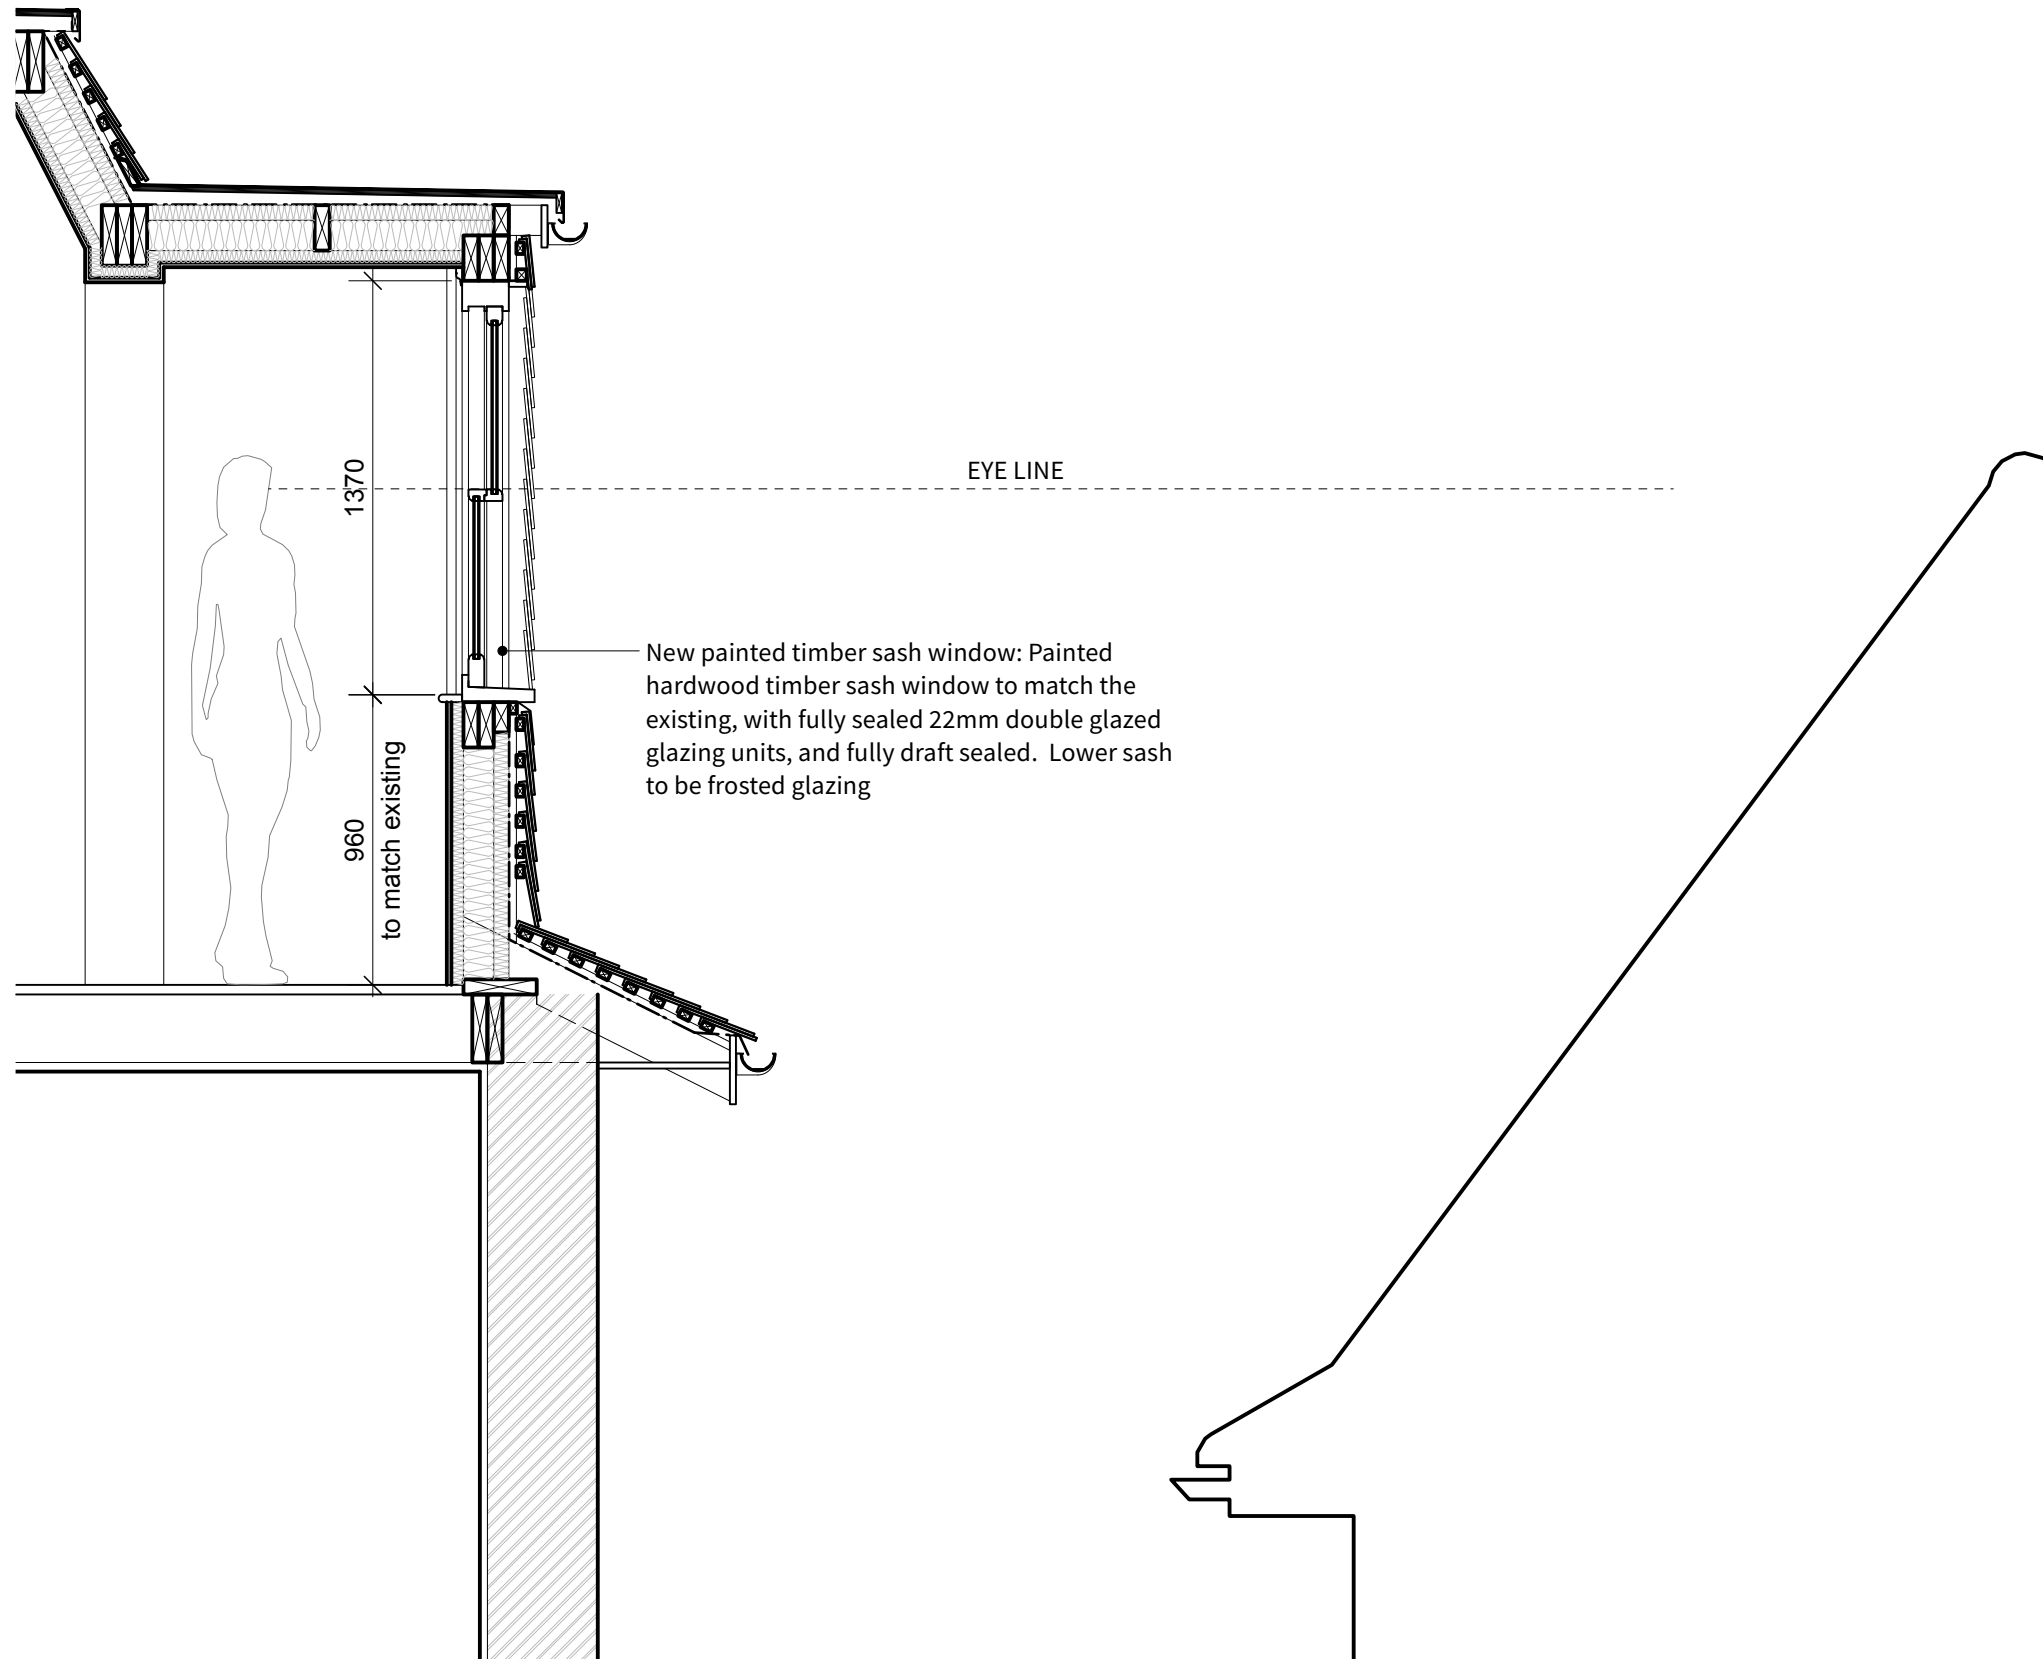

Section - Detailing new window and relationship with neighbouring property

