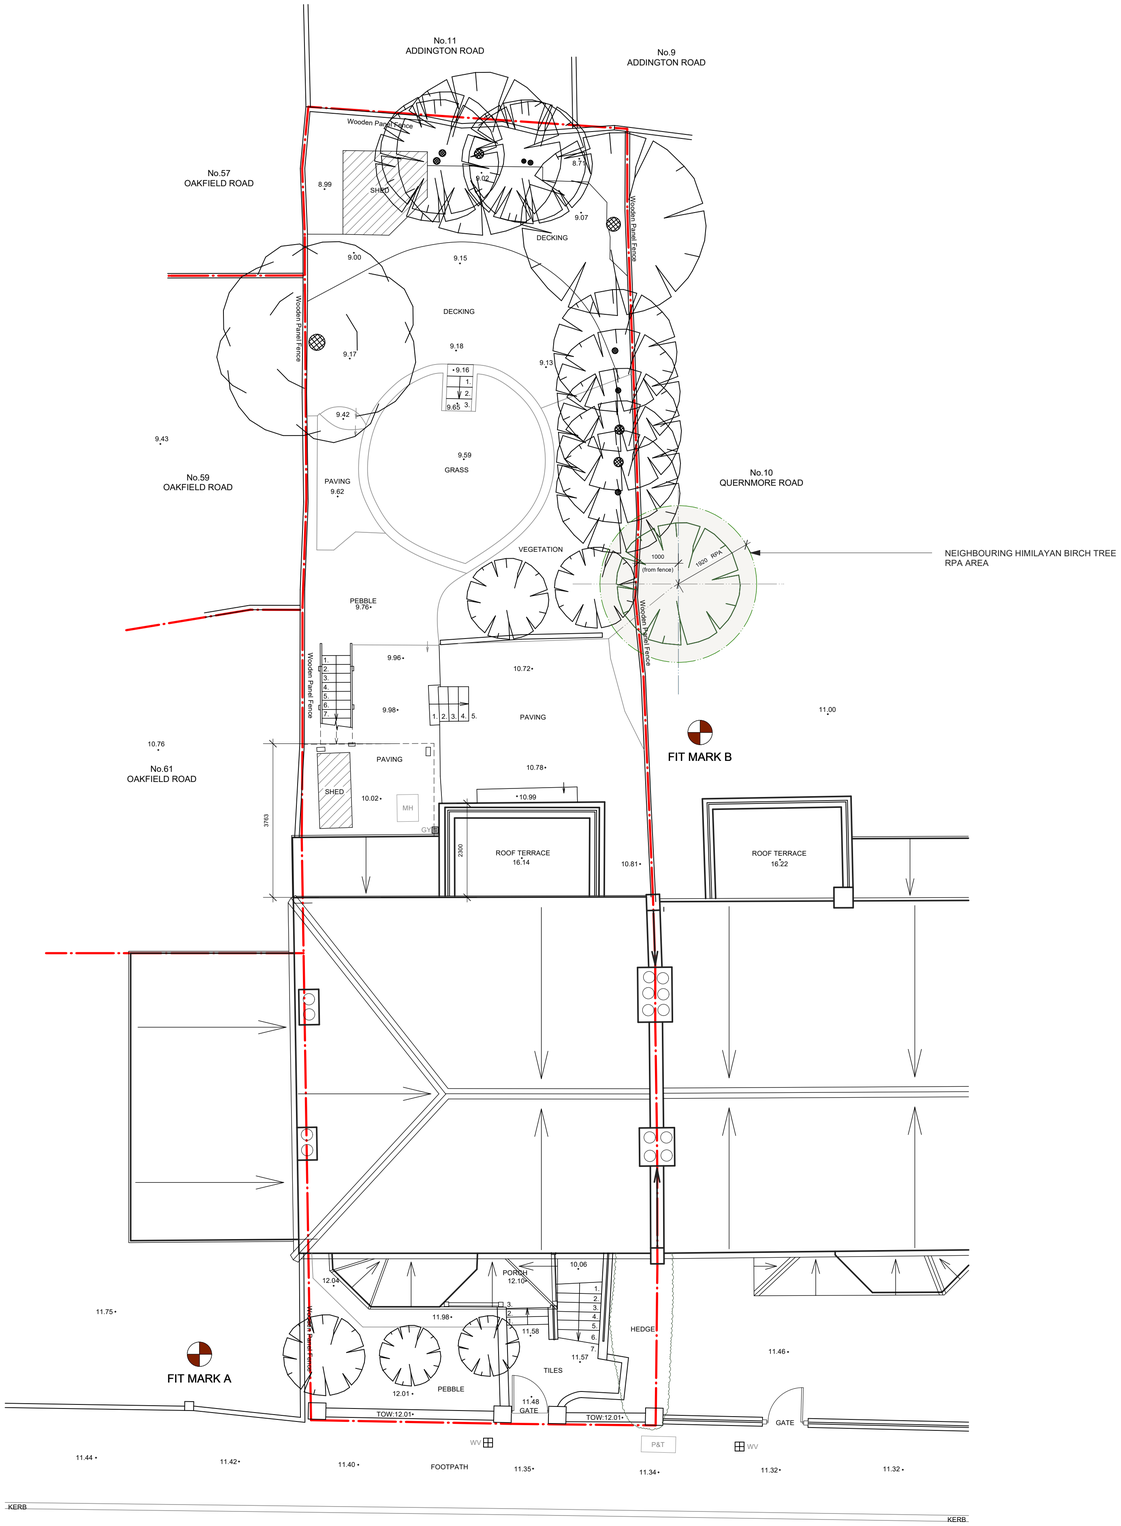

0m 3.75m 7.5m

Denotes Site Boundary

PROJECT NAME	PROJECT ADDRESS	CLIENT NAME
12 Quernmore Rd	12 Quernmore Rd, London, N4 4QU	Tointon Thomas

REVISION	DATE	DESCRIPTION
A	27/08/2026	FOR PLANNING

DWG NO	**25-1177-001**	REVISION	**A**
DWG NAME	**Existing Site Plan**	STATUS	**Planning**
ISSUED	**August 2026**	JOB NO **1177**	SCALE **1:500 @ A1** **1:1000 @ A3**

MATTHEW GILES ARCHITECTS

Unit G10-12, Edinburgh House
170 Kennington Lane, London, SE11 5DP

+44 (0)20 3976 0750

matthewgilesarchitects.com

NOTES: Do not scale off this drawing. All copyrights relating to the design work contained on this drawing to be retained by Matthew Giles Ltd.