


Existing Section A-A

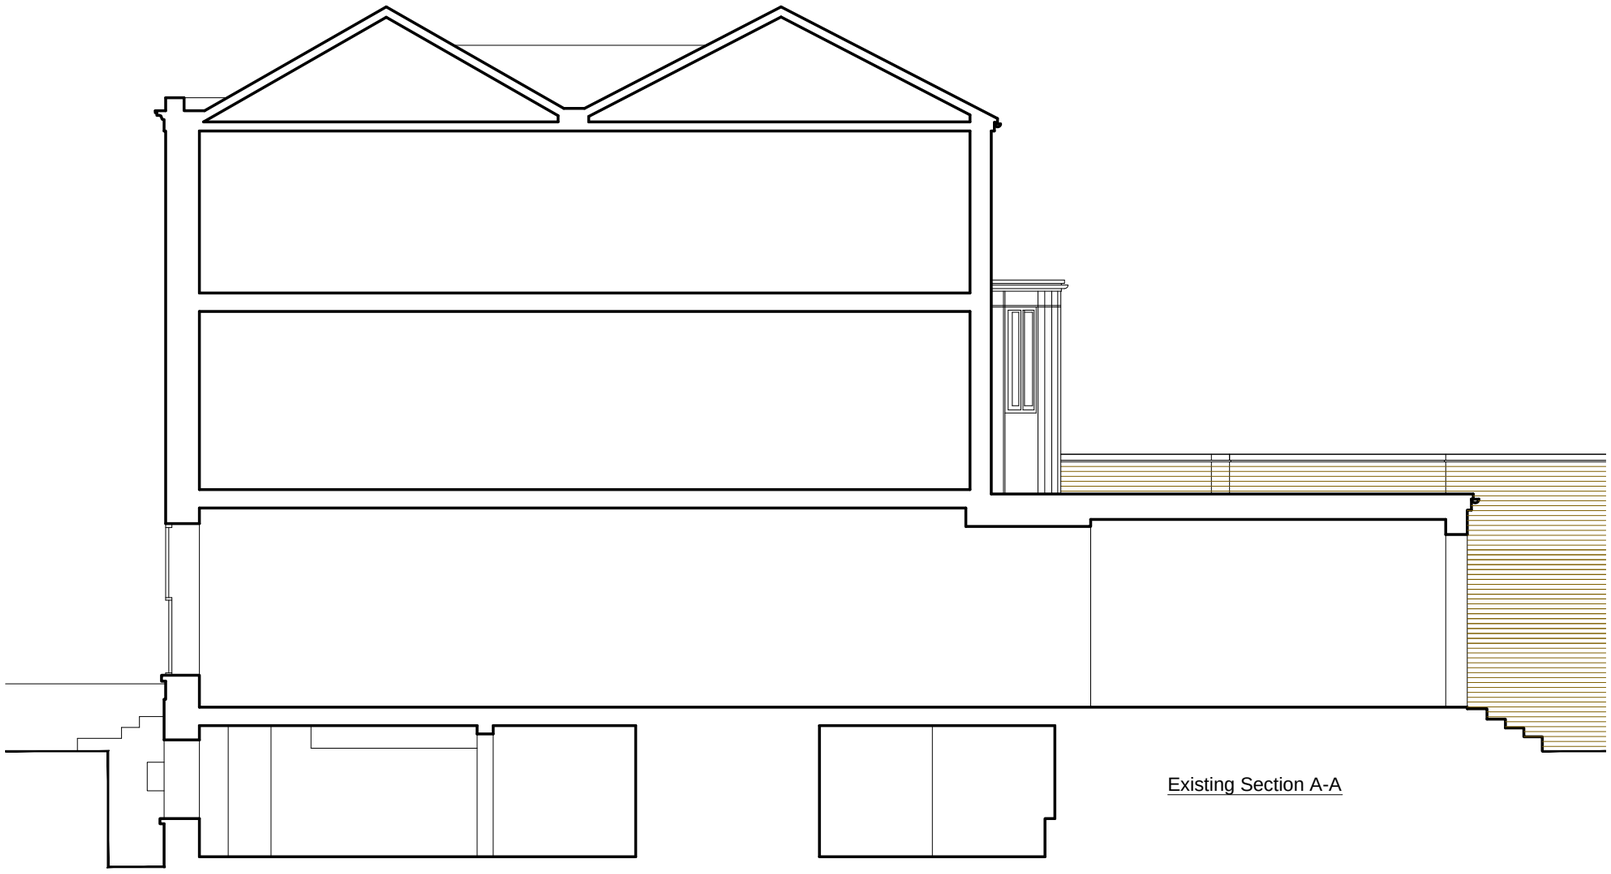

EXISTING BLOCK PLAN SCALE 1:500

0 1 2 3 4 5 6 7 8 9 10
metres

0 10 20 30 40 50
metres

address
5 BRUCE GROVE, LONDON N17 6RA

project description
PART DEMOLITION OF GROUND FLOOR EXTENSION, CONVERSION OF GROUND AND LOWER GROUND FLOORS INTO 3No. RESIDENTIAL UNITS

drawing title
EXISTING SECTION AND BLOCK PLAN

date
DEC 2025

scale
1:100 & 1:500 (atA3)

dwn by
A.G

drg.no REV.
502-17

BLUELINE
ARCHITECTURAL CONSULTANTS LIMITED
HAMILTON HOUSE, 4A THE AVENUE, LONDON E4 9LD
t: 020 8521 0158
e: info@bluelinelondon.com