


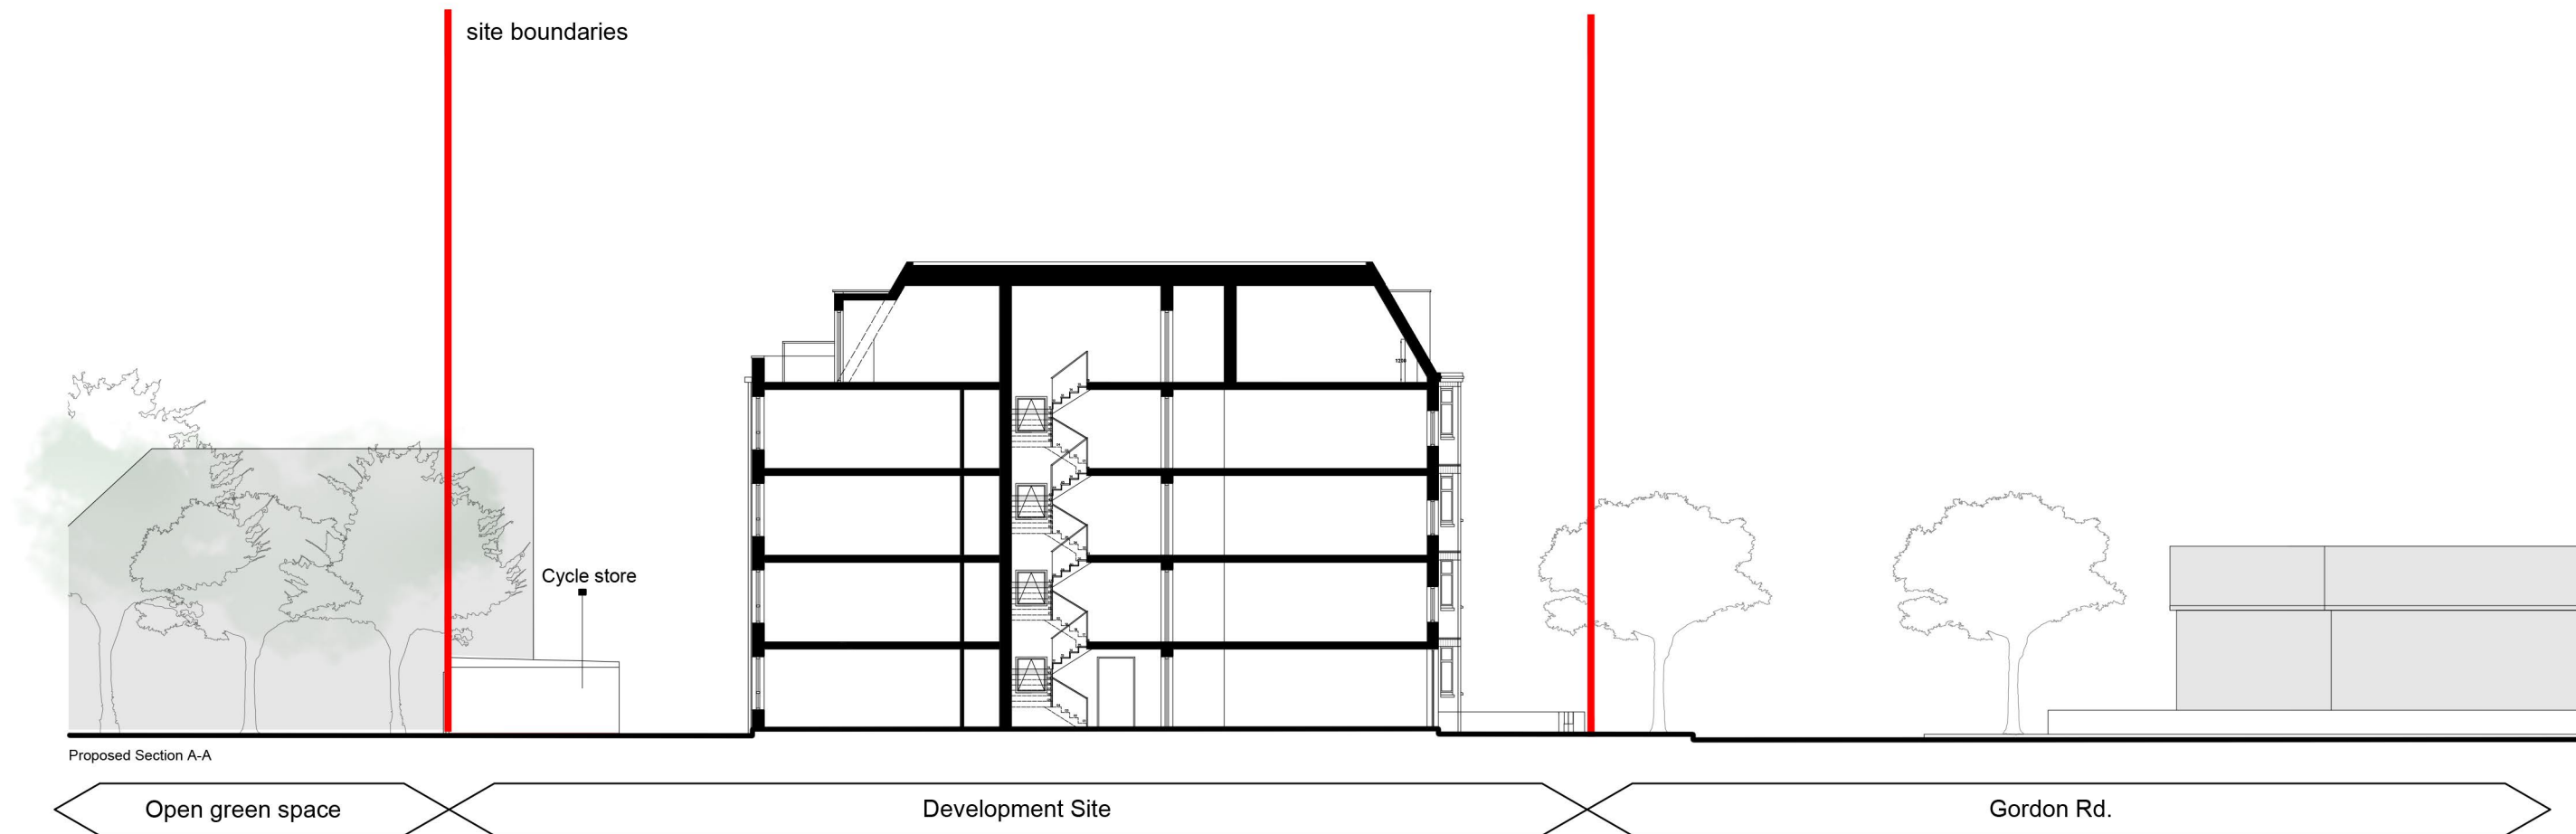

Site Section AA



Site Section BB




Notes

- Copyright in this drawing remains the property of BM3 Architecture Limited.
- Do not scale this drawing. "unless for the purposes of verifying or determining any Planning Application".
- Contractors and consultants are to advise BM3 Architecture Limited of any discrepancies.

Revision
A - Updated to suit revised top floor layout.

Date	By	Chkd
14.08.26	RS	

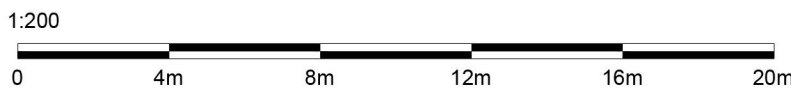

Project
Belmont Court
Gordon Rd.
London N11 2 NX

Drawing
Proposed Site Sections
AA & BB

Client

Scale	Dated	Job No.	Drawing No.	Drawn by	Checked	CISfb Element	Revision
1:200@A2	NOV 2024	72270	D51	ED	MA	PLANNING	A

Birmingham Office 28 Pickford Street, Digbeth, Birmingham, B5 5QH T. 0121 633 0000 F. 0121 633 0300 E. design@bm3.co.uk

BM3