

Proposed Front Elevation



Proposed Rear Elevation

0 1 2 3 4 5 6 7 8 9 10
metres

address
5 BRUCE GROVE, LONDON N17 6RA

project description
PART DEMOLITION AND RECONSTRUCTION OF GROUND FLOOR EXTENSION. CONVERSION OF GROUND FLOOR INTO 2No. RESIDENTIAL UNITS

drawing title
PROPOSED ELEVATIONS

date
DEC 2025

scale
1:100 (atA3)

dwn by
A.G

drg.no REV.
502-46

BLUELINE
ARCHITECTURAL CONSULTANTS LIMITED
HAMILTON HOUSE, 4A THE AVENUE, LONDON E4 9LD
t: 020 8521 0158
e: info@bluelinelondon.com



Proposed Side Elevation
viewed from No.4

0 1 2 3 4 5 6 7 8 9 10
metres

address
5 BRUCE GROVE, LONDON N17 6RA

project description
PART DEMOLITION AND RECONSTRUCTION OF GROUND FLOOR EXTENSION. CONVERSION OF GROUND FLOOR INTO 2No. RESIDENTIAL UNITS

drawing title
PROPOSED SIDE ELEVATION


date
DEC 2025

scale
1:100 (atA3)

dwn by
A.G

drg.no REV.
502-47

BLUELINE
ARCHITECTURAL CONSULTANTS LIMITED
HAMILTON HOUSE, 4A THE AVENUE, LONDON E4 9LD
t: 020 8521 0158
e: info@bluelinelondon.com

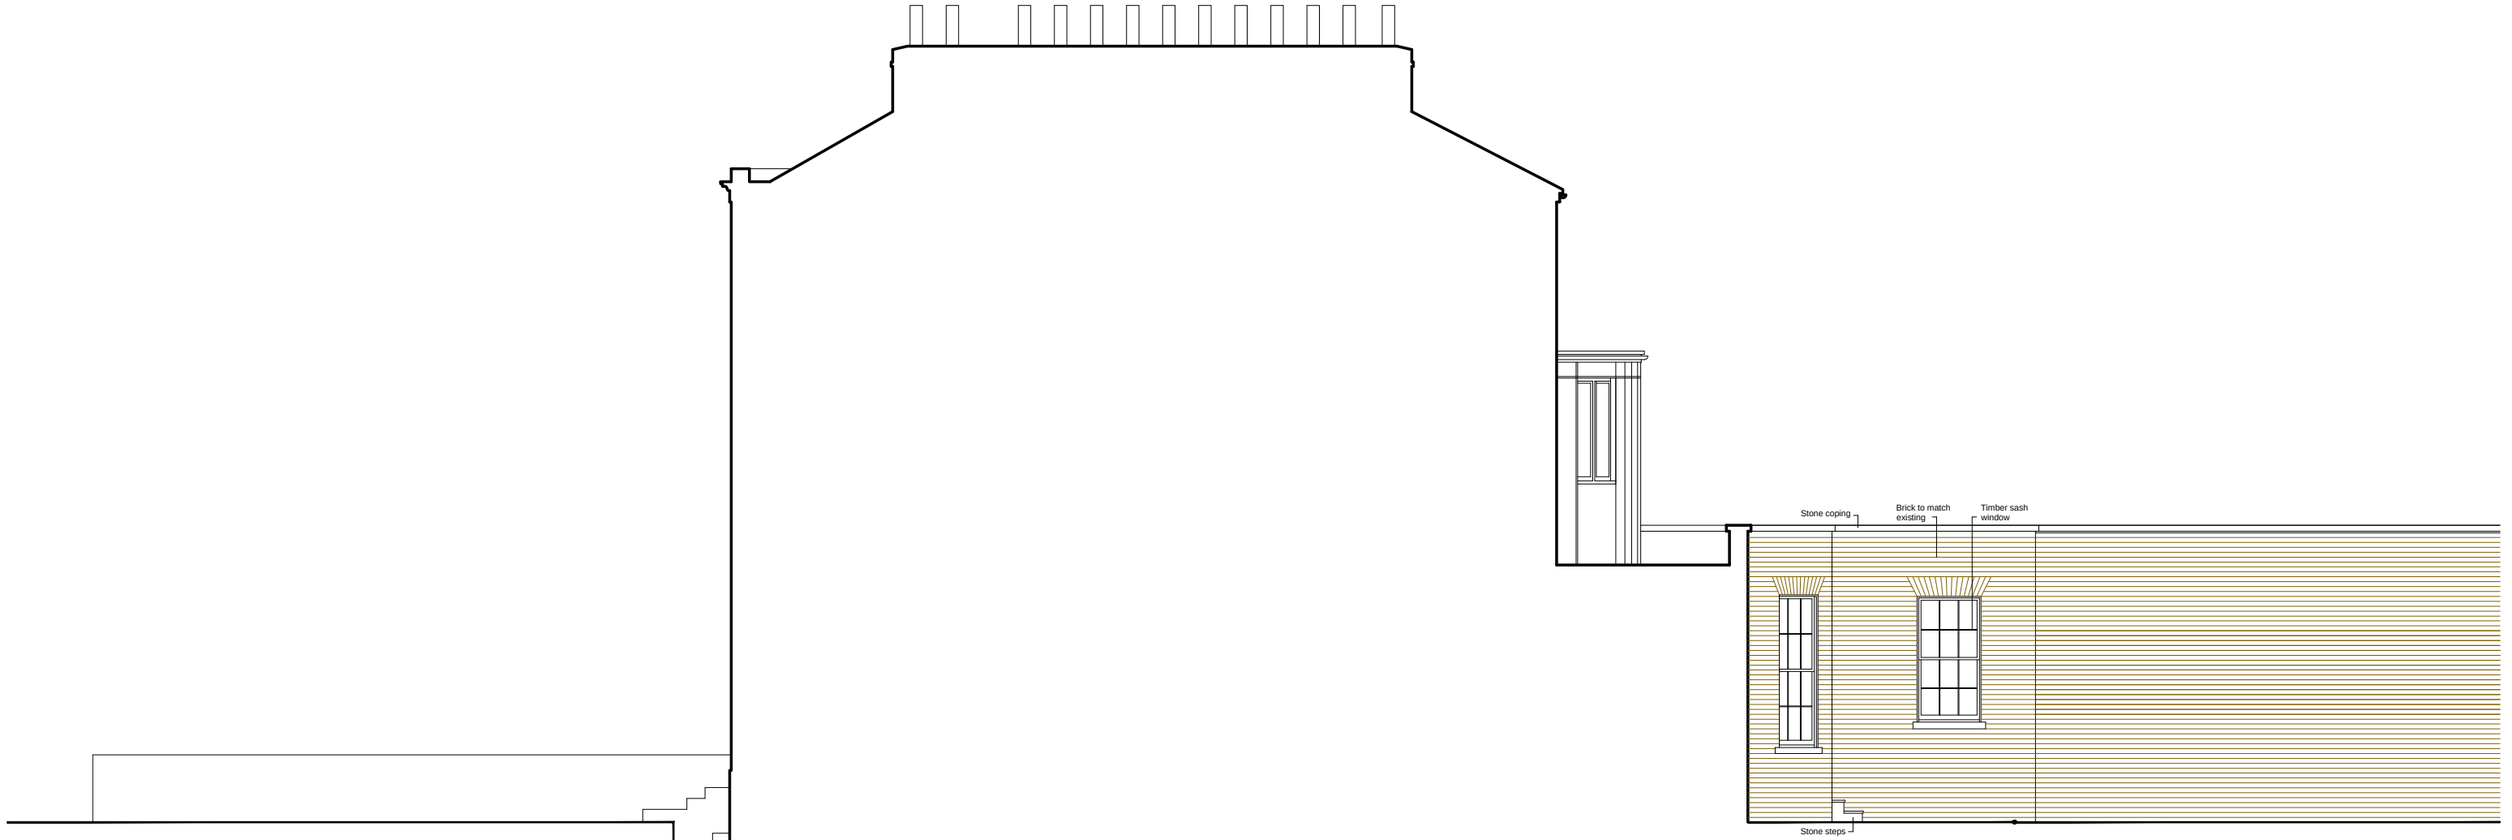

Proposed Side Elevation
viewed from No.6

address
5 BRUCE GROVE, LONDON N17 6RA

project description
PART DEMOLITION AND RECONSTRUCTION OF GROUND FLOOR EXTENSION. CONVERSION OF GROUND FLOOR INTO 2No. RESIDENTIAL UNITS

drawing title
PROPOSED SIDE ELEVATION

date
DEC 2025

scale
1:100 (atA3)

dwn by
A.G

drg.no REV.
502-48

BLUELINE
ARCHITECTURAL CONSULTANTS LIMITED
HAMILTON HOUSE, 4A THE AVENUE, LONDON E4 9LD
t: 020 8521 0158
e: info@bluelinelondon.com