


Notes	Revision	Date	By	Chkd	
	A Updated Site Boundary	07.02.25	ED	MA	
- Copyright in this drawing remains the property of BM3 Architecture Limited. - Do not scale this drawing. "unless for the purposes of verifying or determining any Planning Application". - Contractors and consultants are to advise BM3 Architecture Limited of any discrepancies.					

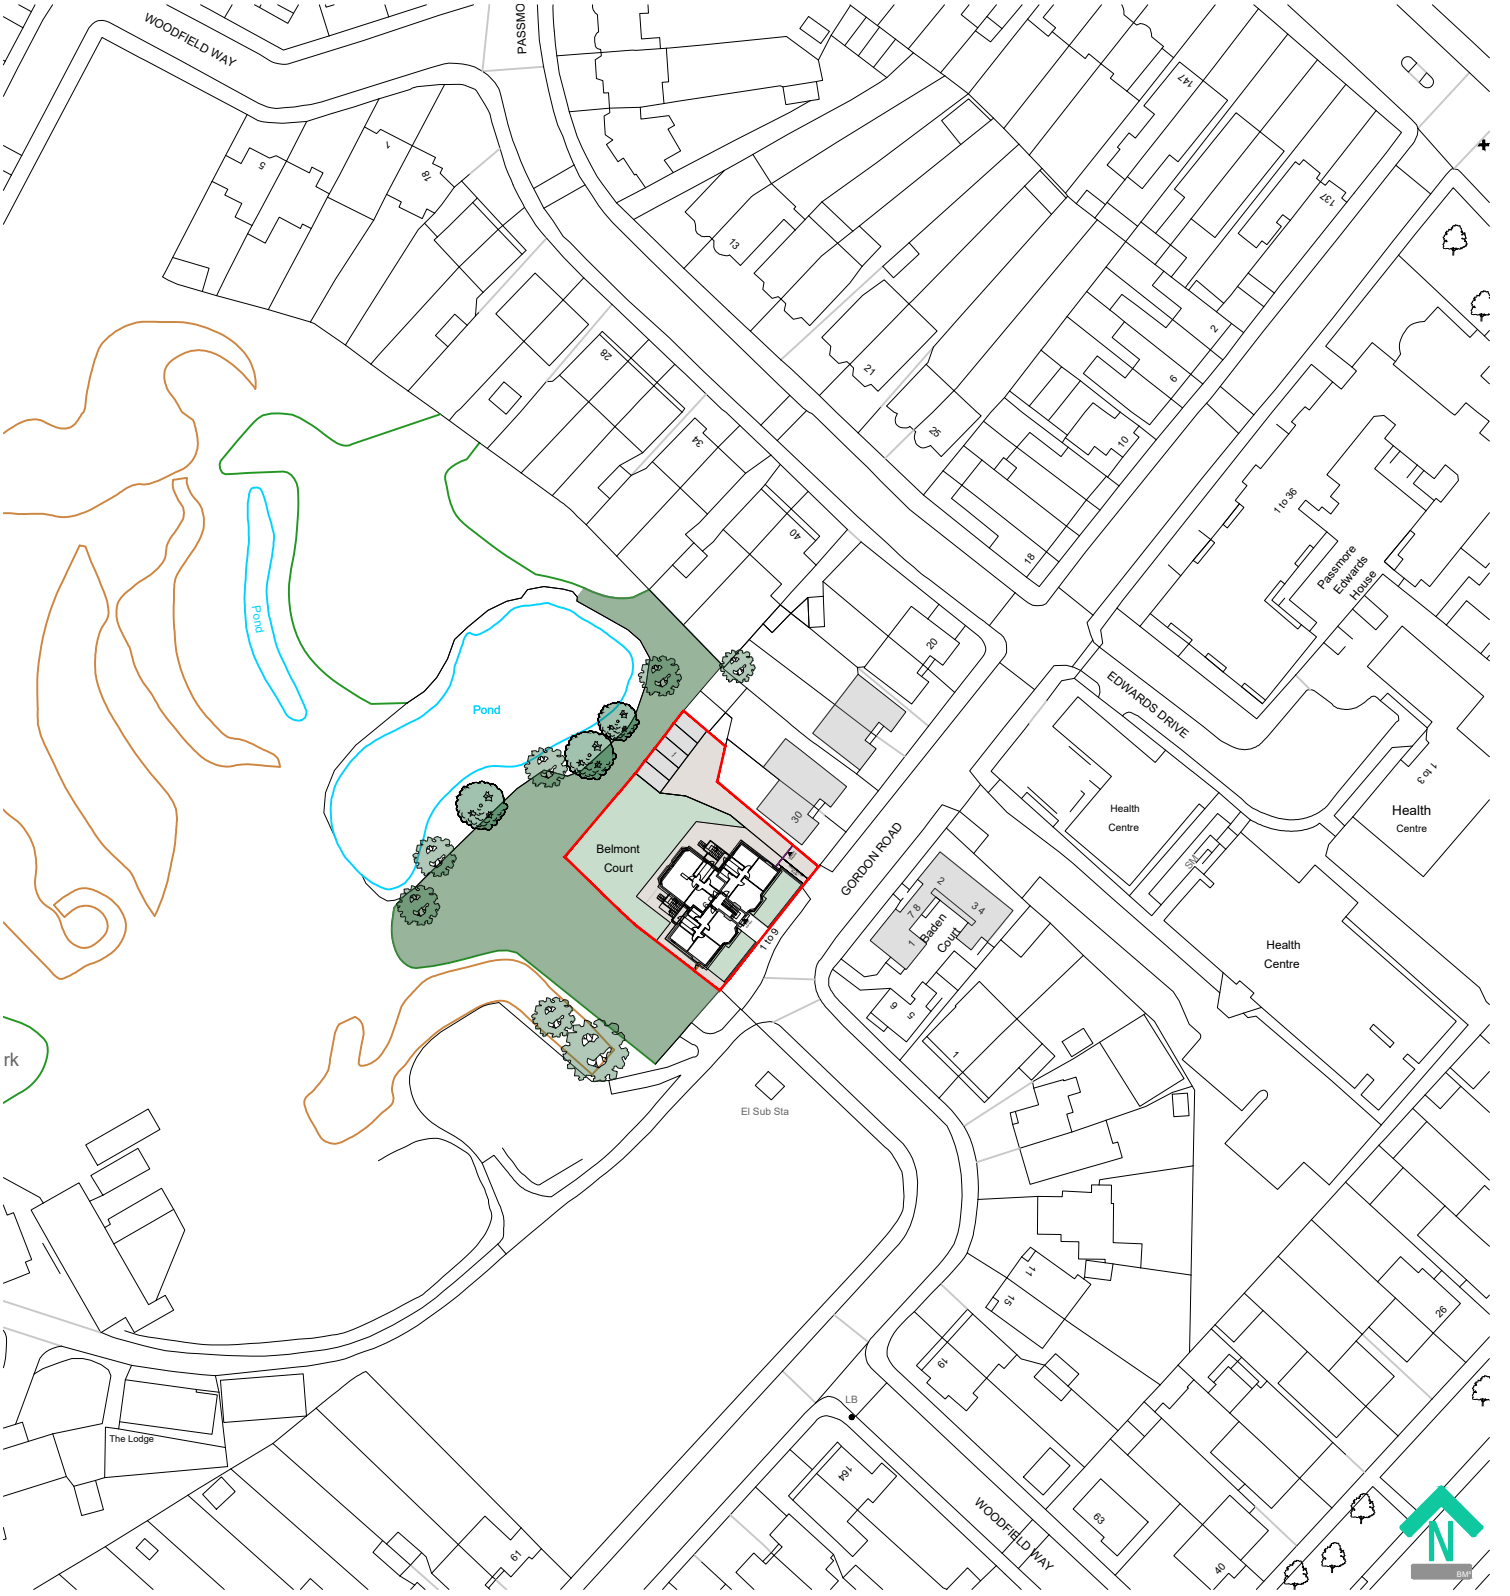

0 25m 50m 75m 100m 125m
Scale Bar: 1:1250

 SITE BOUNDARY

Project			Drawing			Client		
Belmont Court			Location Plan					
Gordon Rd.			-					
London N11 2 NX			-					
Scale	Dated	Job No.	Drawing No.	Drawn by	Checked	Cisfb Element	Revision	
1:1250@A4	NOV 2024	72184	D00	-	-	Feasibility	A	

