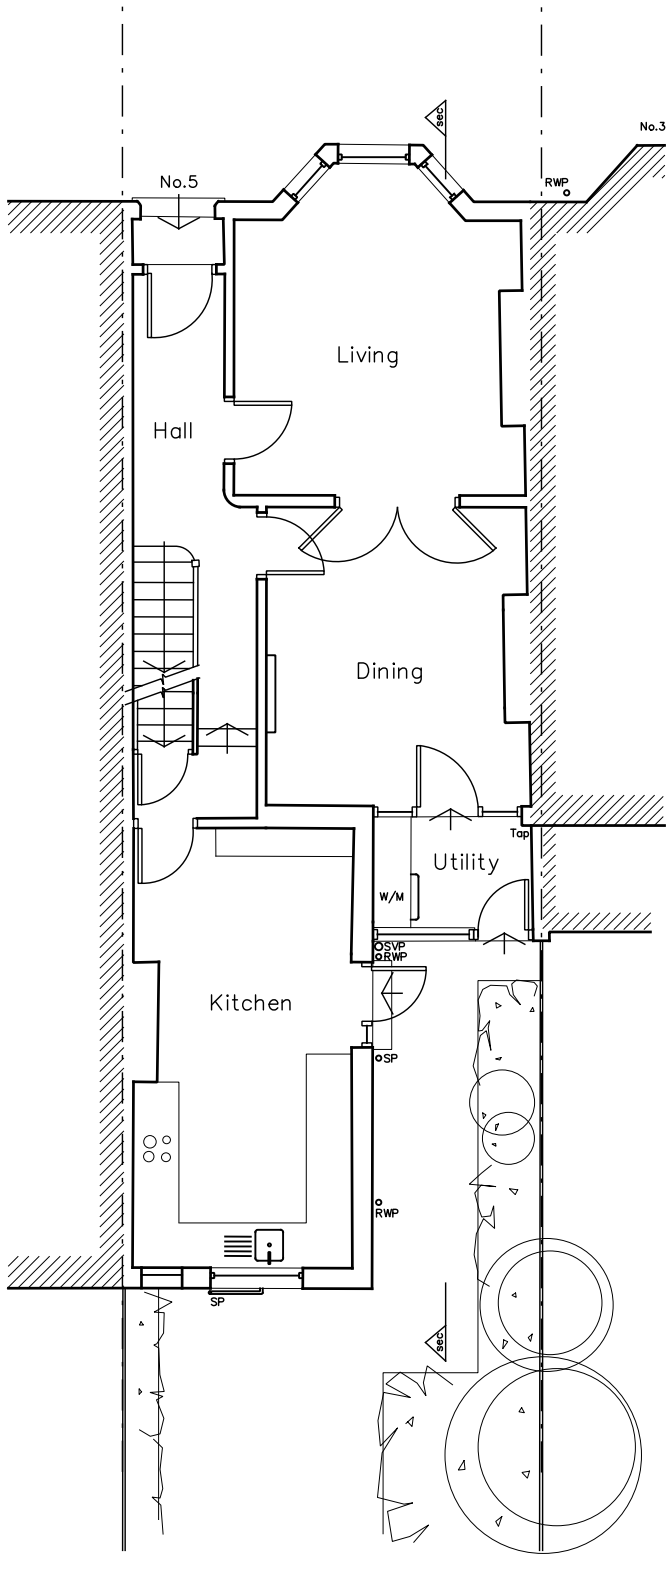

EXISTING GROUND FLOOR PLAN

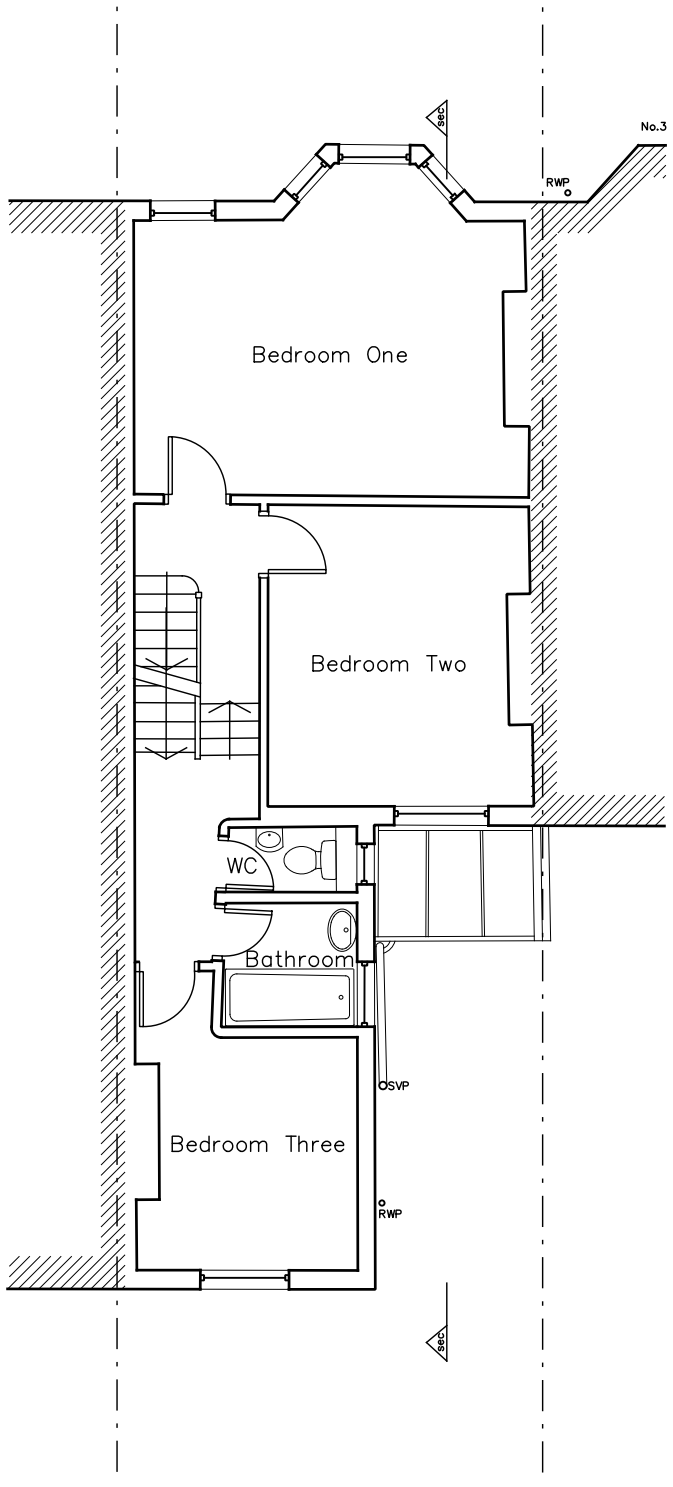

EXISTING FIRST FLOOR PLAN

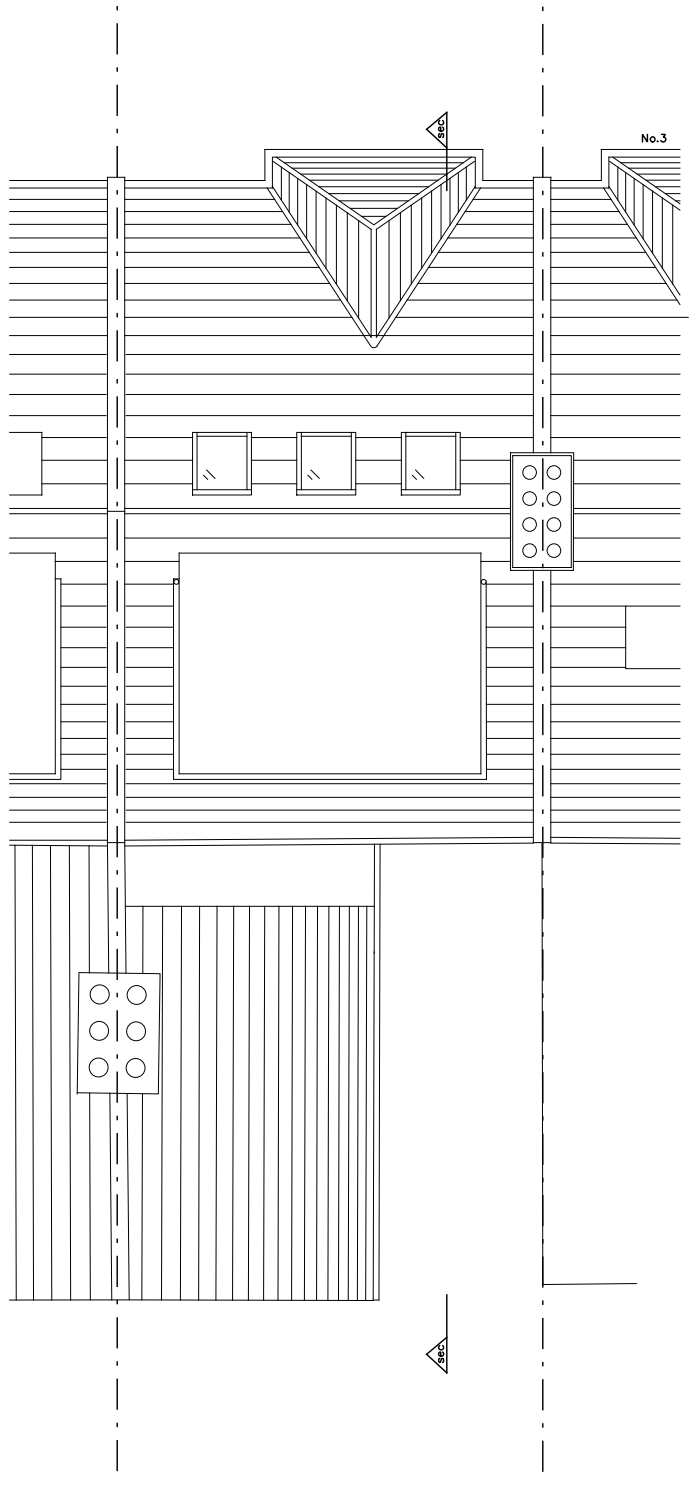

EXISTING ROOF PLAN

N

0 1 2 3 4 5
metres

DO NOT SCALE THIS DRAWING, USE FIGURED DIMENSIONS ONLY.

All dimensions to be checked on site prior to commencement of works.
Sizes, dimensions and details of structural, mechanical, electrical or other specialist elements are indicative only and should be read from relevant specialist drawings.
This drawing is to be read in conjunction with all relevant drawings, specifications and schedules.

IF IN DOUBT, ASK.

Rev.	Date	Description
-	26.8.23	First issue to client.

Drawing Status	Outline
Project	Side Extension 5 Barratt Avenue
Location	London N22 7EZ
Client	Arno Janssen and Emma Gibbes
Drawing Name	Existing Plans
Drawing Number	090-31 revision -
Scale	1:100@A3
Date	August 2026

egg architecture
t 020 8245 7322
m 07908 736261
e ian@eggarchitecture.com
w. www.eggarchitecture.com