



Job No. 460607	Location 23B Kingsley Place, Highgate N6 5EA	Sketch No. SP01
Sketch By UKPM	Subject Site Location Plan 1:1250	Date 06.26

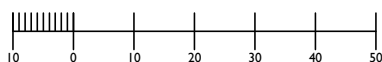

Terence Fidler Partnership Ltd. - Consulting Structural Engineers

65 High Street, Kings Langley, Herts, WD4 9HU
Email: info@tfpengineers.co.uk

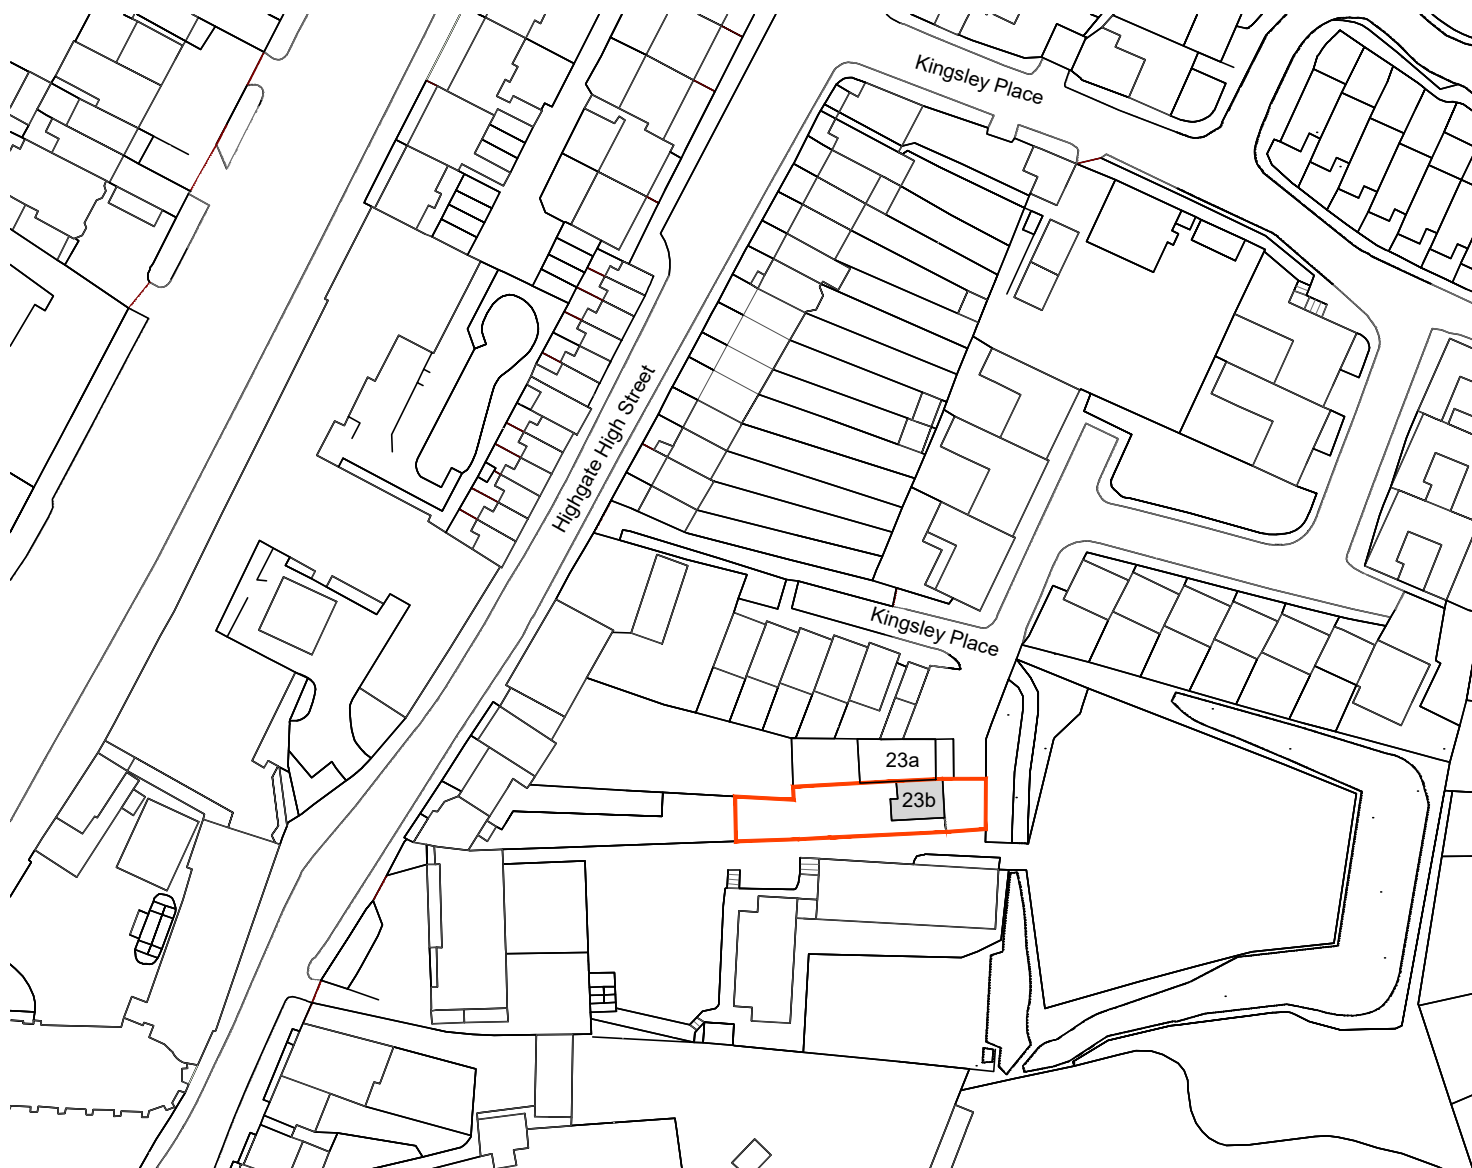