

CONTAINS ORDINANCE SURVEY DATA © CROWN COPYRIGHT AND DATABASE RIGHTS. THE SURVEY INFORMATION SHOWN ON THIS DRAWING IS BASED ON A TOPOGRAPHICAL SURVEY PREPARED BY A THIRD PARTY AND COLONY ARCHITECTS DO NOT ACCEPT RESPONSIBILITY FOR THE ACCURACY OR COMPLETENESS OF THE SURVEY.


THIS DRAWING TO BE READ IN CONJUNCTION WITH ADDITIONAL CONSULTANT INFORMATION.

CONTRACTORS AND CONSULTANTS ARE NOT TO SCALE DIMENSIONS FROM THIS DRAWING. ALL DIMENSIONS TO BE CHECKED ON SITE PRIOR TO MANUFACTURE & CONSTRUCTION.

NOTE: All details are subject to **Planning** and **Building Control** approval, and are subject to the final **Acoustic** and **Fire Consultant** reports.

DRAWING WIP

Issued for information and co-ordination.
Subject to resolution of structural and services strategy and responses to key issues raised on RFI register.

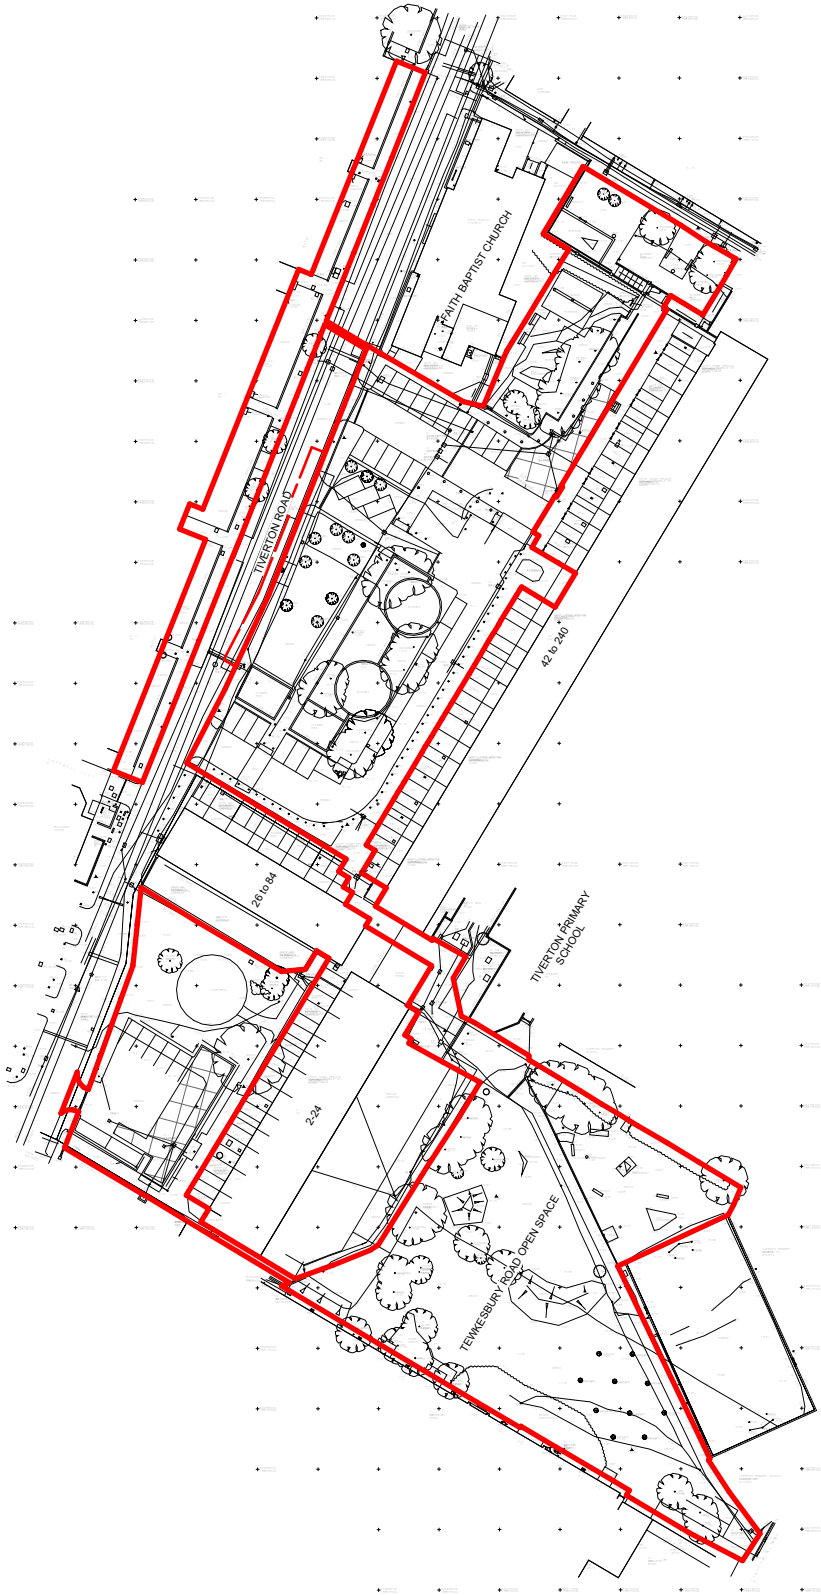

REVISION	DATE	DESCRIPTION
P1	14.08.26	P Status First Issue
P2	11.09.26	P Status For Coordination

Collaborating with:
AJC Ltd

Job: 1193 Drawing: 01-01 Revision: P2

Project:
Tiverton Road
Haringey, London N15 6RS

Drawing:
Site Location Plan

Date:
Aug '26


Status:
Information

Drawn By:
MC

Checked By:
EM



Colony Architects Ltd.
The Wine Store, Brewery
Court, Theale, Reading, RG7 5AJ
+44 (0)118 380 0328
hello@colonyarchitects.com
colonyarchitects.com

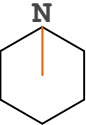

Note: Building orientated 149° from north

