


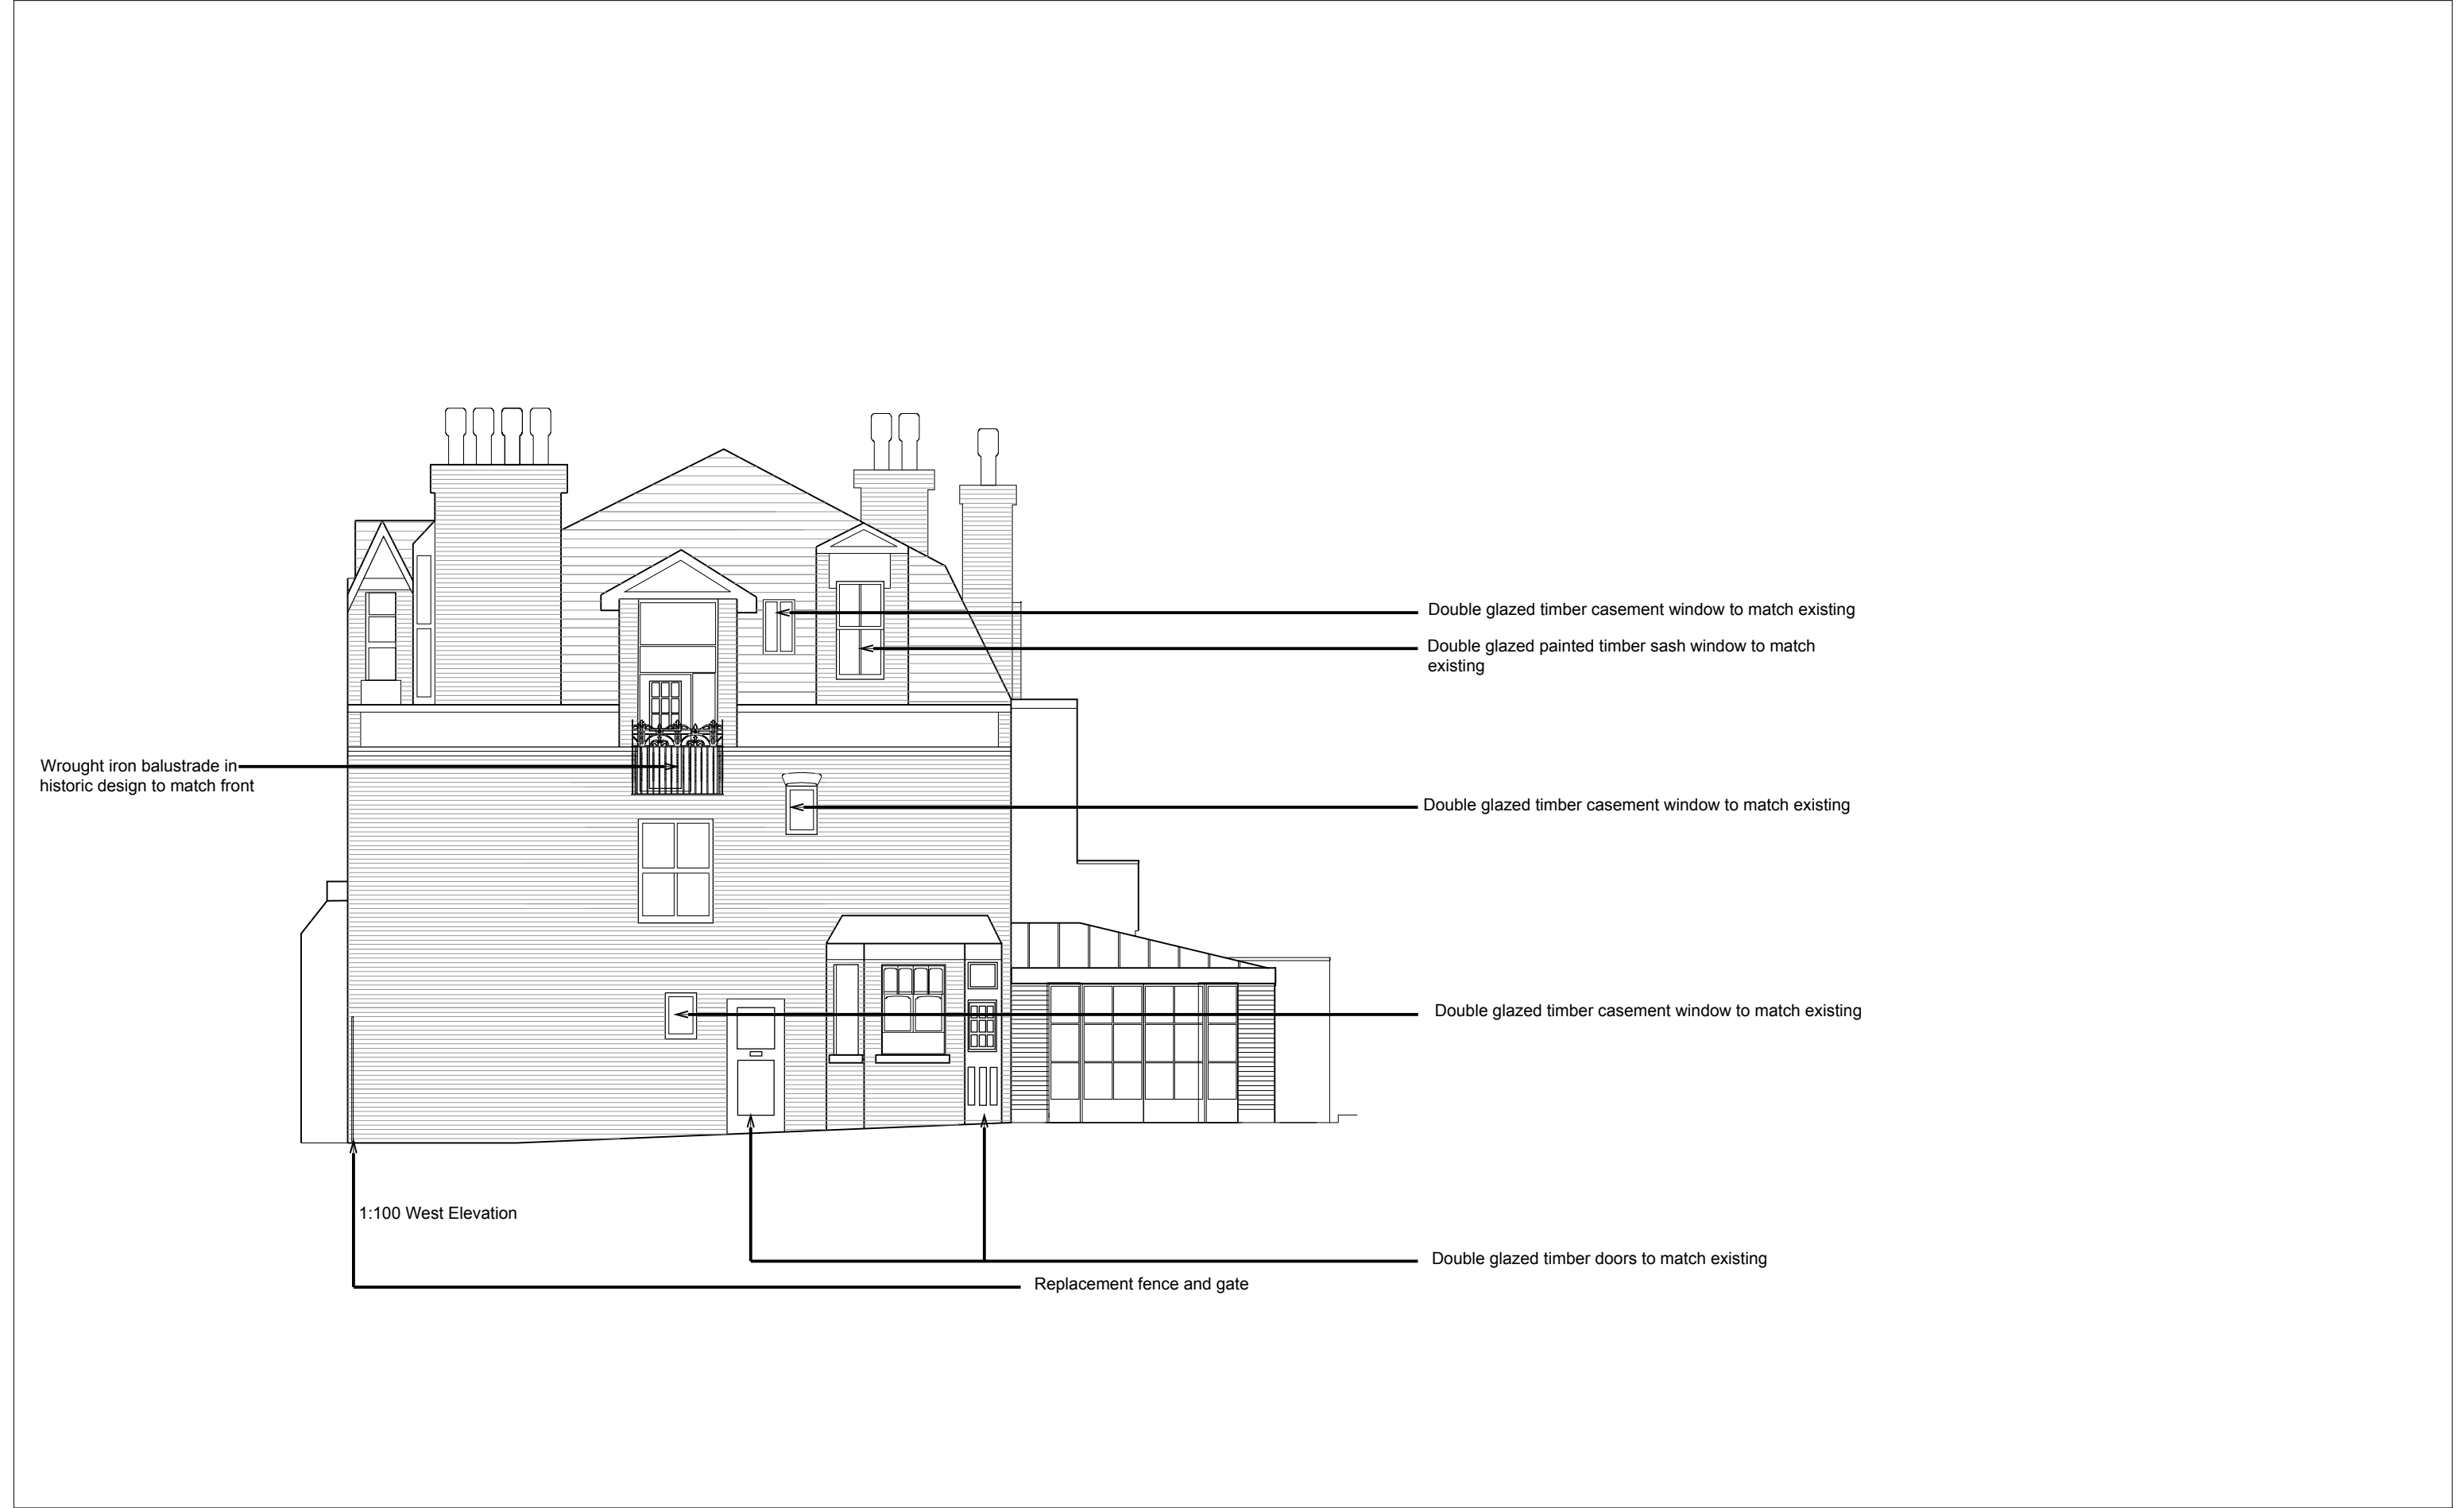


| NOTES   | REV. | DATE | CHECK | NOTES |
|---|------|------|-------|-------|
| Contractors must verify all dimensions on site before commencing work or preparing shop drawings.                                                                  |      |      |       |       |
| All information is subject to statutory consents, rights of light and survey.                                                                                      |      |      |       |       |
| This drawing and the design contained herein is the copyright of K Bava Architects Ltd and shall not be reproduced in whole or part without prior written consent. |      |      |       |       |
| Copyright K Bava Architects Ltd   |      |      |       |       |

# K Bava Architects

724 Holloway Road, London, N19 3JD, United Kingdom  
T +44(0) 7841 530 365  
www.kbava.com info@kbava.com

PROJECT  
33 CECIL ROAD  
LONDON N10 2BU

 

CLIENT  
RACHEL LEUNG  
NICK CHARLWOOD

DRAWING  
PROPOSED  
ELEVATIONS

SCALE / FORMAT 1:100@A3  
DATE 08.05.2026  
DRAWN / CHECKED EW-/KB  
STATUS FOR-PLANNING

DRAWING NUMBER ISSUE

CEC\_P\_0170 P1