



Proposed Window Type 4 - Timber doors and windows to GF rear

Double glazed timber doors and windows to rear Ground Floor (WG07, WG08, WG09, WG10, WG11)

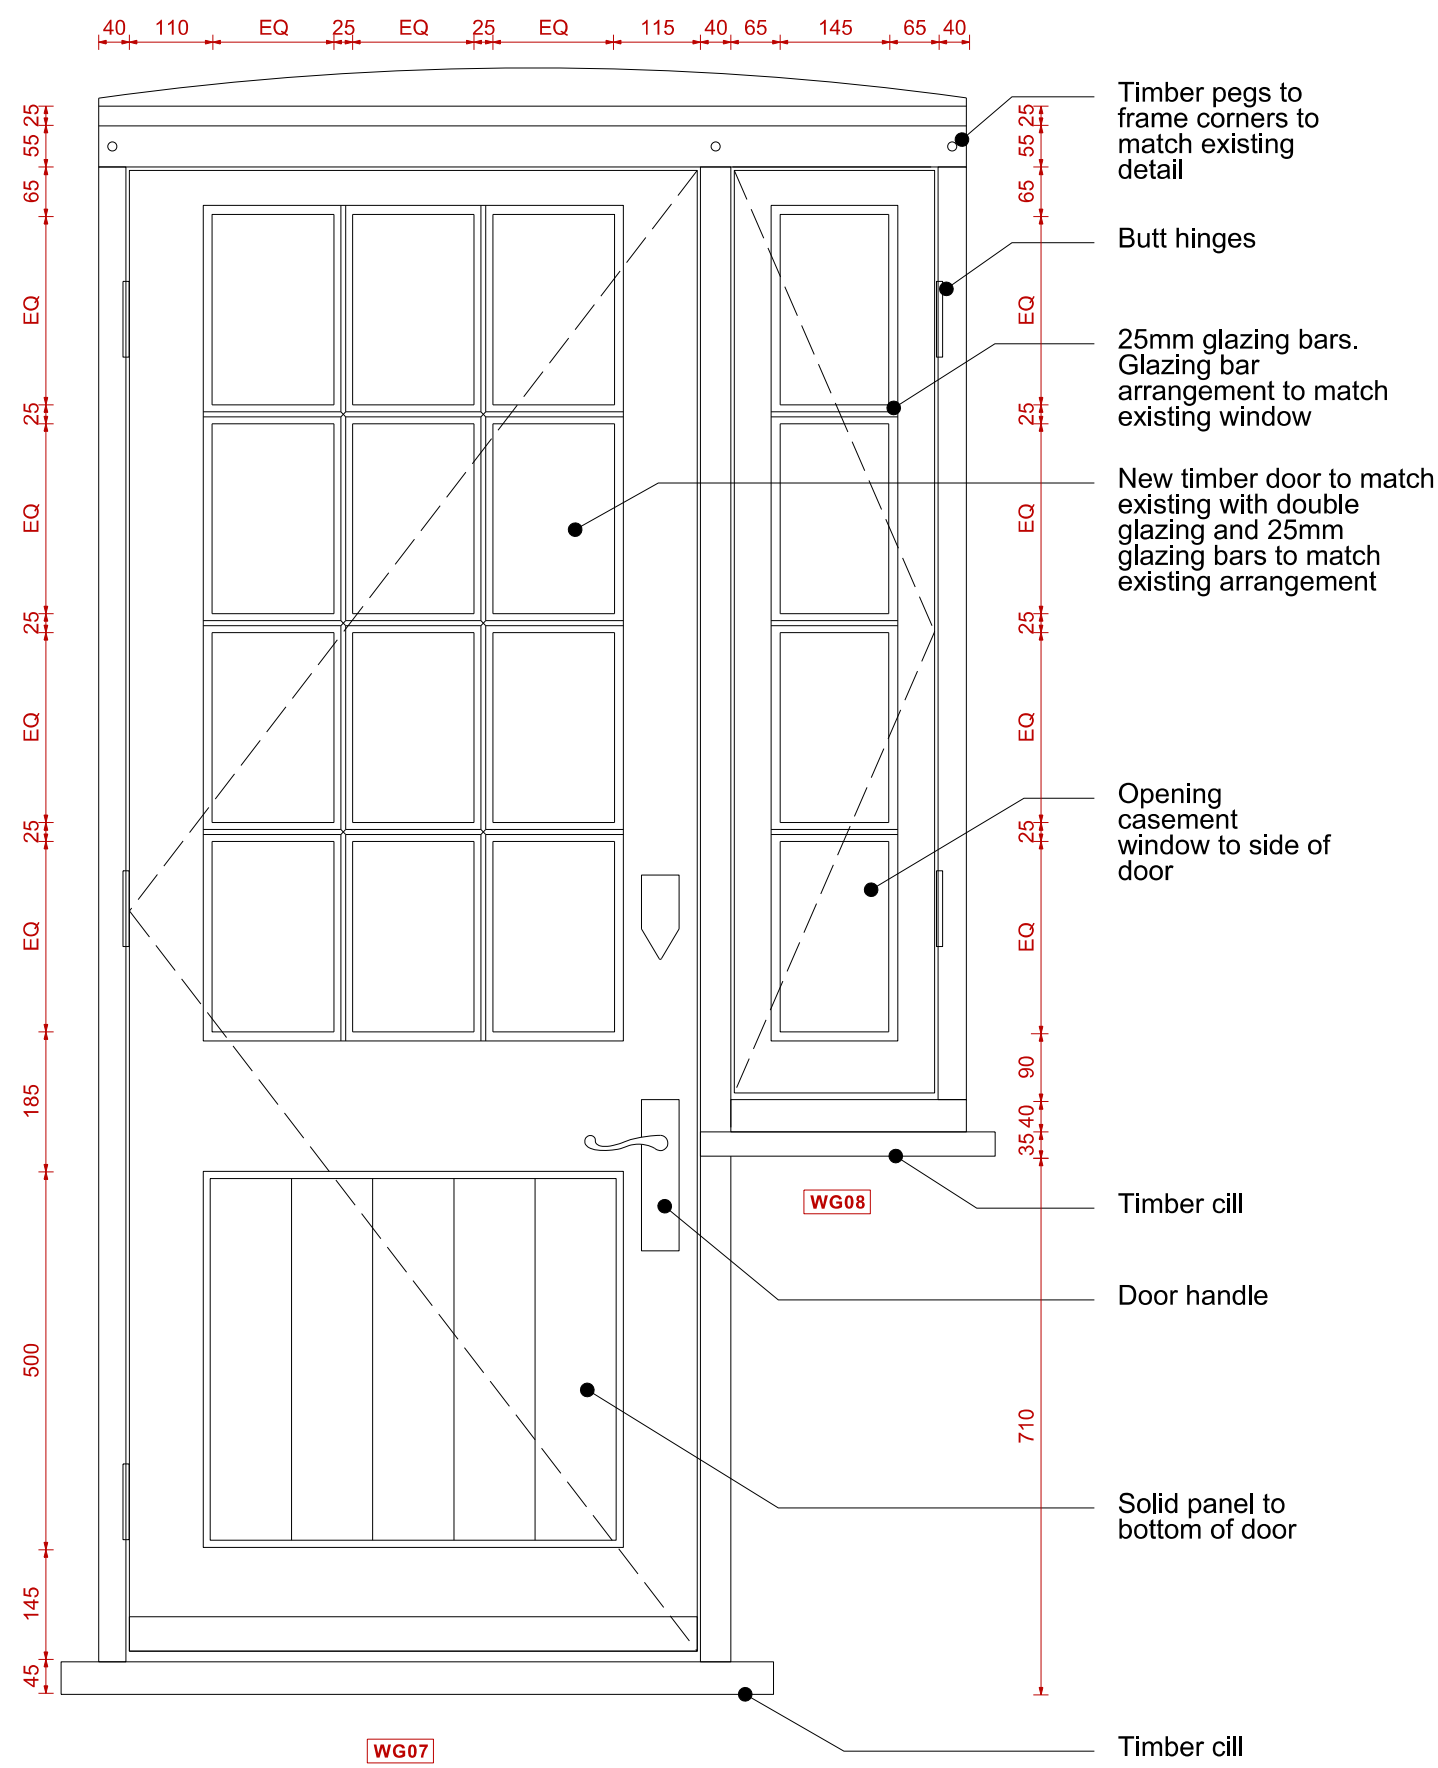


E1 WG07, WG08 External Elevation

1:10@A1

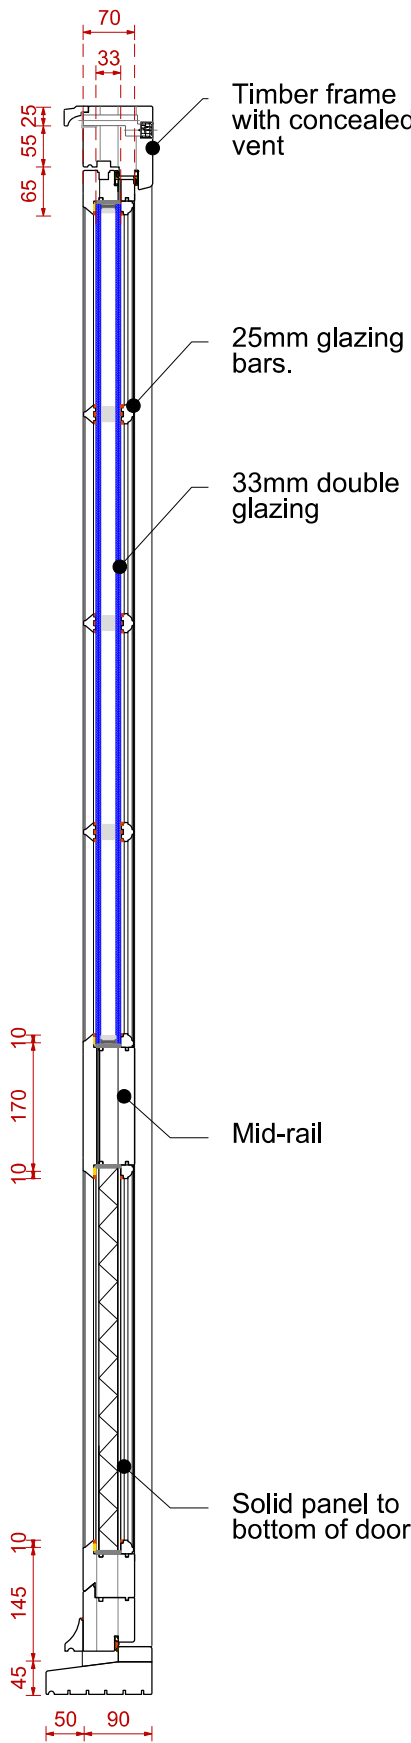

S1 Section WG07, WG10 - Door detail

1:10@A1

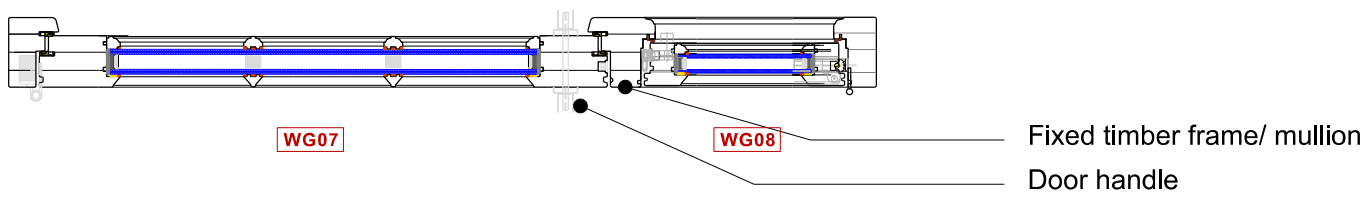


P1 WG07, WG08 Plan

1:10@A1




E2 WG09, WG10, WG11 External Elevations

1:10@A1

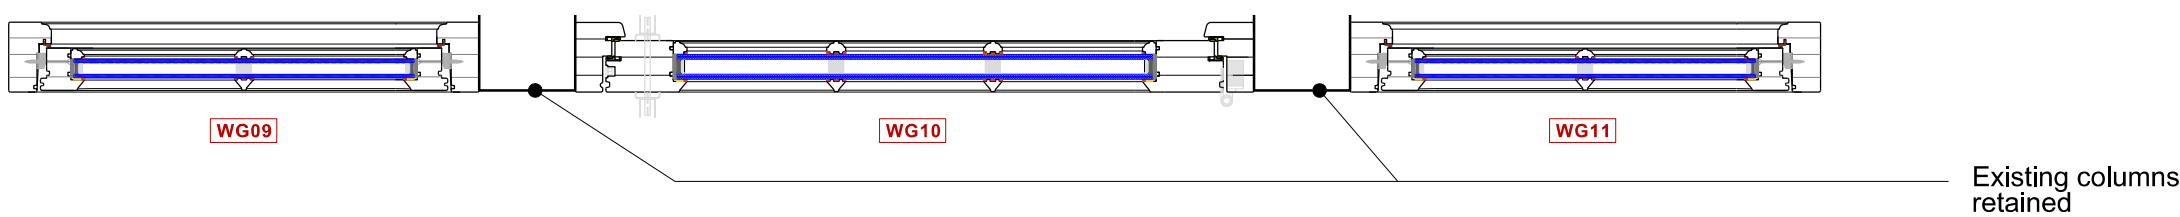

P2 WG09, WG10, WG11 Plan

1:10@A1

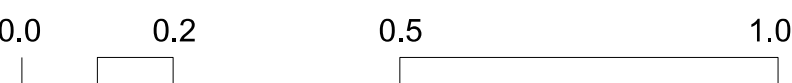



Notes

All works to be in accordance with Current building regulations and to be Read and constructed in conjunction with a schedule of works document and structural engineer's information. All demolition to be approved by structural engineer prior to commencement

All dimensions, existing levels, drain runs and site conditions to be verified on site by contractor prior to construction, and any discrepancies made known. Re-routing of existing and running of new drainage to be to contractor's design

Refer to associated Studio Hatcham drawing and schedule packages, Studio Hatcham typical buildups/ general notes, structural engineer's drawings and calculations, contractor design and Client schedules

Copyright Studio Hatcham Architects LLP 2026

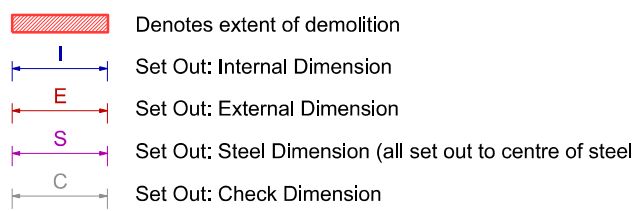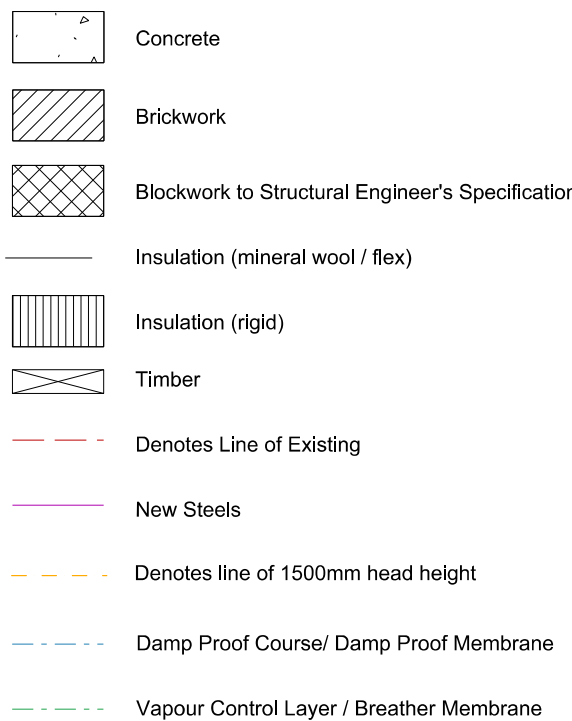

General Drawing Notes

- Where no new element tag is specified, this is an existing element to be retained with no new work proposed
- Refer to Drawing 01 for Specification (Construction, Demolition, M&E and General Notes)
- Refer to SE drawings and information for all structural works



Revision:

Rev. Date Desc.
* 28.09.26 Information Issue

31 Cascade Avenue

London
N10 3PT

Proposed: Window
Type 4 Details

Drwg 0144_3_3105
Rev *
Scale 1:10@A1
1:20@A3

STUDIO HATCHAM
www.studiohatcham.com info@studiohatcham.com