



Existing Entrance Door Details


Timber panelled entrance door with glazed panels

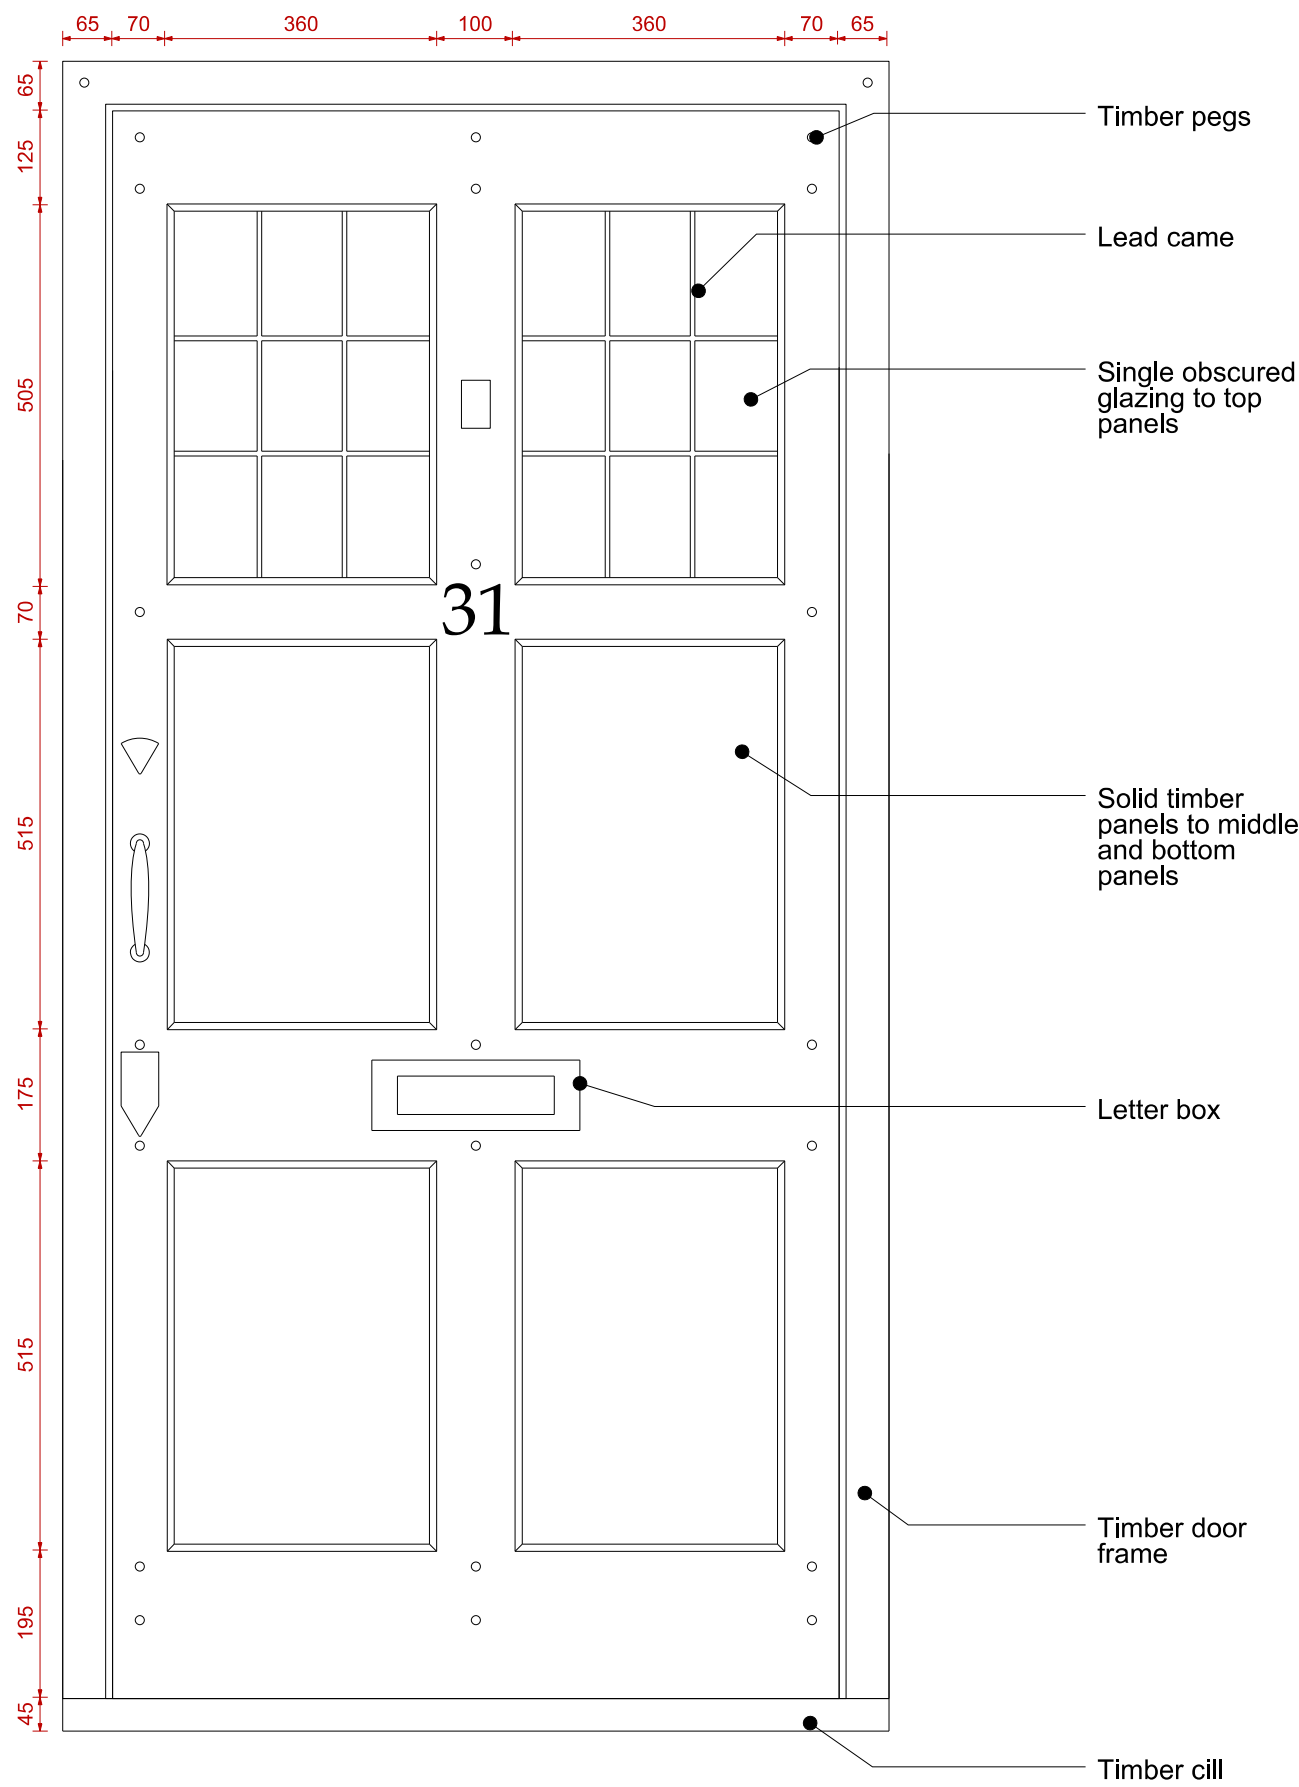

E1 Existing External Elevation
1:10@A1

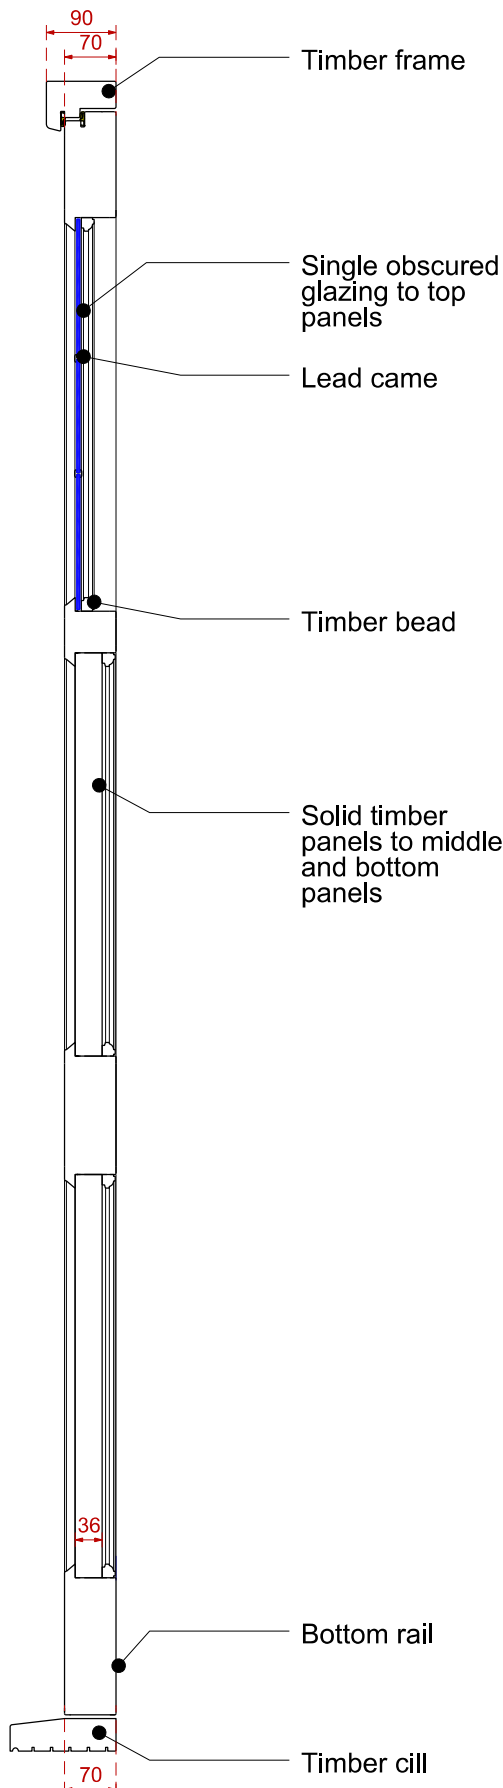


S1 Existing Section
1:10@A1

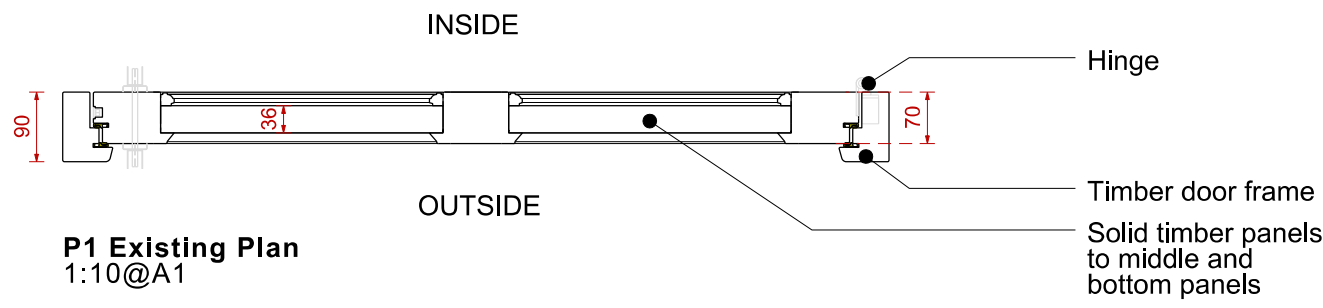


P1 Existing Plan
1:10@A1

Proposed Entrance Door Details


Timber panelled entrance door with glazed panels

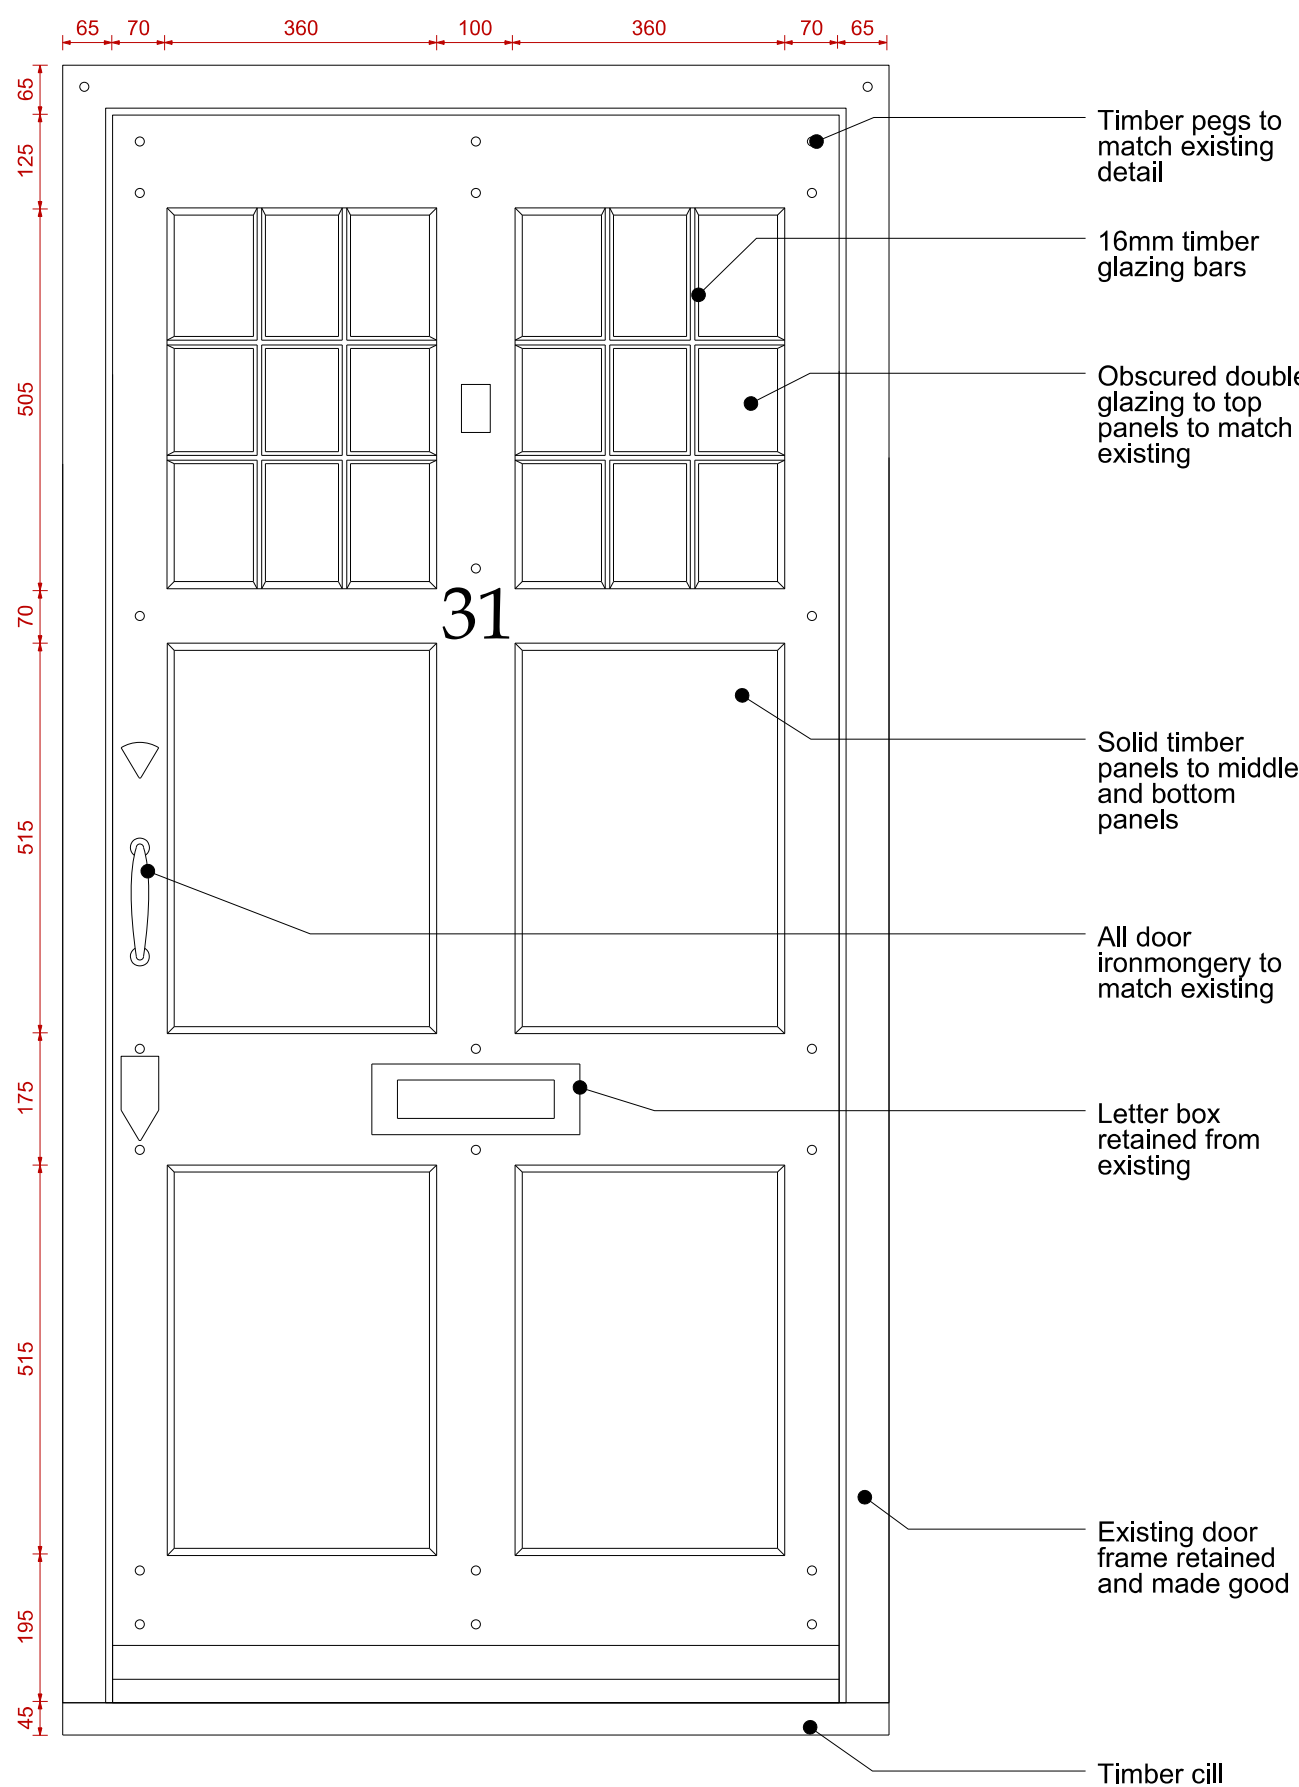

E1 Existing External Elevation
1:10@A1

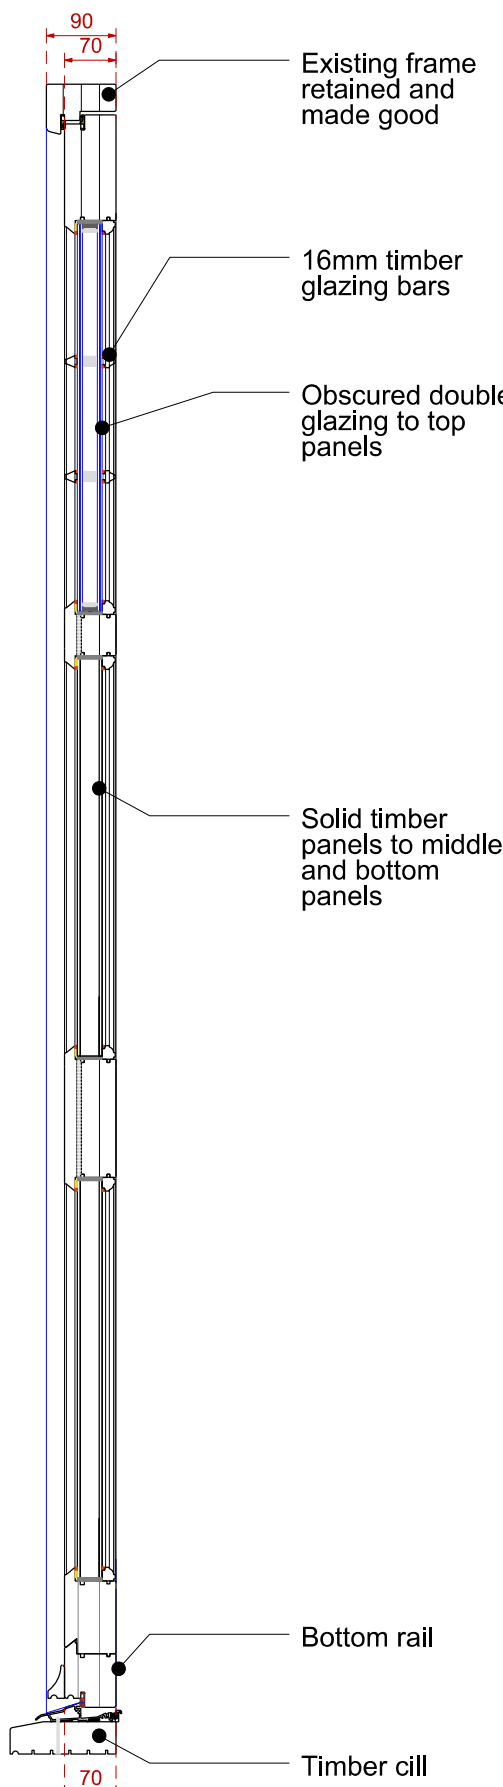

S1 Existing Section
1:10@A1

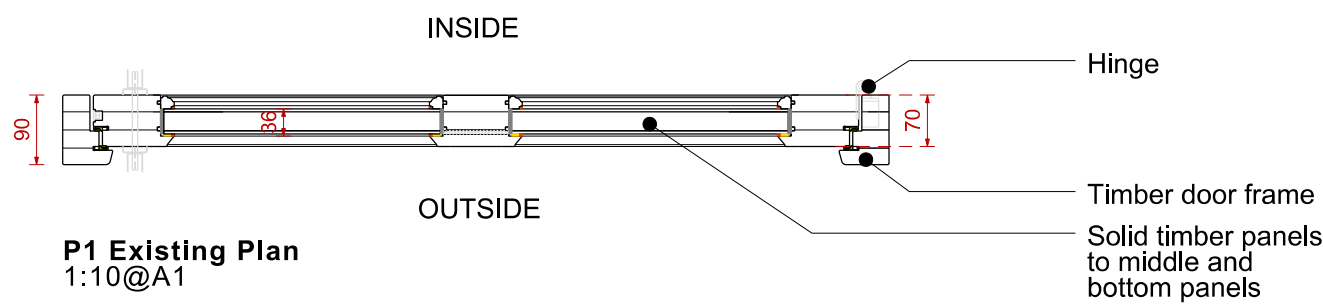

P1 Existing Plan
1:10@A1

Notes

All works to be in accordance with Current building regulations and to be Read and constructed in conjunction with a schedule of works document and structural engineer's information. All demolition to be approved by structural engineer prior to commencement




All dimensions, existing levels, drain runs and site conditions to be verified on site by contractor prior to construction, and any discrepancies made known. Re-routing of existing and running of new drainage to be to contractor's design

Refer to associated Studio Hatcham drawing and schedule packages, Studio Hatcham typical buildups/ general notes, structural engineer's drawings and calculations, contractor design and Client schedules

Copyright Studio Hatcham Architects LLP 2026



Existing Photograph

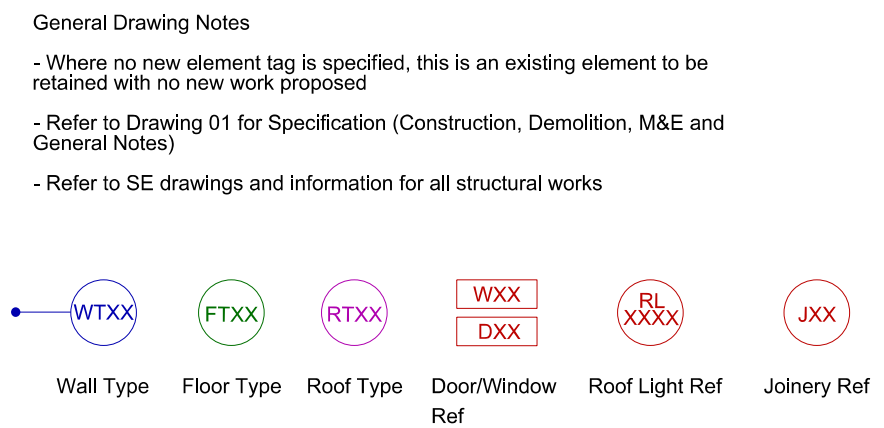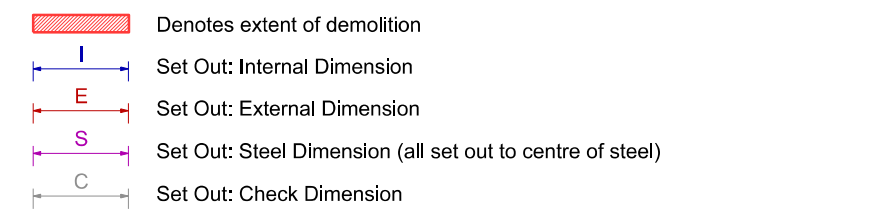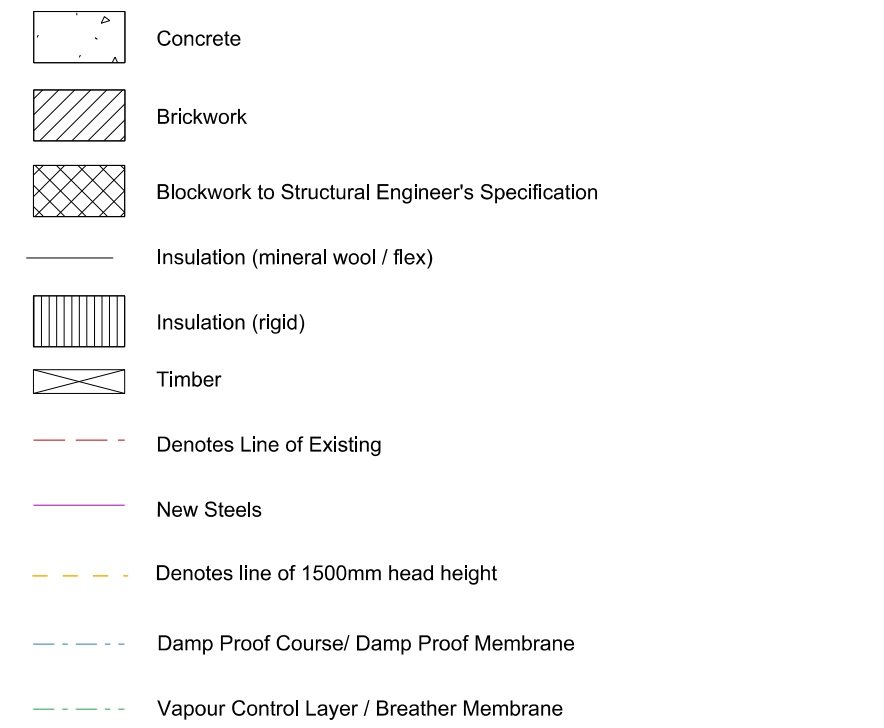

Revision:		
Rev.	Date	Desc.
A	12.08.26	Information Issue
A	28.09.26	Existing Information added

31 Cascade Avenue		
London N10 3PT		
Entrance Door Details	Drwg	0144_3_3201
	Rev	A
	Scale	1:10@A1 1:20@A3