

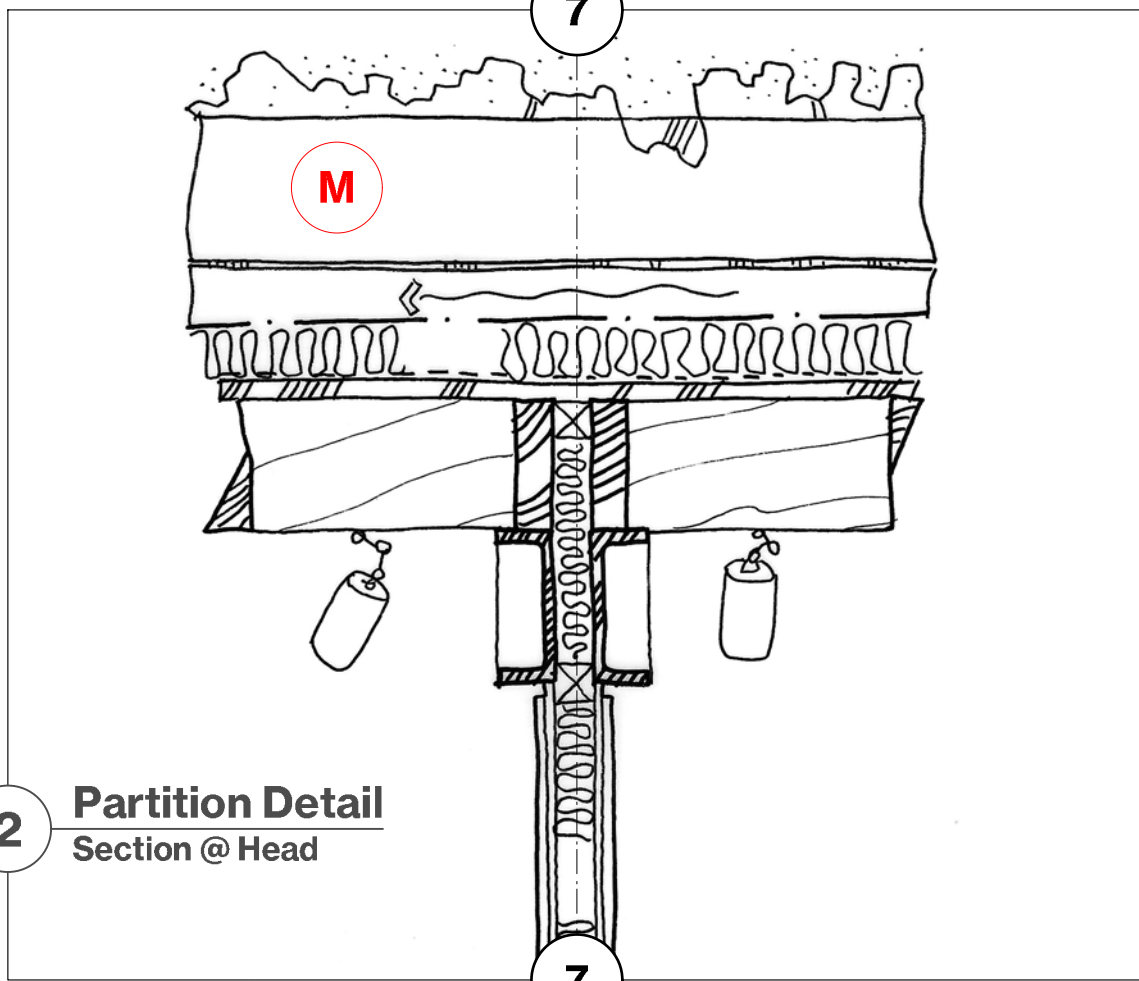


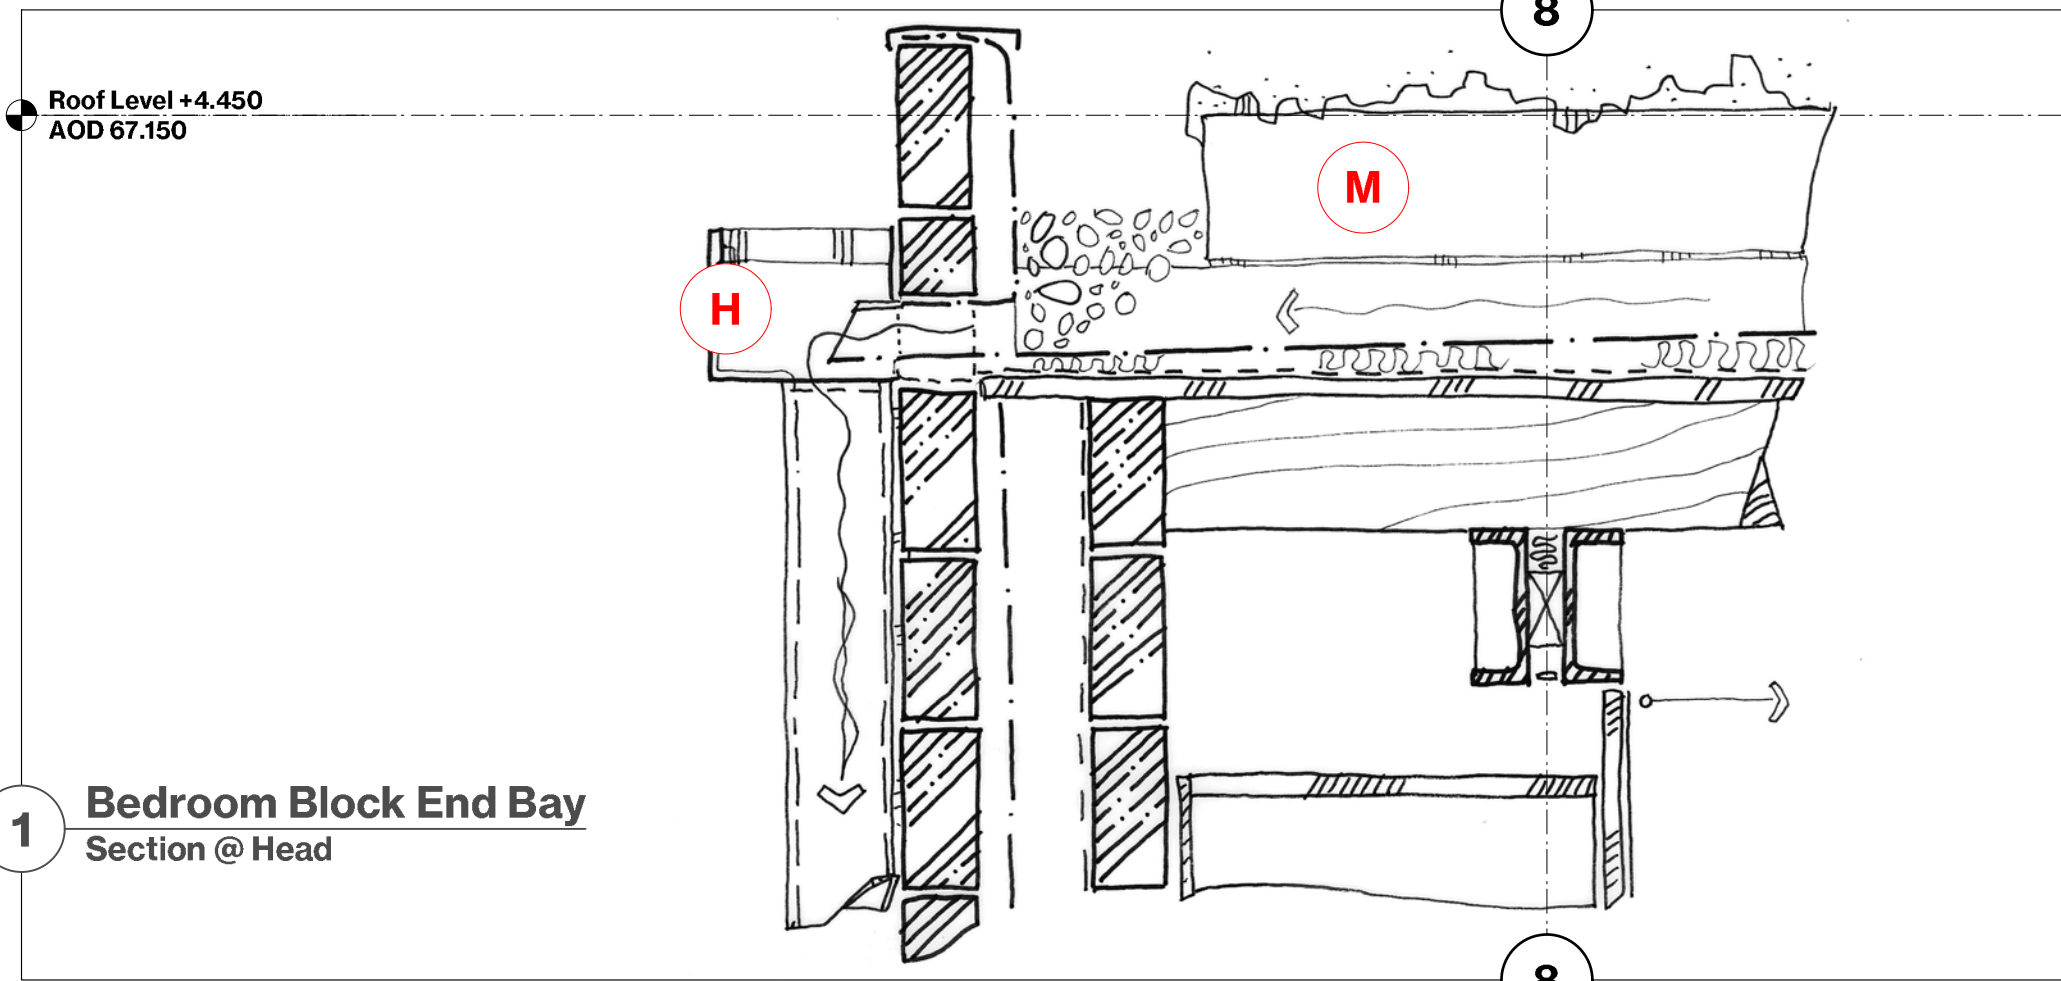


Notes:

- A-** External walls
Fair faced blockwork walls with matching mortar joints
- B-** Feature exposed brickwork walls
Ibstock black smooth A5144A Stack bonded bricks or similar with dark mortar
- C-** Main feature roof timber structure soffit
Douglas fir or similar primary, secondary and tertiary beams and joists with birch plywood or similar soffit
- D-** Glazed windows and doors
Painted aluminium framed Idelacombi Futura+ or similar windows, doors and fixed lights
- E-** Structural Framing
Galvanised and/or painted steel columns and beams for the roof and external wall support
- F-** Garage gate
Hormann or similar painted metal roll up garage gate
- G-** External terraces balustrades
Frameless glass panes supported off structural steel profiles
- H-** Rainwater pipes
Painted aluminium flushjoint rainwater pipes by Alumasc or similar
- K-** Roof covering
Single ply membrane by Bauder or similar
- M-** Green roof
Wildflower Turf extensive turf roof by Wildflower Turf or similar

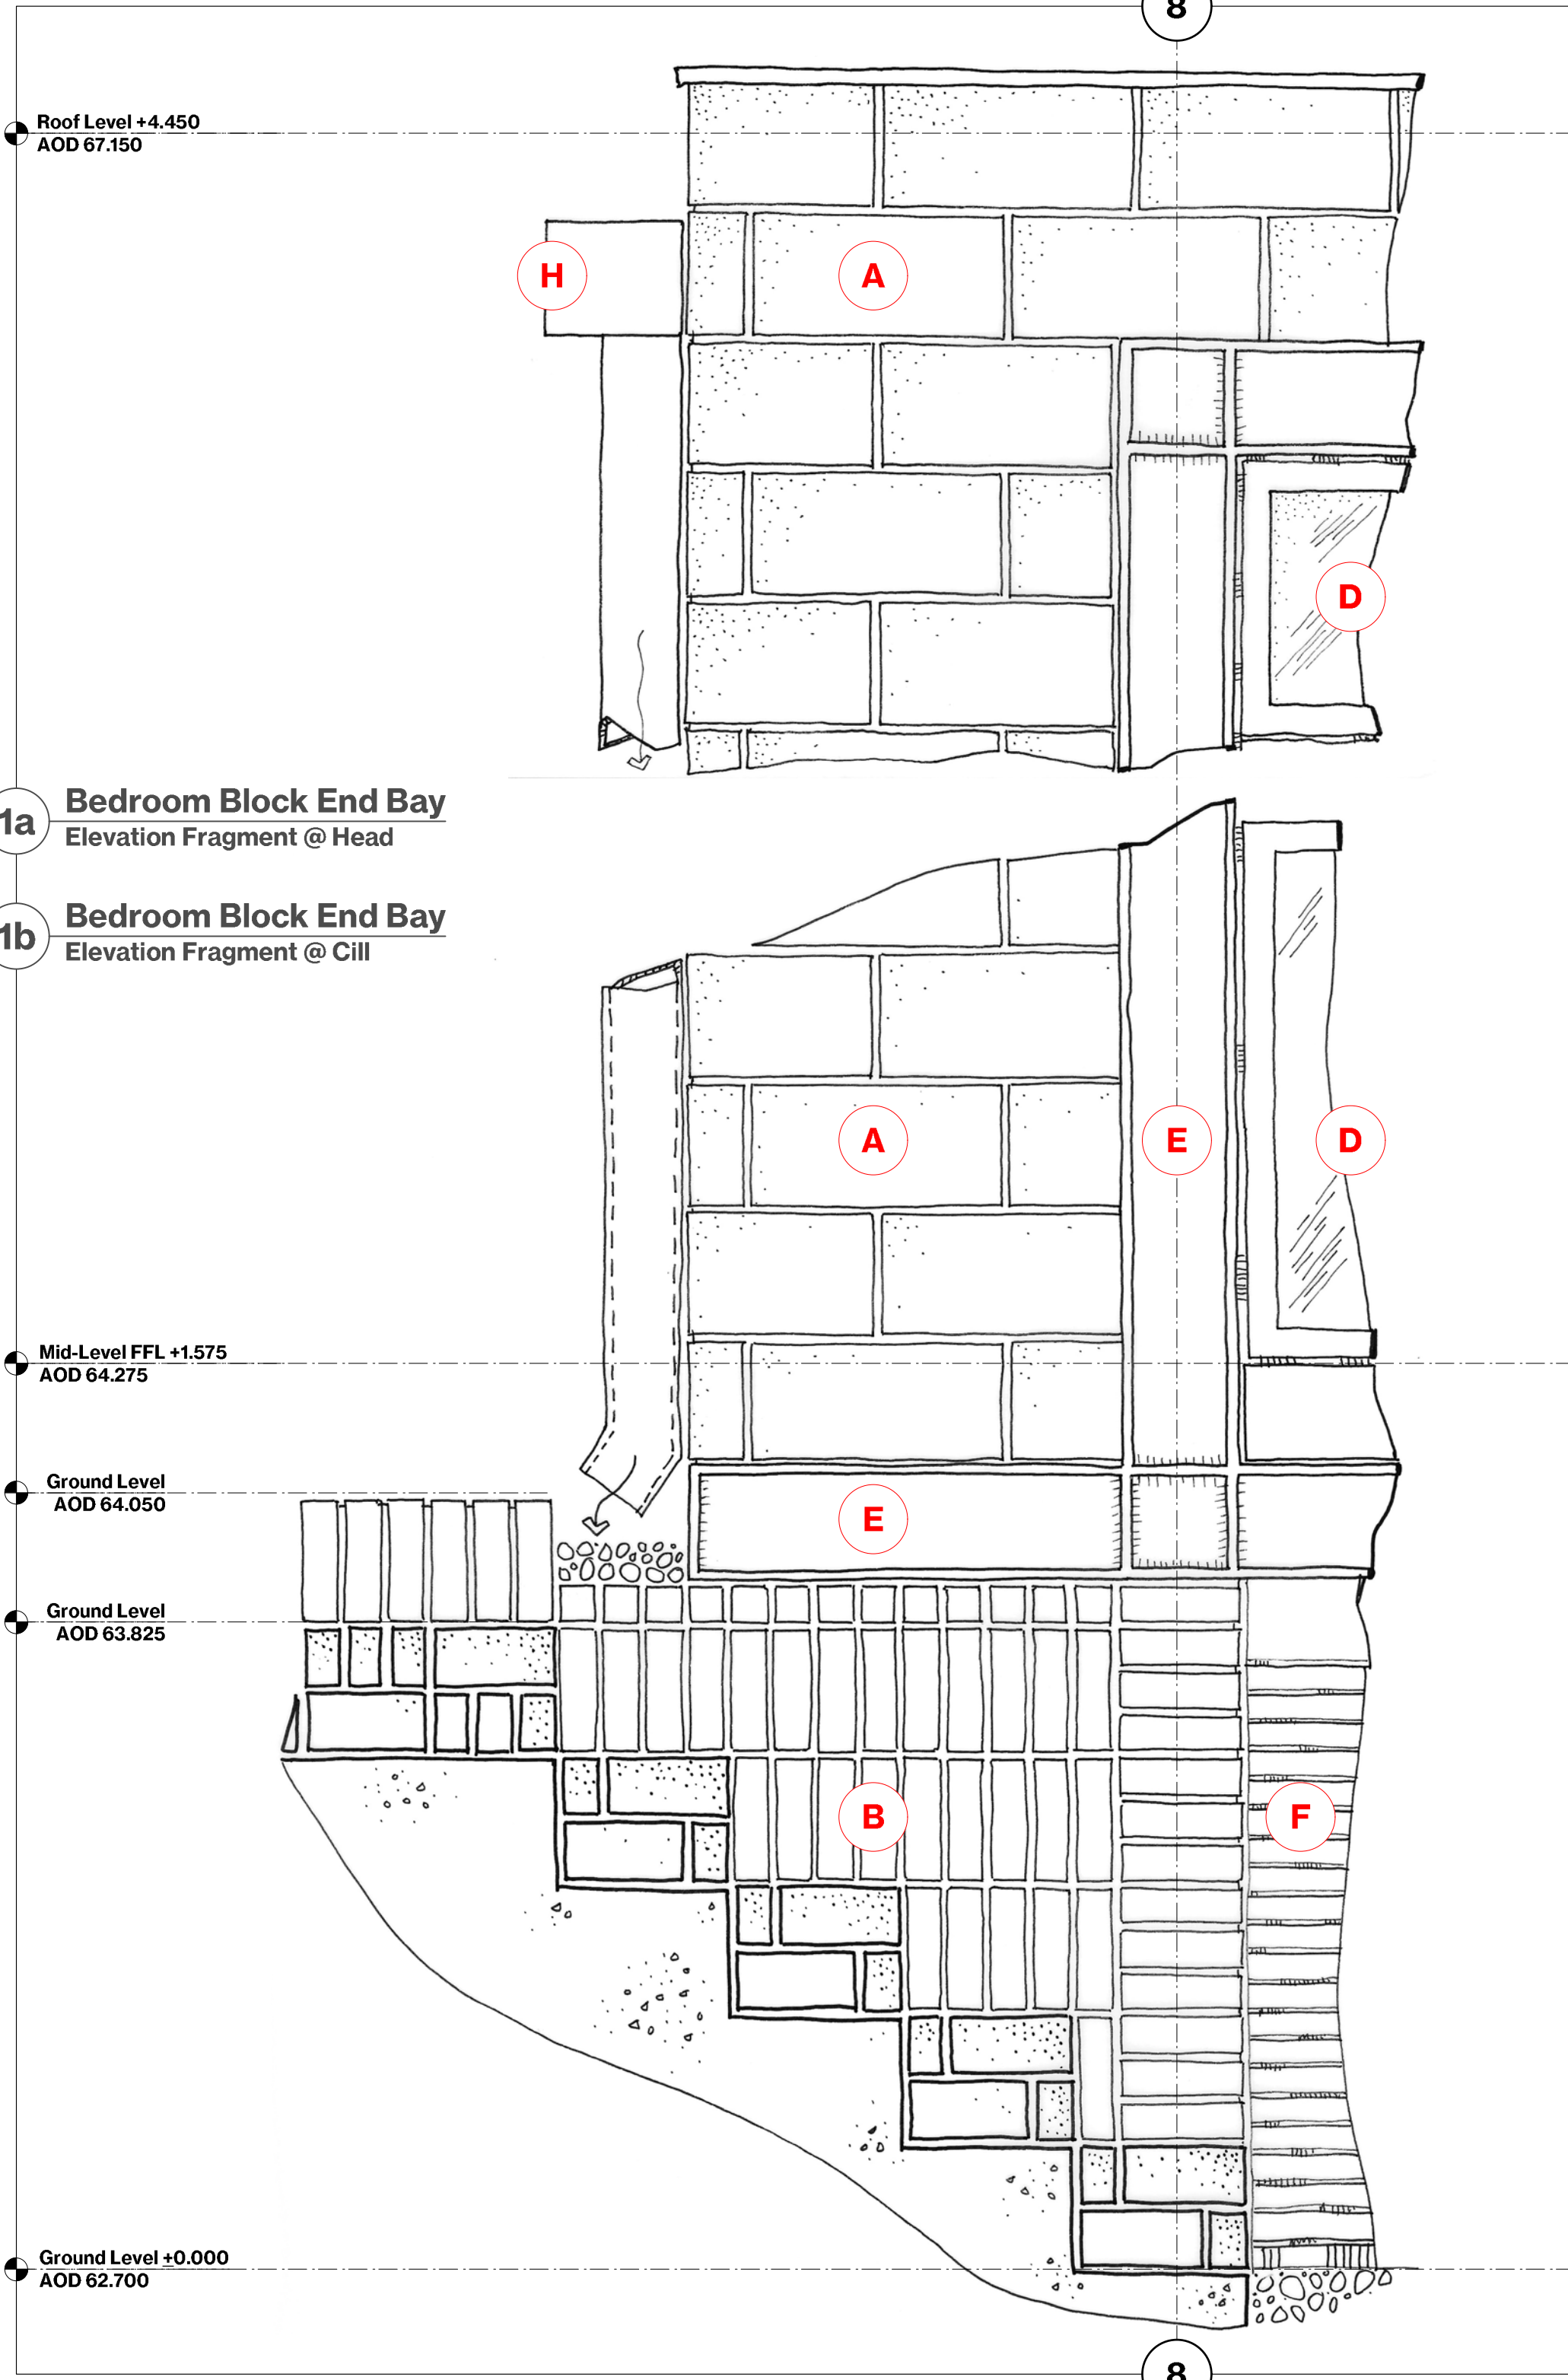


1a Bedroom Block End Bay Elevation Fragment @ Head

1b Bedroom Block End Bay Elevation Fragment @ Cill

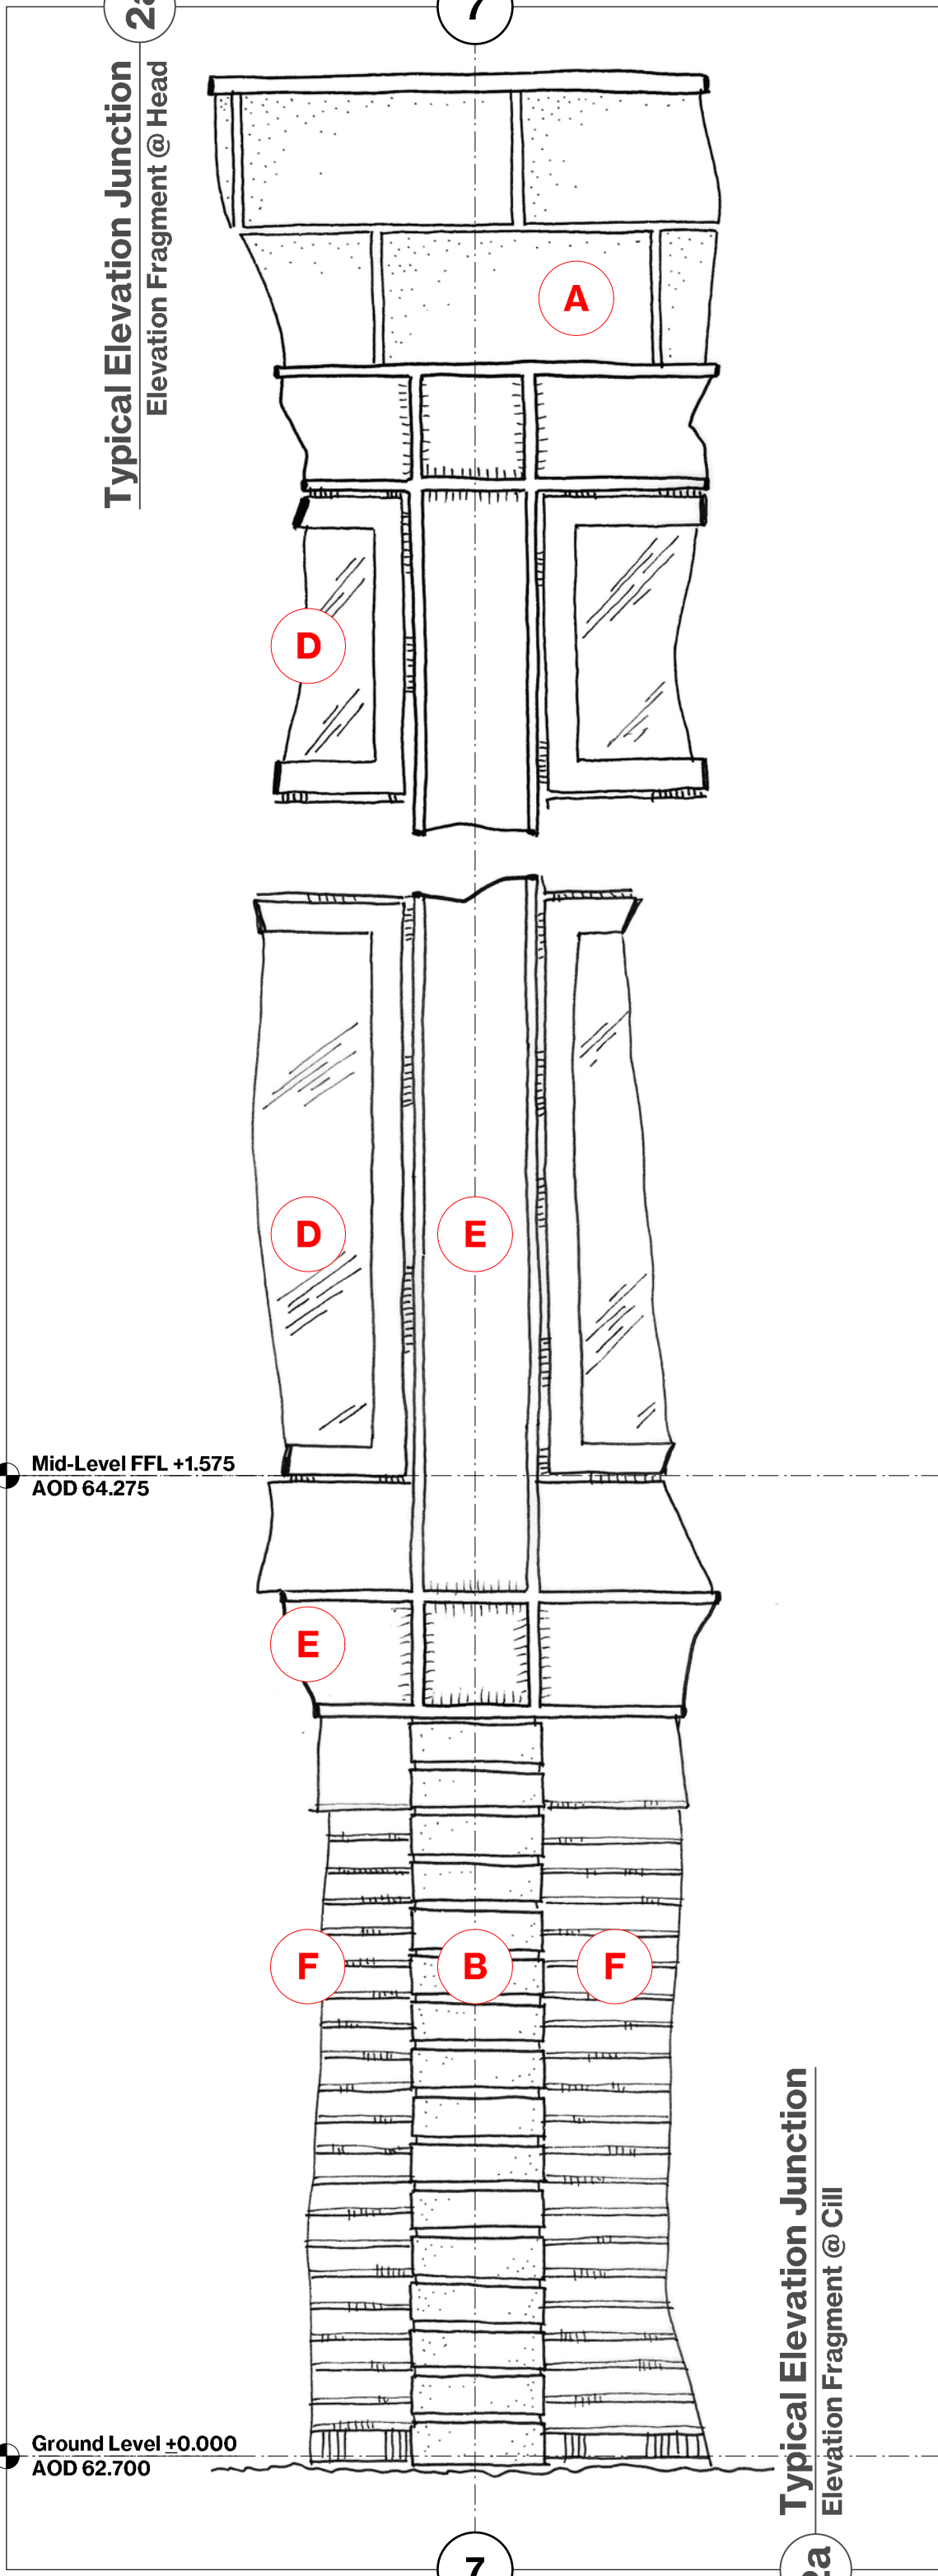

2a Typical Elevation Junction 2a Elevation Fragment @ Head

2a Typical Elevation Junction 2a Elevation Fragment @ Cill

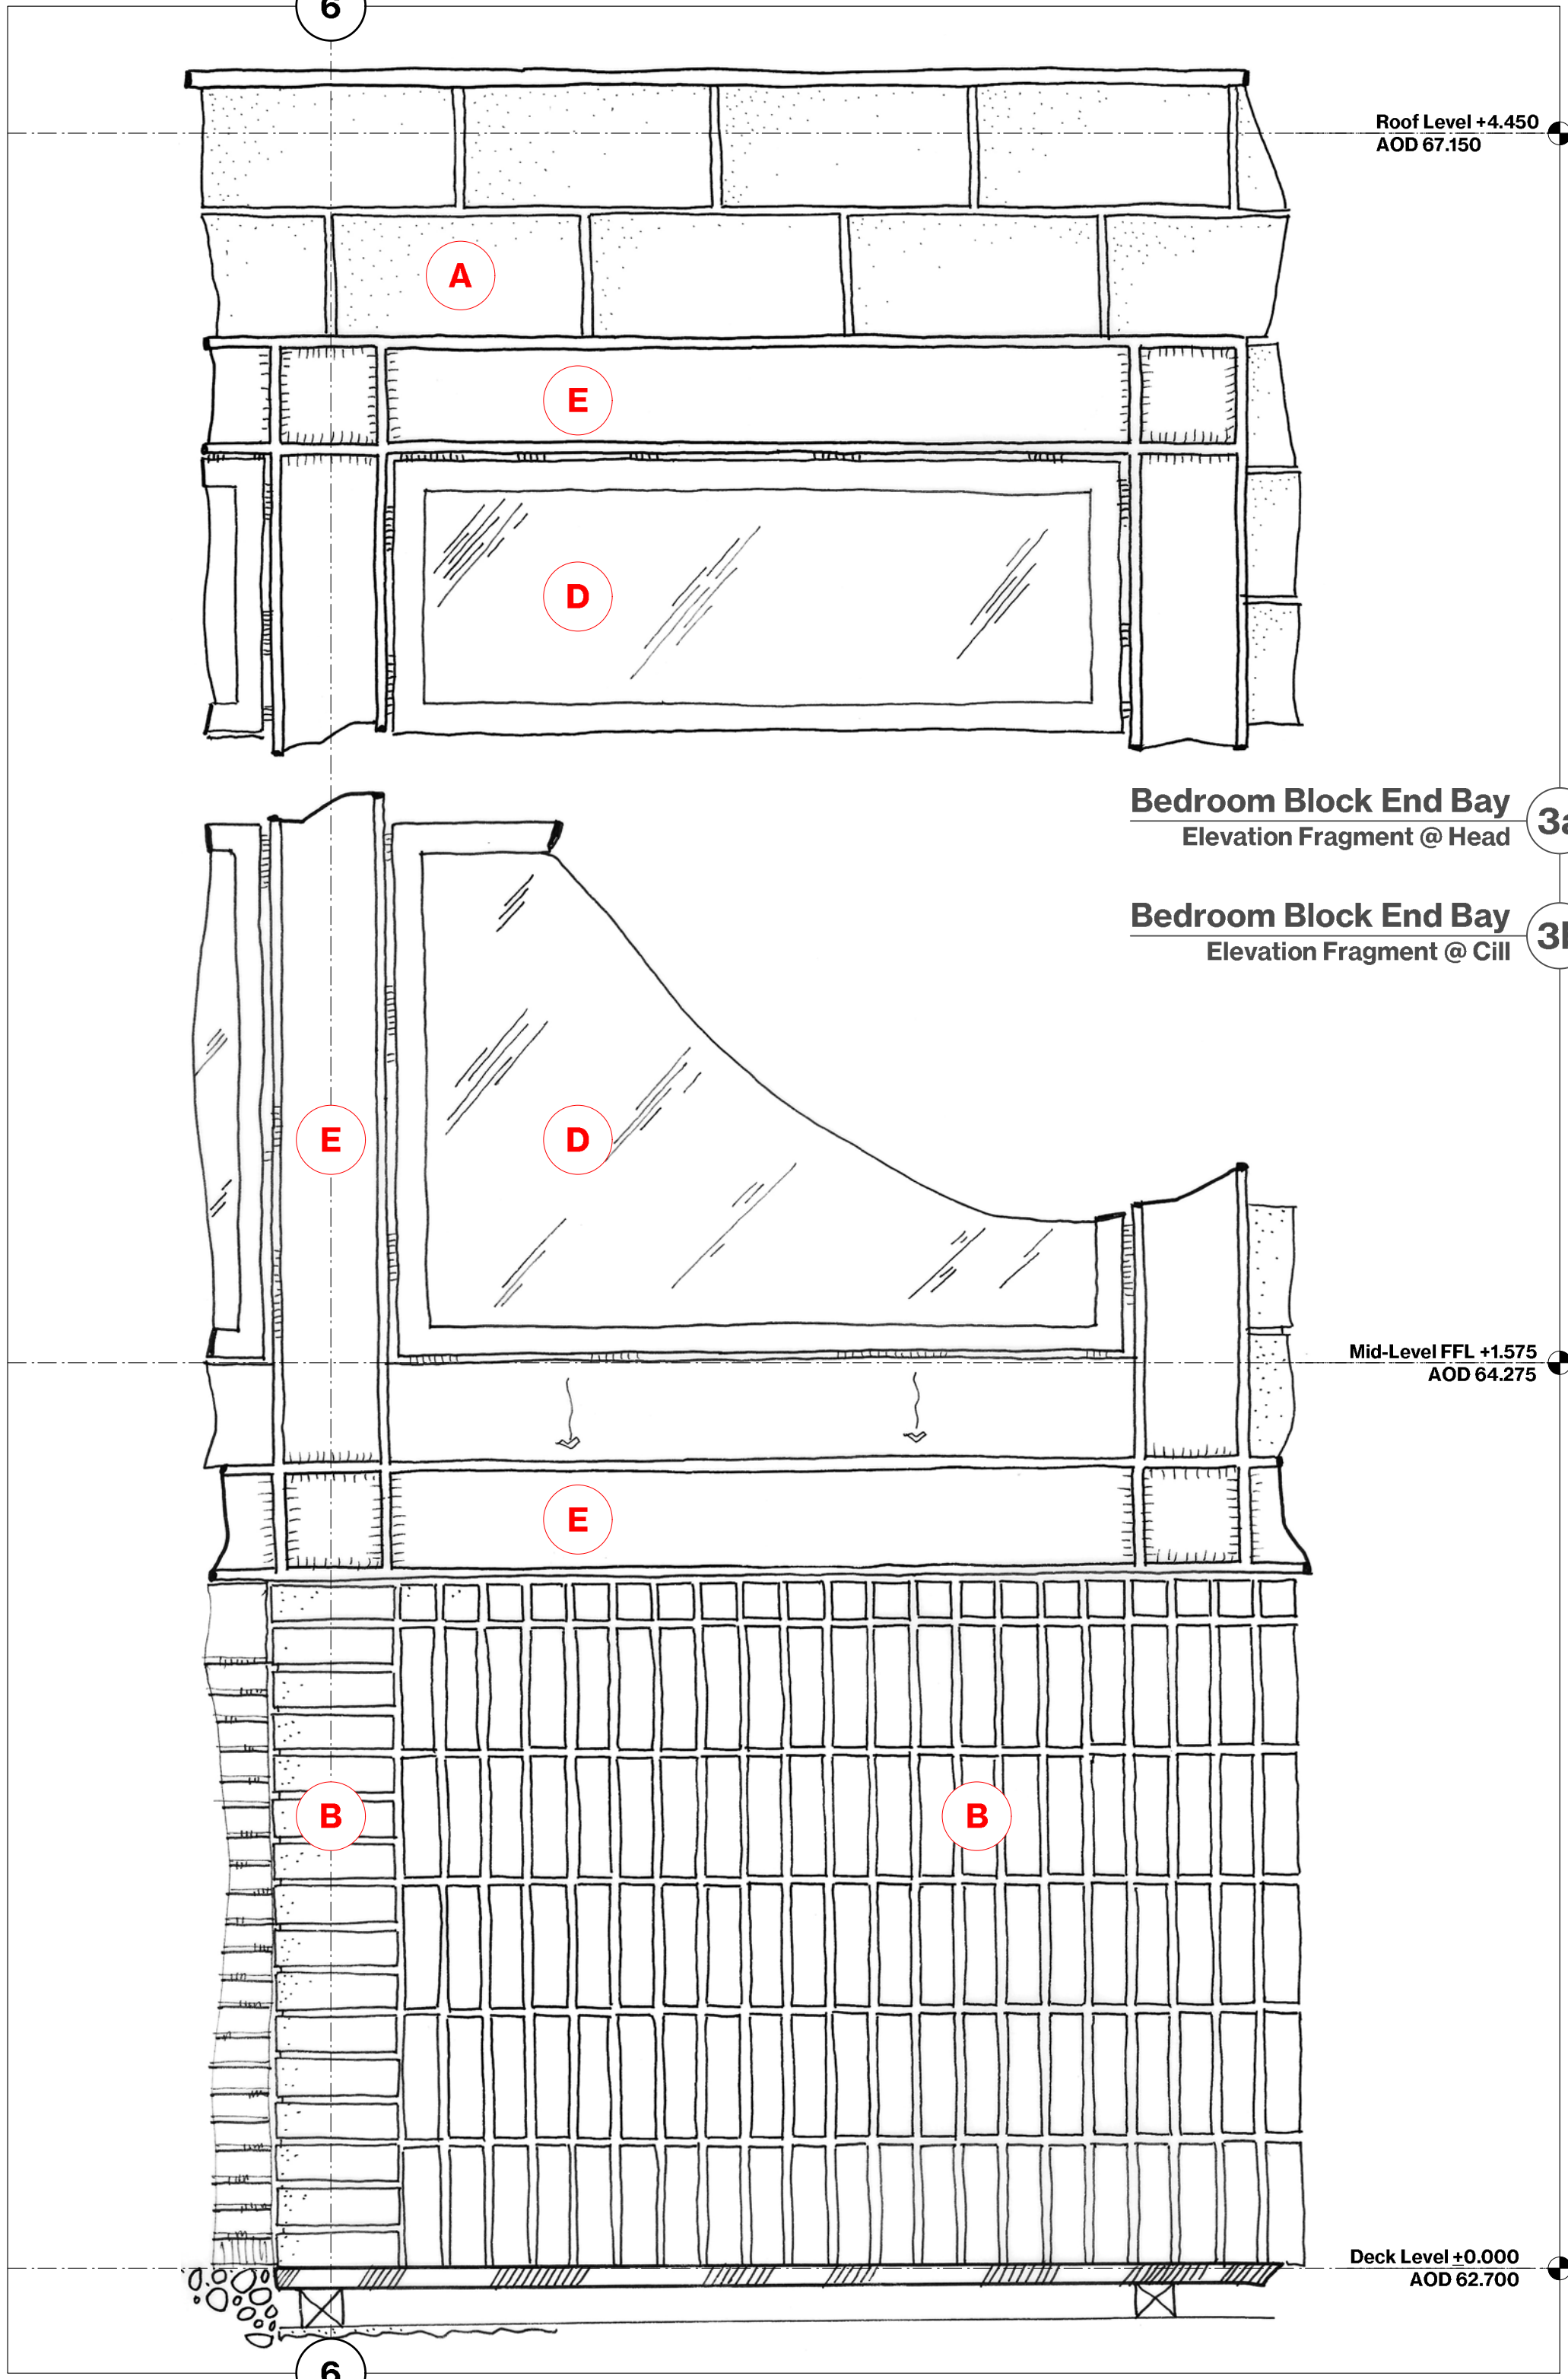

3a Bedroom Block End Bay Elevation Fragment @ Head

3b Bedroom Block End Bay Elevation Fragment @ Cill

REVISION		PROJECT		DESCRIPTION / PURPOSE OF ISSUE		DATE		REV		KEY / NOTES	
189 MOUNT VIEW ROAD		BEDROOM BLOCK - ELEVATION JUNCTIONS		FOR PRE-COMMENCEMENT PLANNING CONDITIONS DISCHARGE		30/07/26		00		ALL DIMENSIONS, LEVELS AND AREAS ARE APPROXIMATE ONLY AND SHOULD BE VERIFIED ON SITE.	
0015-A-DET-14-PLCD		DRWG NO								DO NOT SCALE THIS DRAWING	
1:10		SCALE								ASAP GROUP SHALL NOT BE LIABLE OR RESPONSIBLE FOR ANY USE OF THIS DOCUMENT FOR ANY PURPOSE OTHER THAN THAT FOR WHICH IT WAS ORIGINALLY PREPARED AND PROVIDED WHILE THE PROJECT IS IN PROGRESS. THE CLIENT SHALL NOT BE ENTITLED TO REPRODUCE THE DESIGNS CONTAINED IN THIS DOCUMENT FOR ANY SUCH EXTENSION	
A1		SIZE									
01/10/26		DATE									