



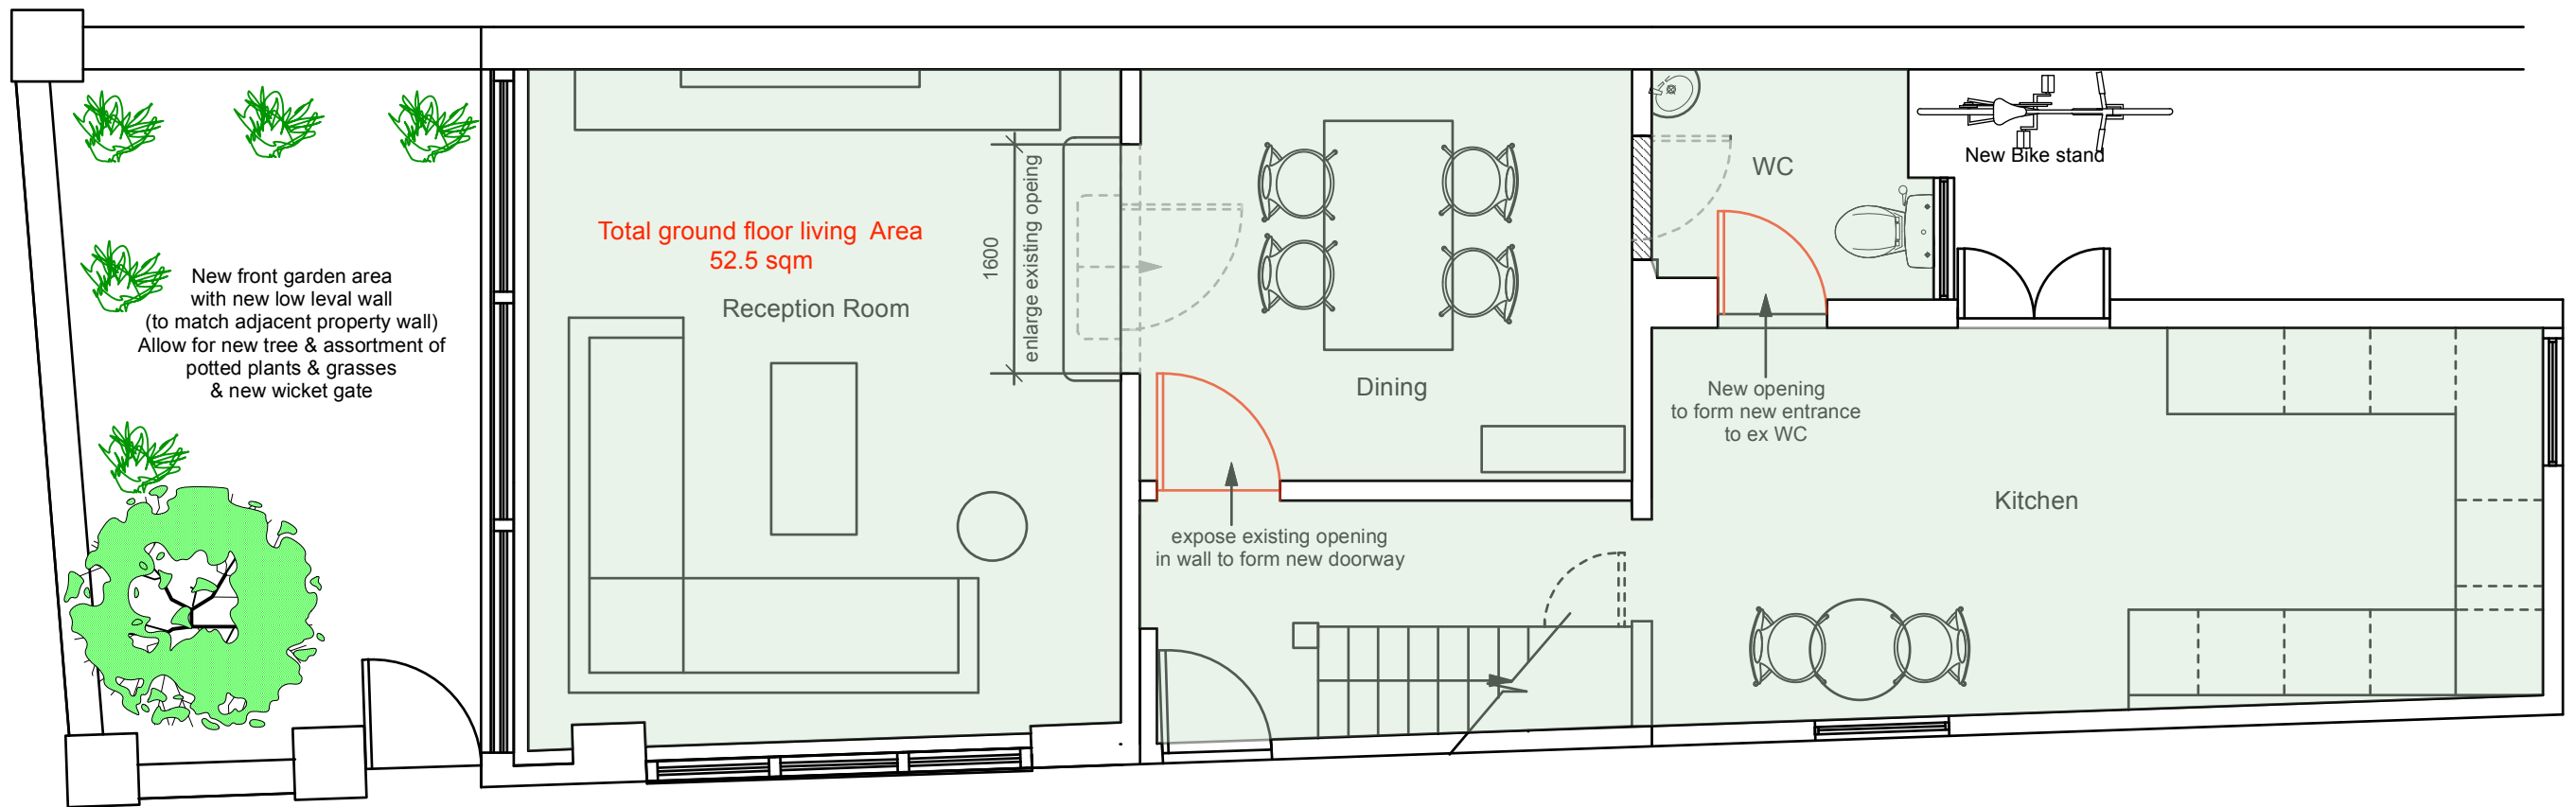

Proposed Ground Floor

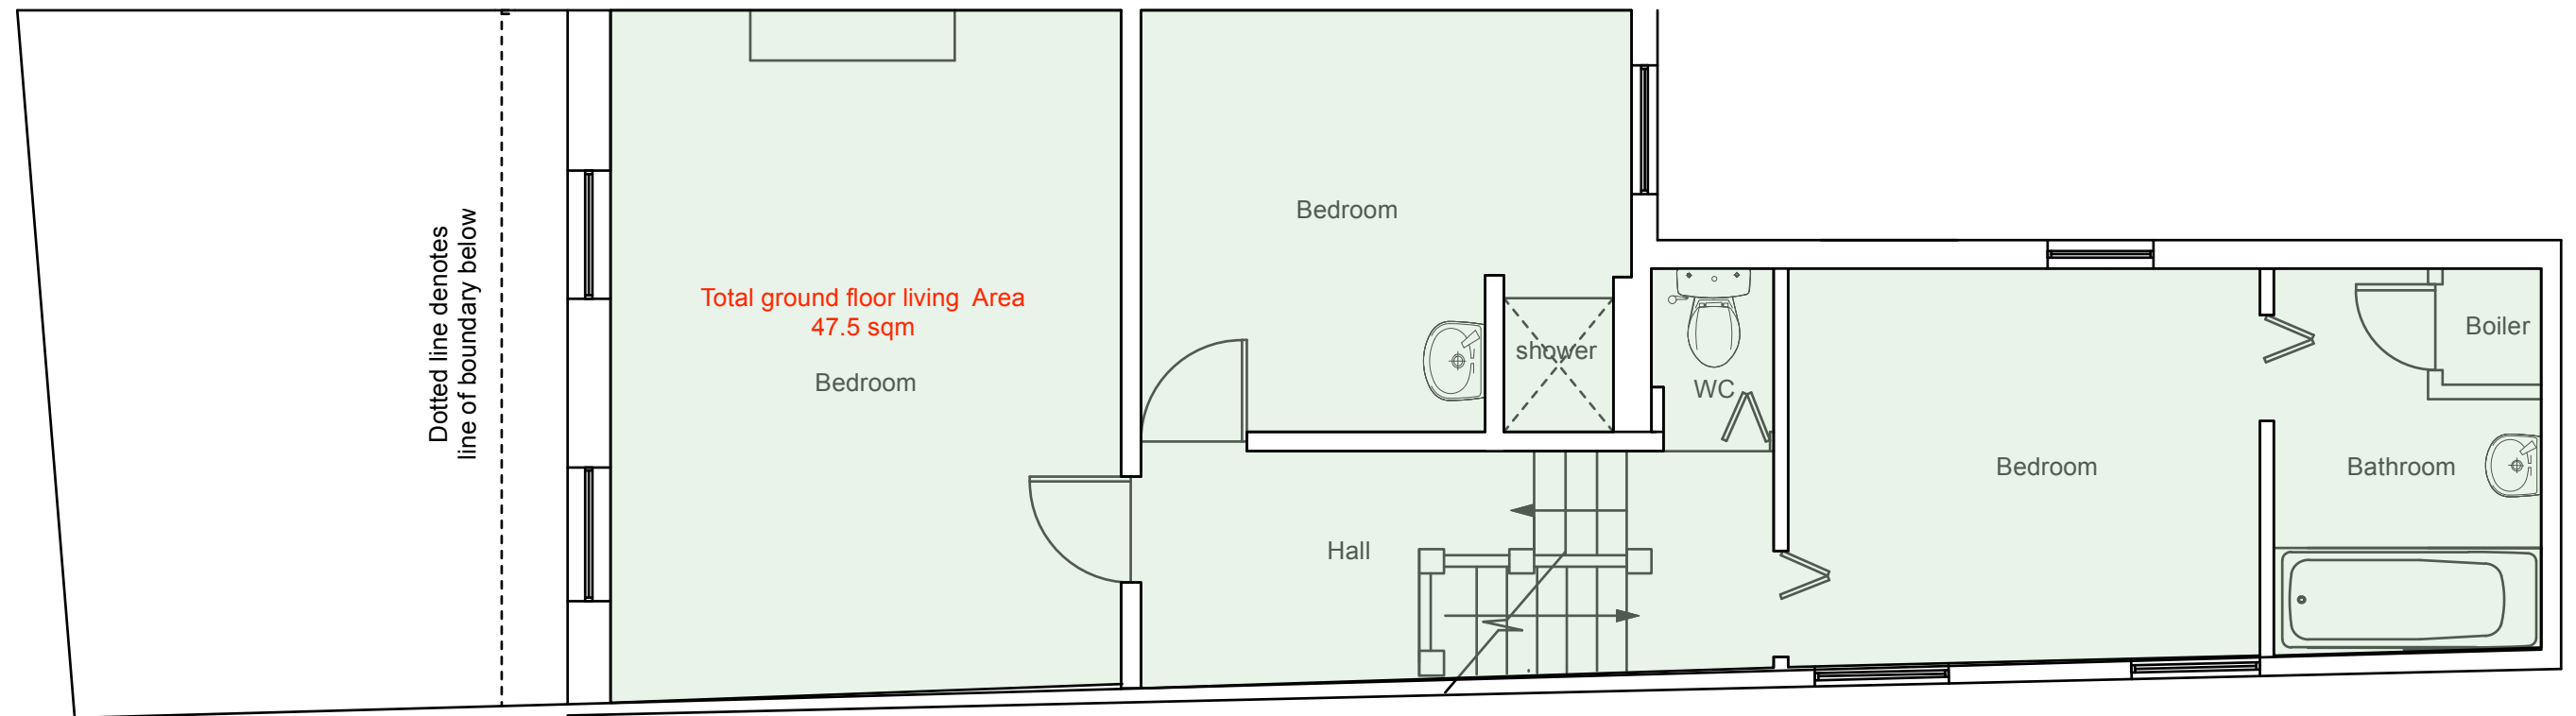

Proposed First Floor

bedrock

The Hayloft
Blisworth Hill Business Park
Stoke Road, Blisworth
Northamptonshire NN7 3DB
T 01604 250002
info@bedrockdesign.co.uk

Client	Scale 1:50@A3	Drawn by JB	Date 30.09.2026
Project 64 Station Road	Drawing N° SEO 001 -100	Revision -	
Description Proposed Plan Layout	This drawing is the copyright of Bedrock Design Consultants Ltd. This drawing cannot be copied, reproduced, retained or disclosed to any unauthorised person without prior permission in writing from the designer.		

Rev N°	Description	Drawn by	Date	Rev N°	Description	Drawn by	Date
				Contractor to must undertake a full survey of the area to establish all dimensions & ensure accurate setting out.			
				Advise on suitability of all details shown to ensure structural stability, ease and economy of construction			
				Refer to digital master artwork in regard to all graphic work shown			
				CDM Regulations 2015 The principal designer as defined under CDM 2015 must be consulted before any action is taken as a result of the use of this drawing for any purpose, unless confirmed expressly in writing by Bedrock that we hold that duty.			