

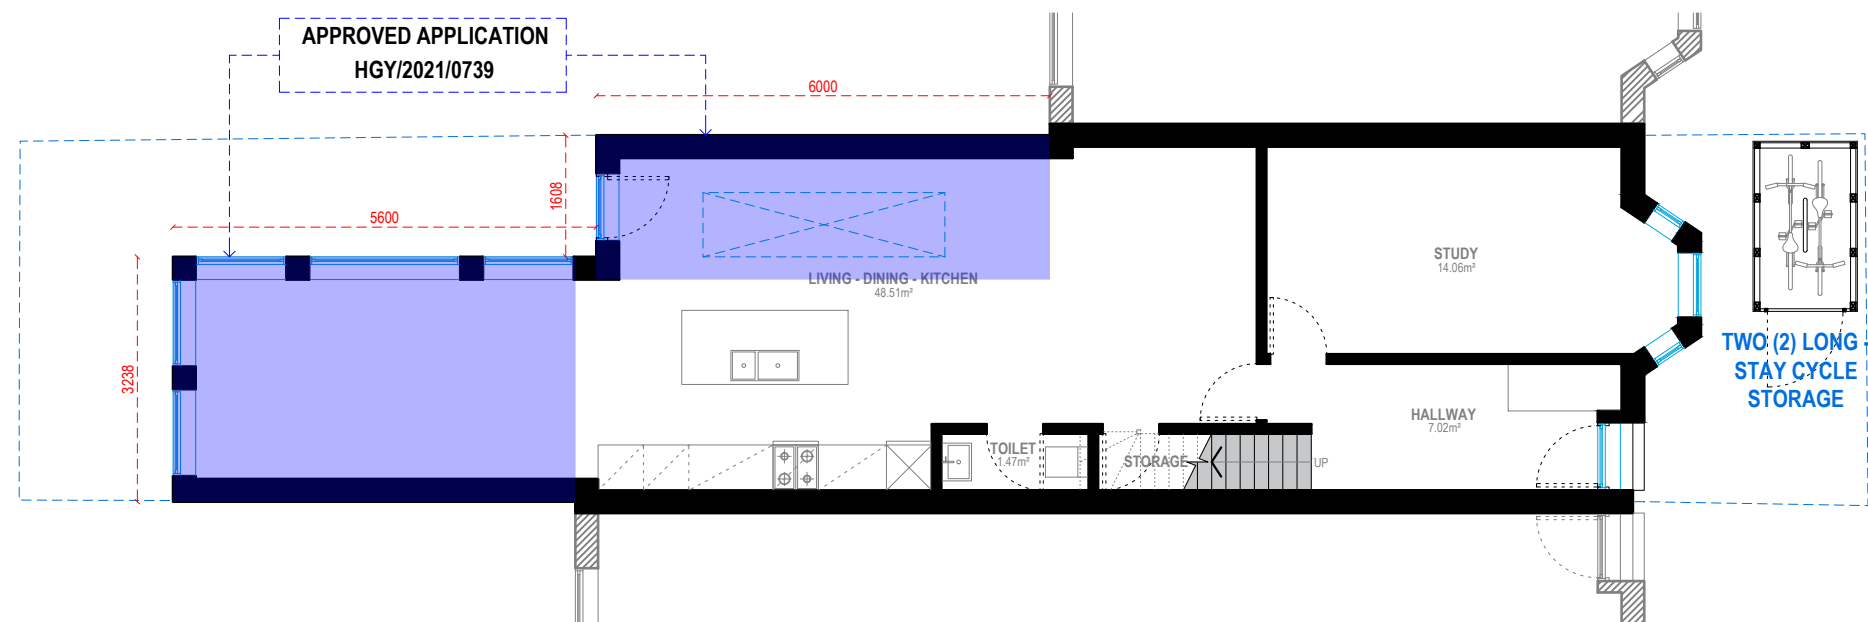


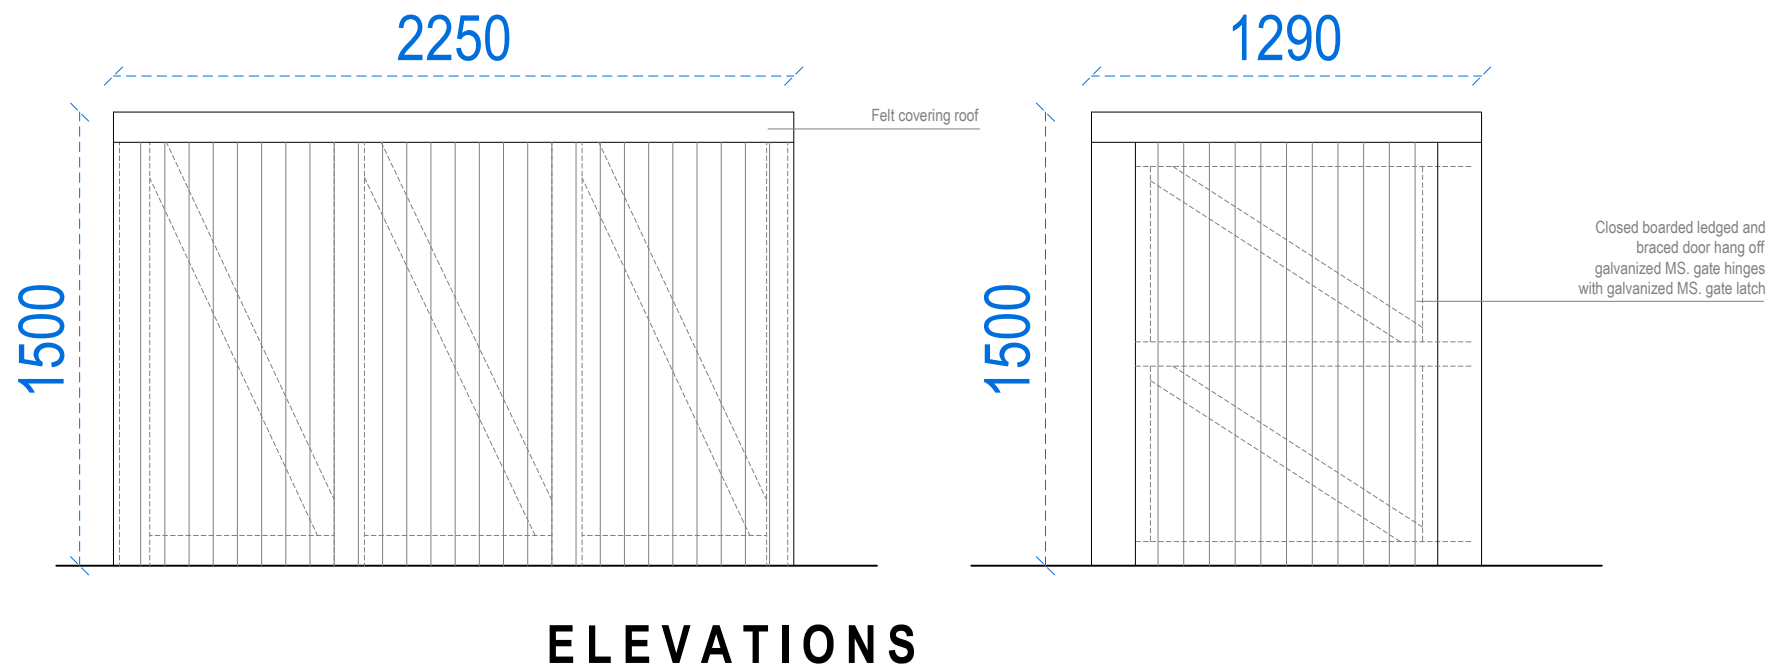


GROUND FLOOR
G.I.A. = 75.03 SQM.

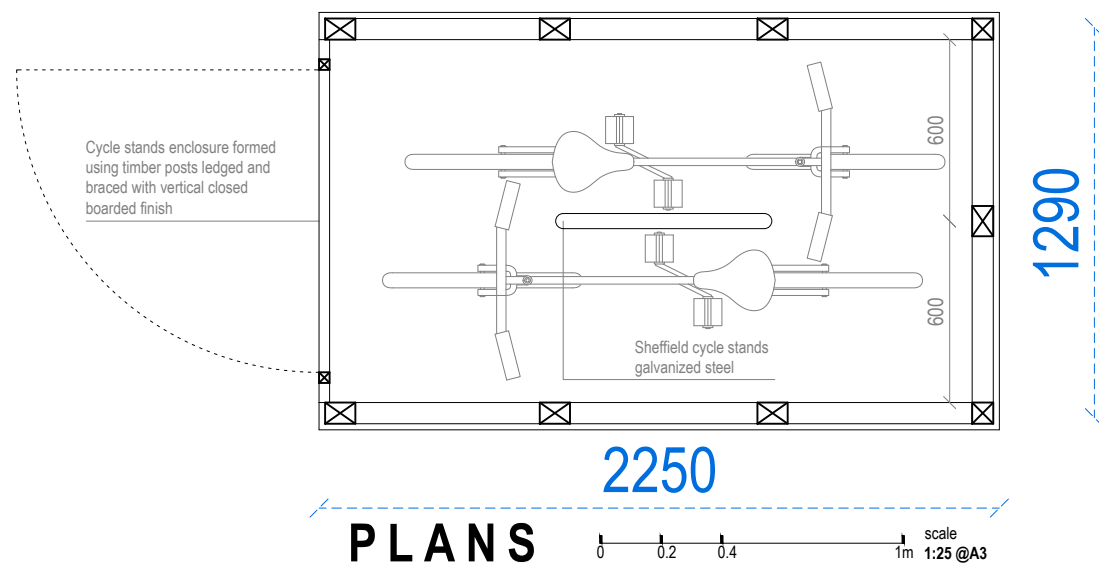

**TYPICAL TIMBER ENCLOSURE DETAIL
FOR TWO(2)CYCLES**

DISCHARGE OF CONDITION 7: CYCLE STORAGE DETAILS

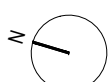 Address - Unit 4, Grosvenor Way, London E5 9ND Phone - 020 3781 8008 E-mail - office@redwoodsprojects.co.uk Web - www.redwoodsprojects.co.uk Any errors on Dimensions to be reported to the Architect prior to commencement of Works. Dimensions and areas are based on survey information. This drawing is copyright © Redwoods Projects. All dimensions to be checked on site Prior work.	REFERENCE: 94A FAIRVIEW ROAD, LONDON N15 6TP, UK		  scale 1:100 @A3	NOTES:	
	TITLE: PROPOSED DRAWINGS CYCLE STORAGE DETAILS				
	PROJECT No 401	DATE: 24-09-2026			
	SHEET No D 01		DRAWN BY RN		EDITED BY