
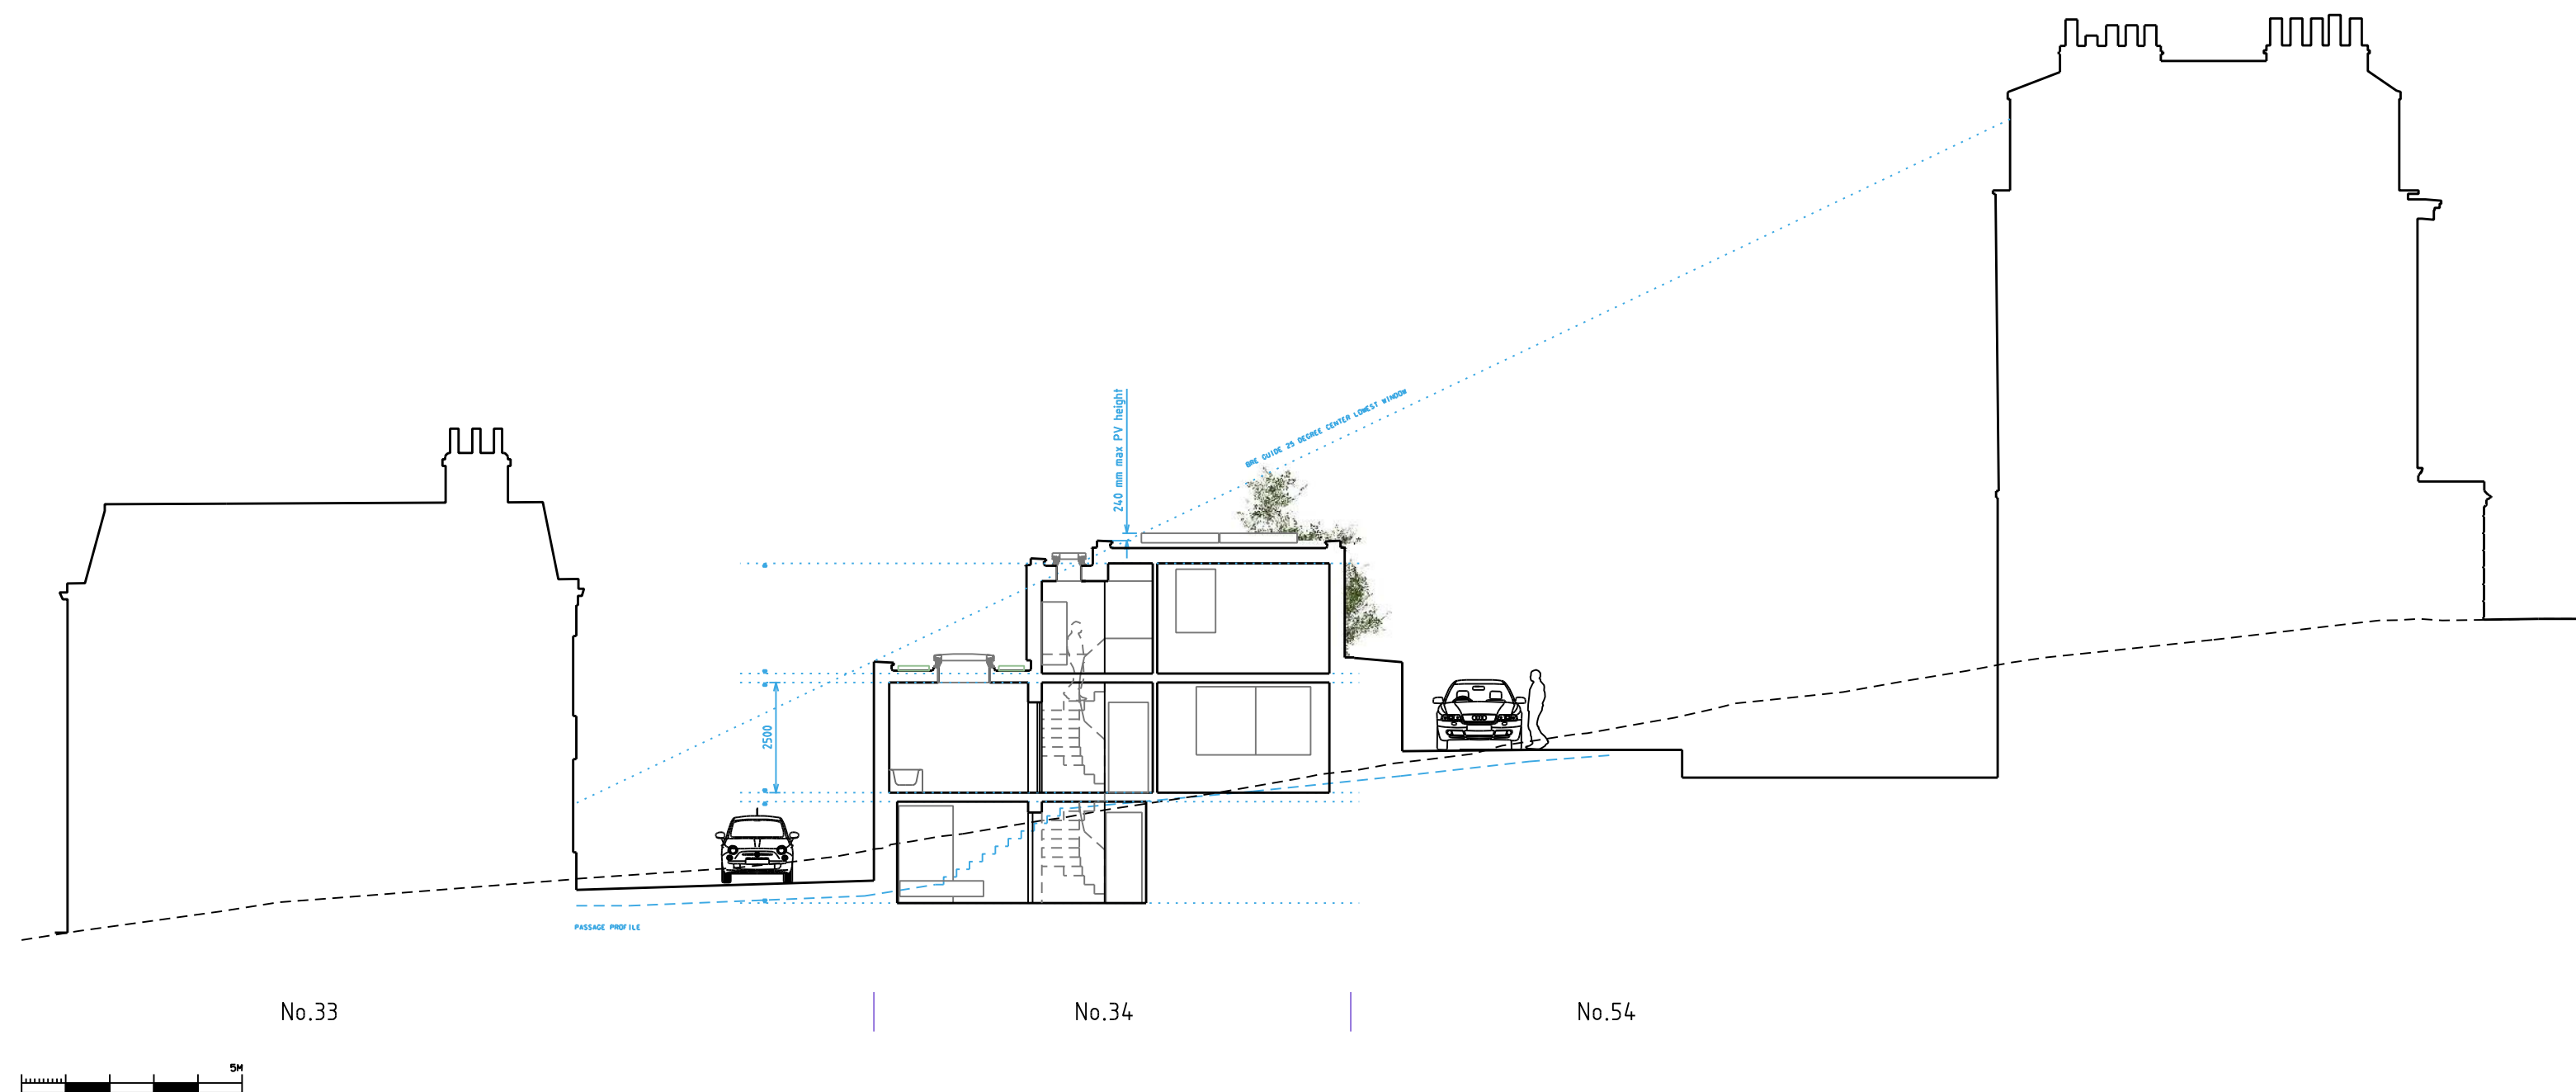


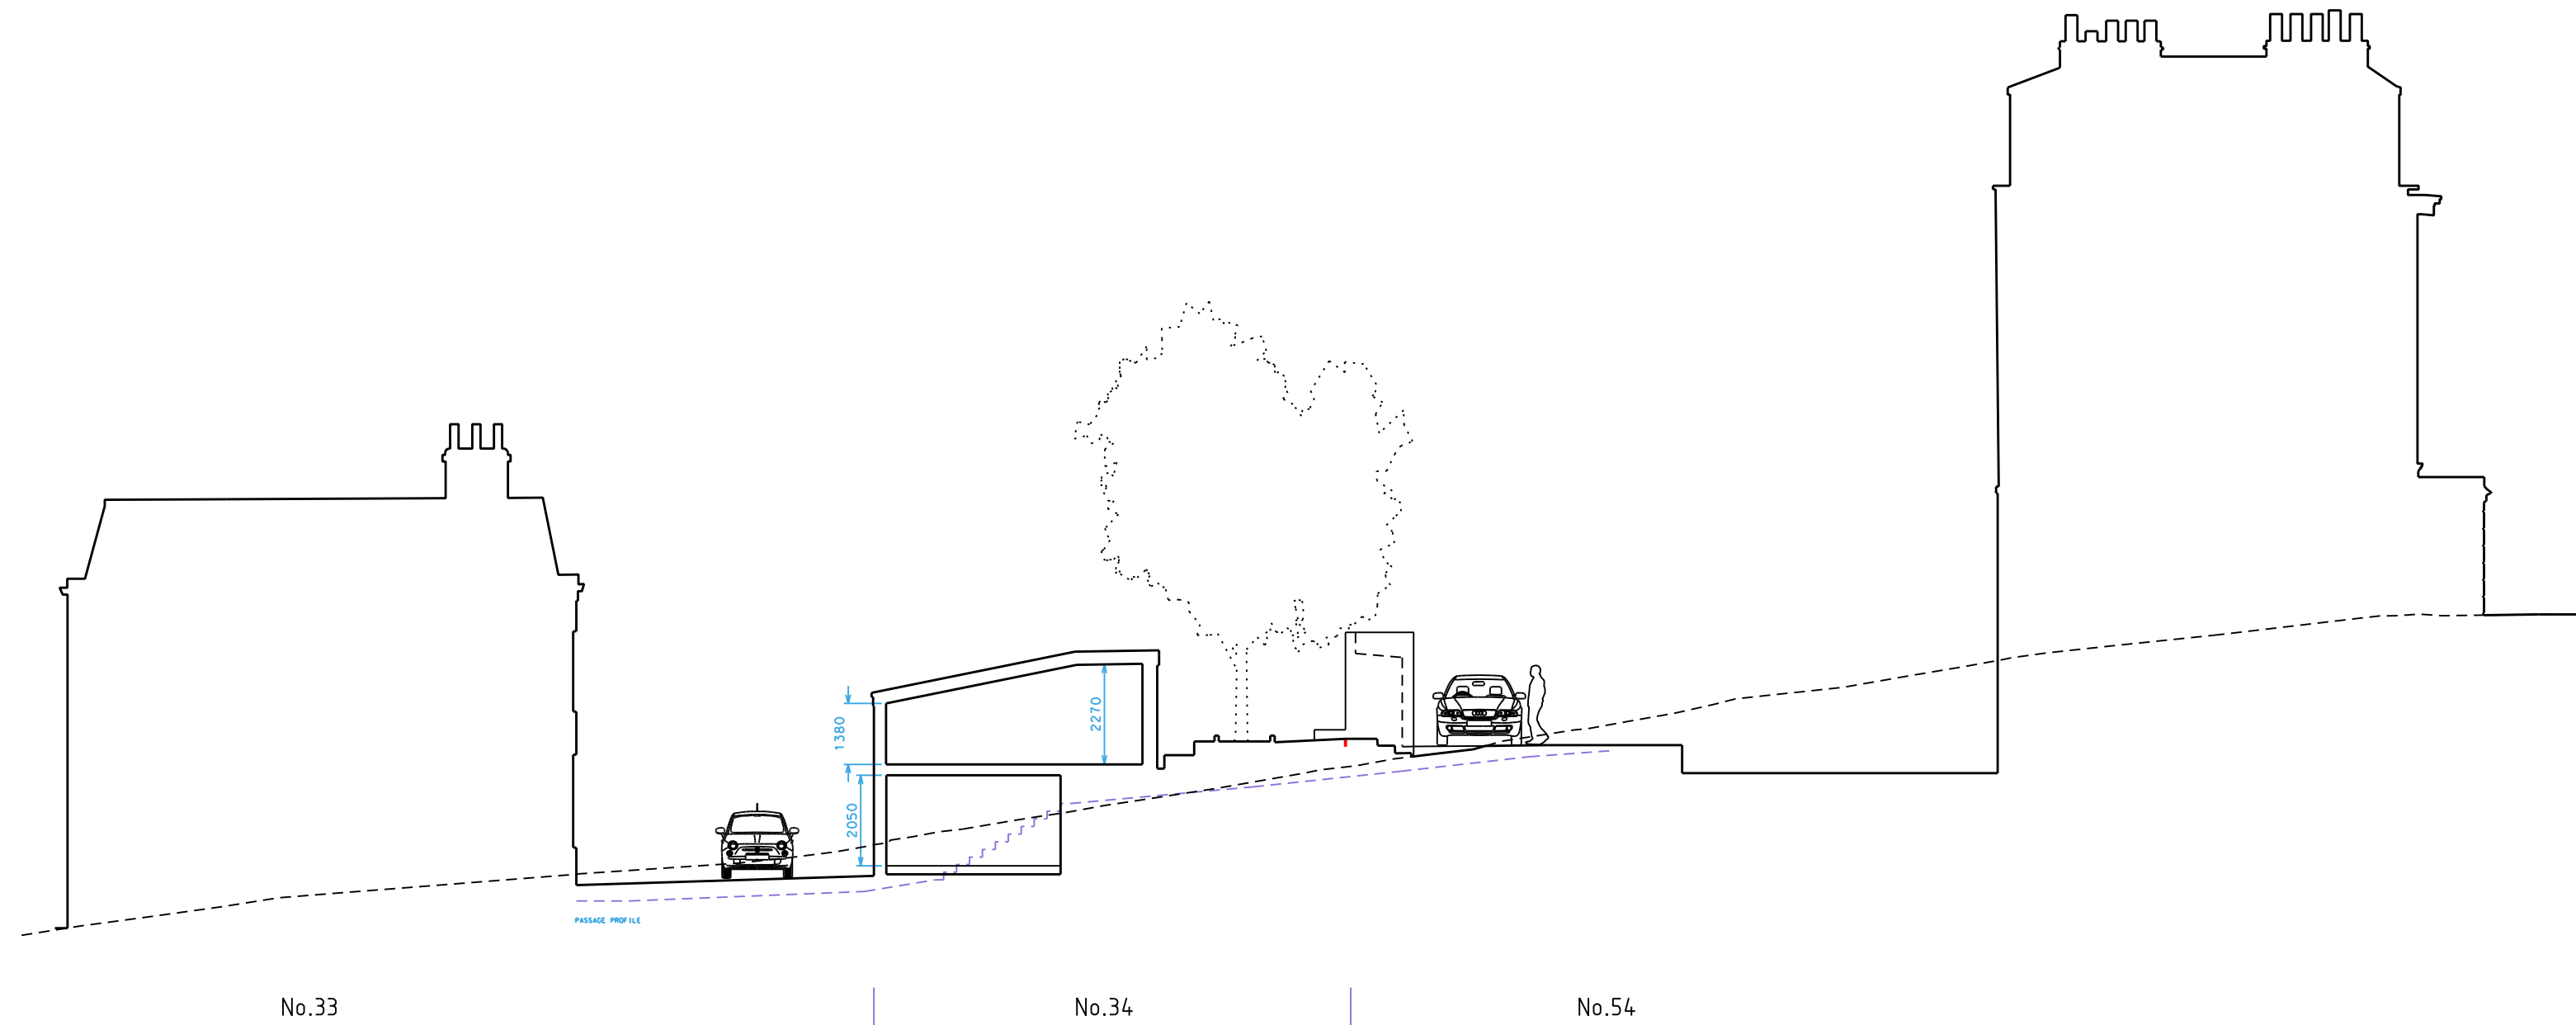

Notes

Revisions

Rev. A - 16.09.2026 staircase and fire lobby rearranged. PV height/dimension added.

David Hayhurst  
Architect

arb  
Architects  
Registration  
Board

David Hayhurst

34 Kingsley Place London N6 5EA  
davidhayhurstriba@gmail.com mobile 07974256908

JOB TITLE  
KINGSLEY PLACE

DRAWING TITLE  
SECTION AA  
EXISTING AND PROPOSED

| JOB NUMBER | DATE     | SCALE           | DRAWN BY |
|------------|----------|-----------------|----------|
| -          | 08.05.25 | 1:100/1:200 DBH |          |

| DRAWING NUMBER | REVISION |
|----------------|----------|
| 011            | A        |