


- 1 WORKSPACE 14.4 m2
- 2 STORAGE 1.5 m2
- 3 HEAT PUMP - PREFERRED LOCATION
- 4 PV
- 5 ROOFLIGHT
- 6 GREEN ROOF
- 7 PROTECTED STAIR
- 8 VOID
- 9 PLANTING
- 10 SITE BOUNDARY
- 11 PLANT/WATER STORAGE

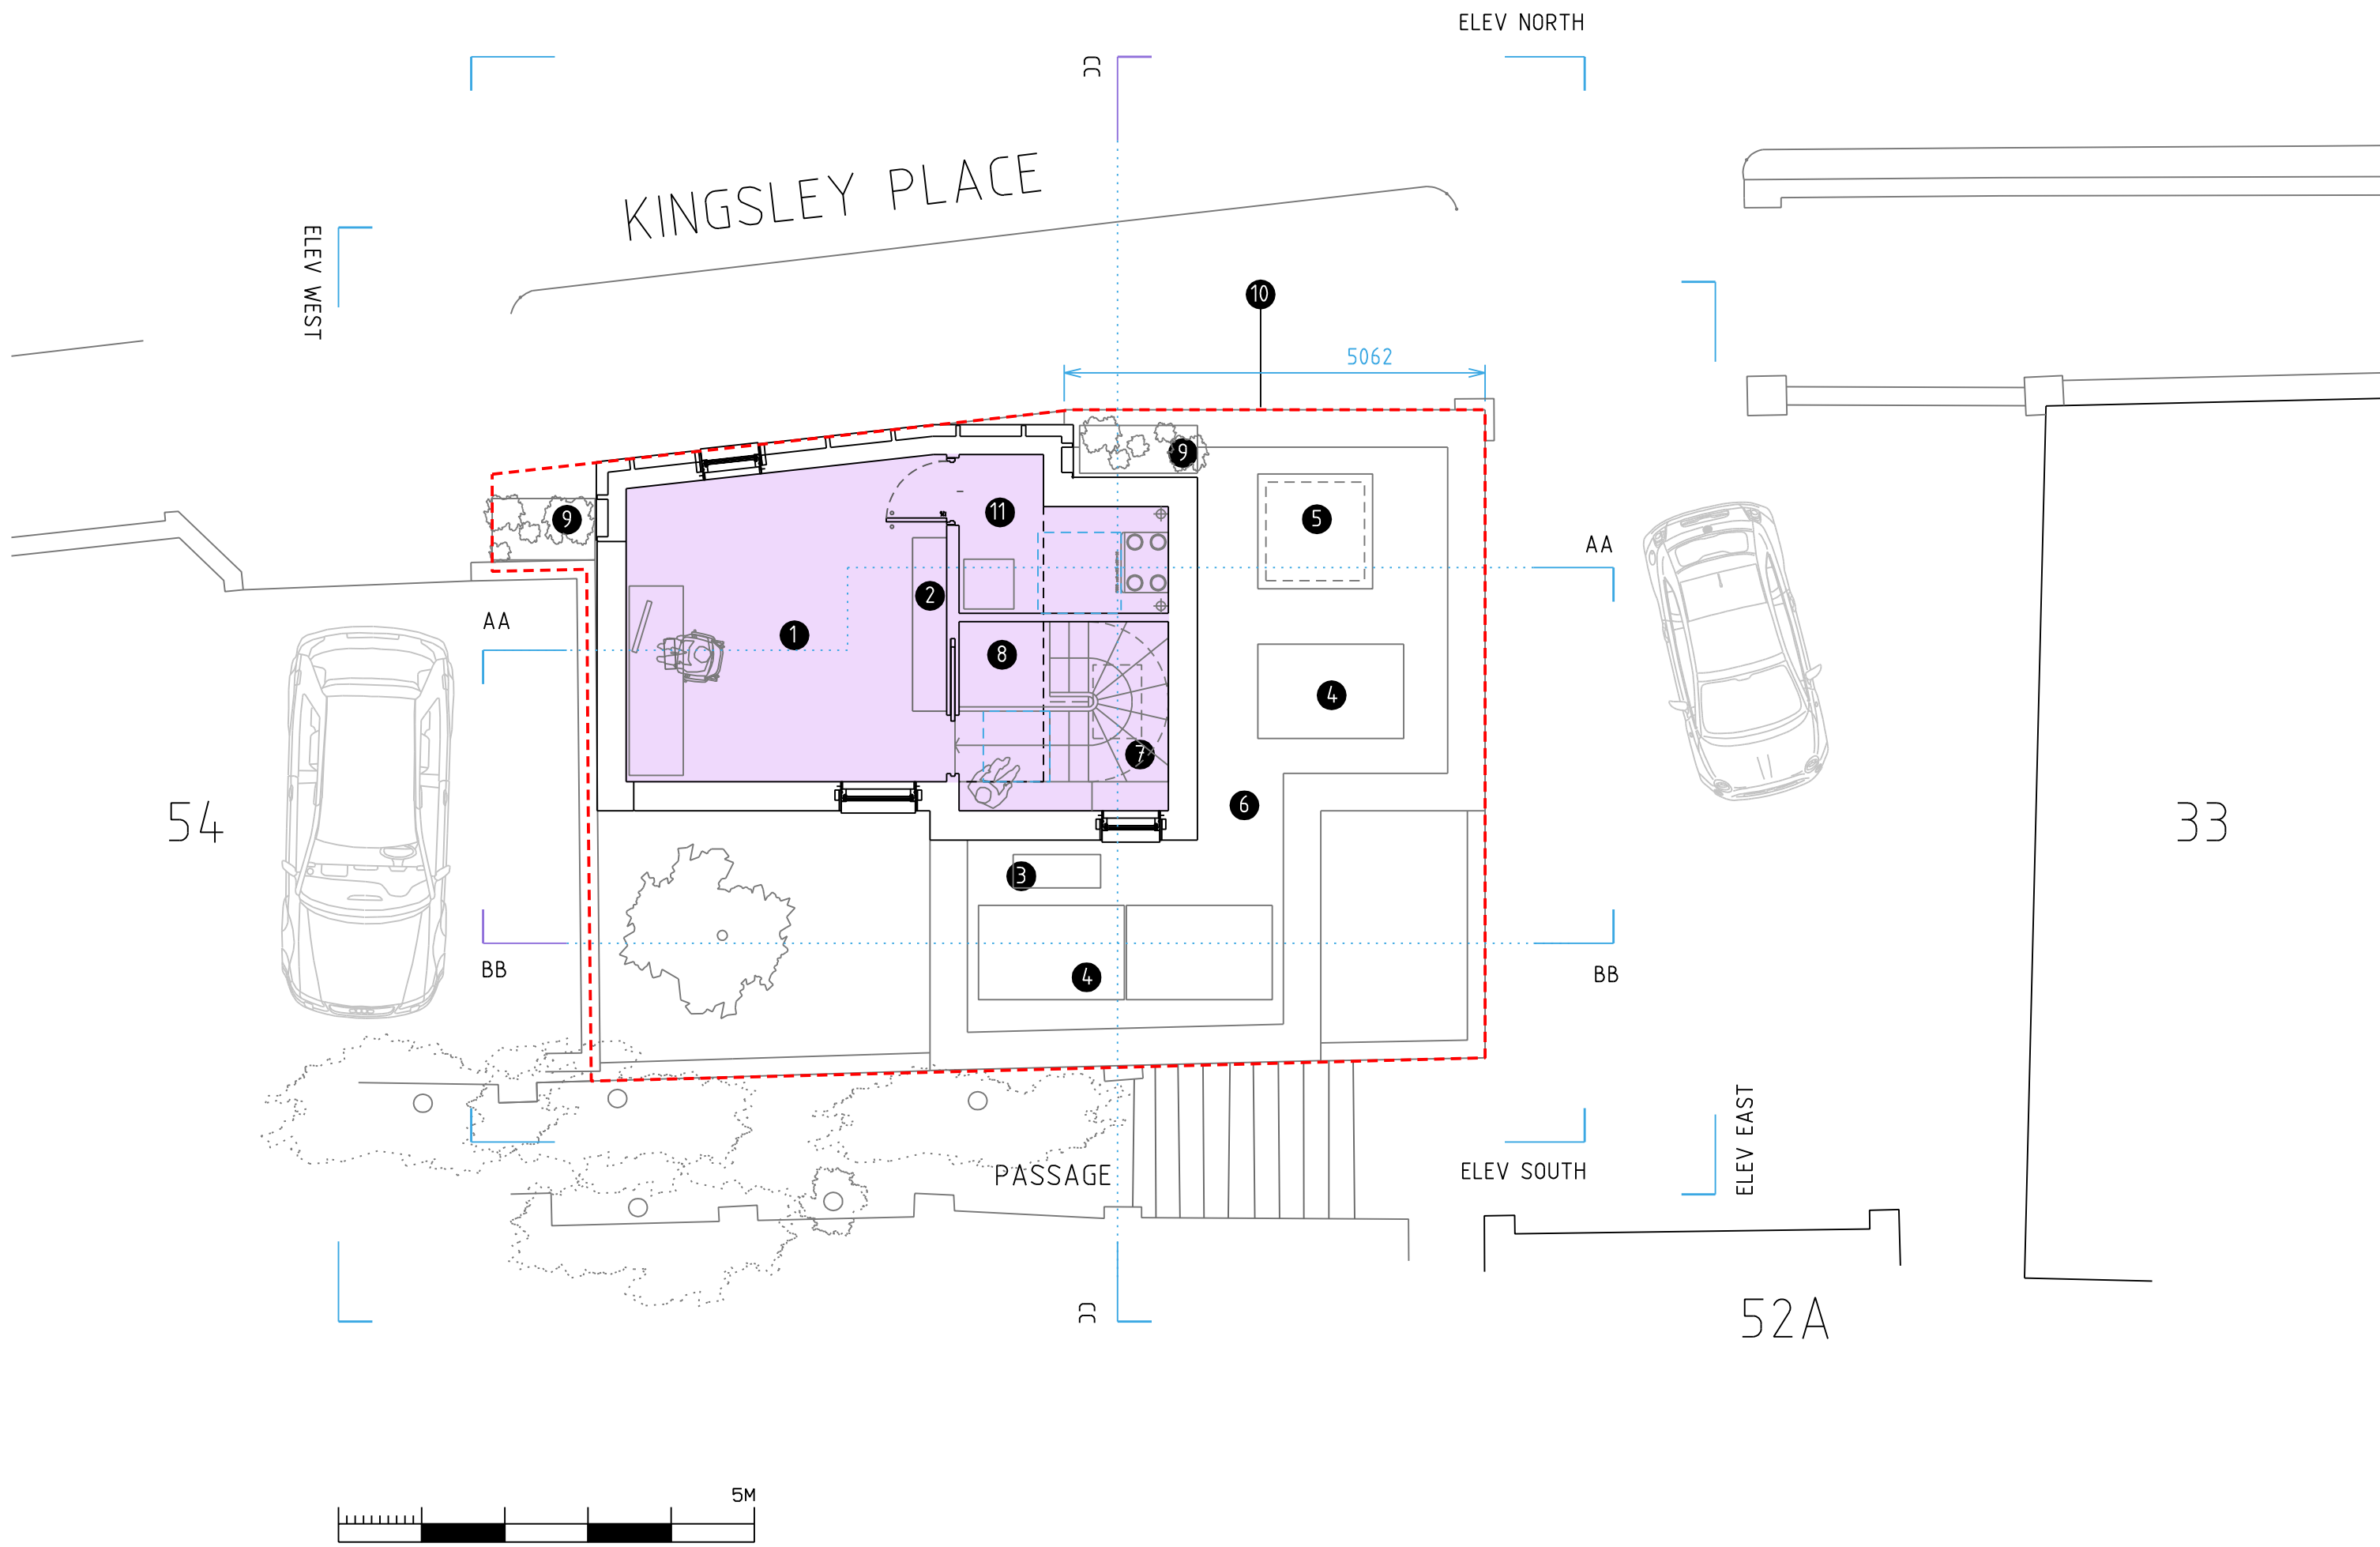

Notes

Floor area GIA 24.8m2

Revisions

Rev. A 16.09.2026 staircase, fire lobby and plantroom rearranged. roof light relocated.

David Hayhurst
Architect



David Hayhurst

34 Kingsley Place London N6 5EA
davidhayhurstriba@gmail.com mobile 07974256908

JOB TITLE
KINGSLEY PLACE

DRAWING TITLE
UPPER LEVEL PLAN PROPOSED

JOB NUMBER	DATE	SCALE	BY	DRAWN BY
-	04.06.25	1:50/1:100	DBH	

DRAWING NUMBER	REVISION
006	A