NORTH
Indicative

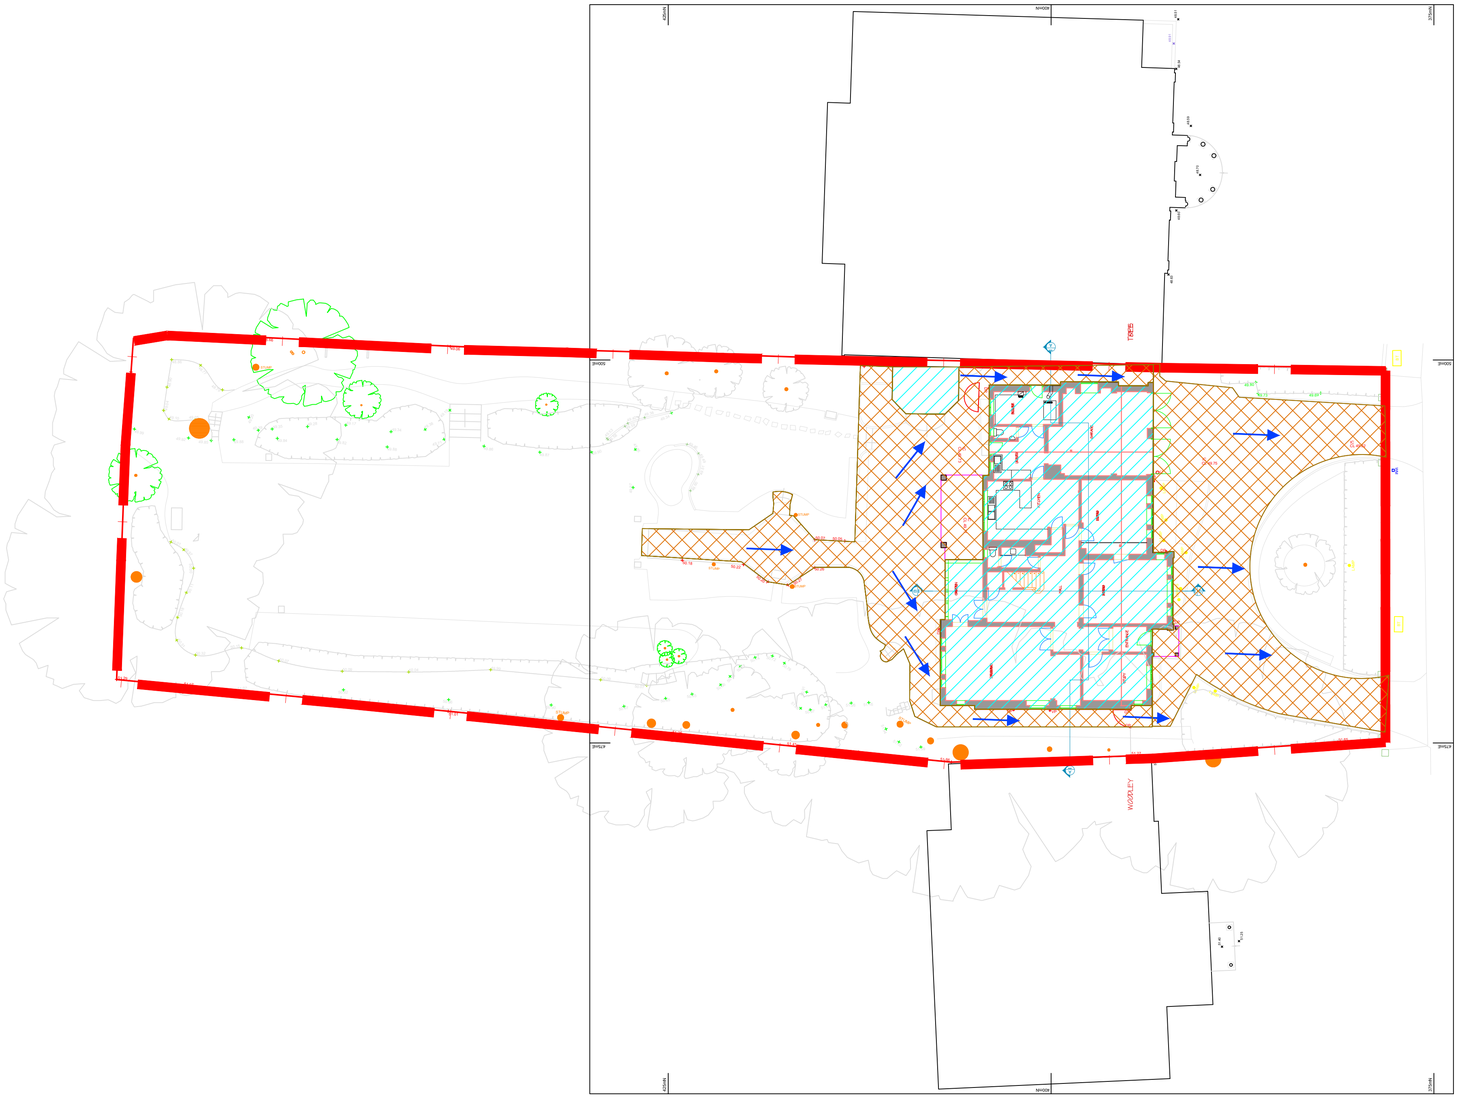

Existing Red Boundary Total Area is Approx. 2033m²

Existing Impermeable Total Area is Approx. 677m²

Existing Permeable Total Area is Approx. 1356m²

Existing Impermeable Area represent Approx. 33% from Total Considered Area.

DRAWING TO BE PRINTED IN COLOUR.

KEY:

- Existing Roof Area
- Existing Hardstanding Area
- Proposed Site Boundary
- Exceedance Route Arrow

NOT FOR CONSTRUCTION

IMPORTANT

DRAWING MUST BE PRINTED IN COLOUR.
NO DEVIATION MAY BE MADE FROM THE CONTENTS OF THIS DRAWING WITHOUT PRIOR PERMISSION FROM THE ENGINEER.
THIS DRAWING IS TO BE REMOVED FROM CURRENCY IMMEDIATELY AFTER A REVISED EDITION HAS BEEN ISSUED.
ALL RIGHTS DESCRIBED IN CHAPTER IV OF THE COPYRIGHT DESIGN ACTS 1988 HAVE BEEN GENERALLY ASSERTED.

REV	DATE	DRAWN	DESCRIPTION	CHECK	APPR.
A	05-05-26	L.B	For Information.	S.L	S.L

Derwen, Compton Avenue, Hornsey,London, N6 4LH

Pre-Development Impermeable Areas and Exceedance Route Plan

Derwen Trust

Nimbus
ENGINEERING CONSULTANTS

S.L	05-05-26	S.L	05-05-26
L.B	1:200	C3784-01	A
05-05-26	A1		