
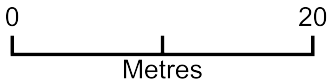


Lascotts Road

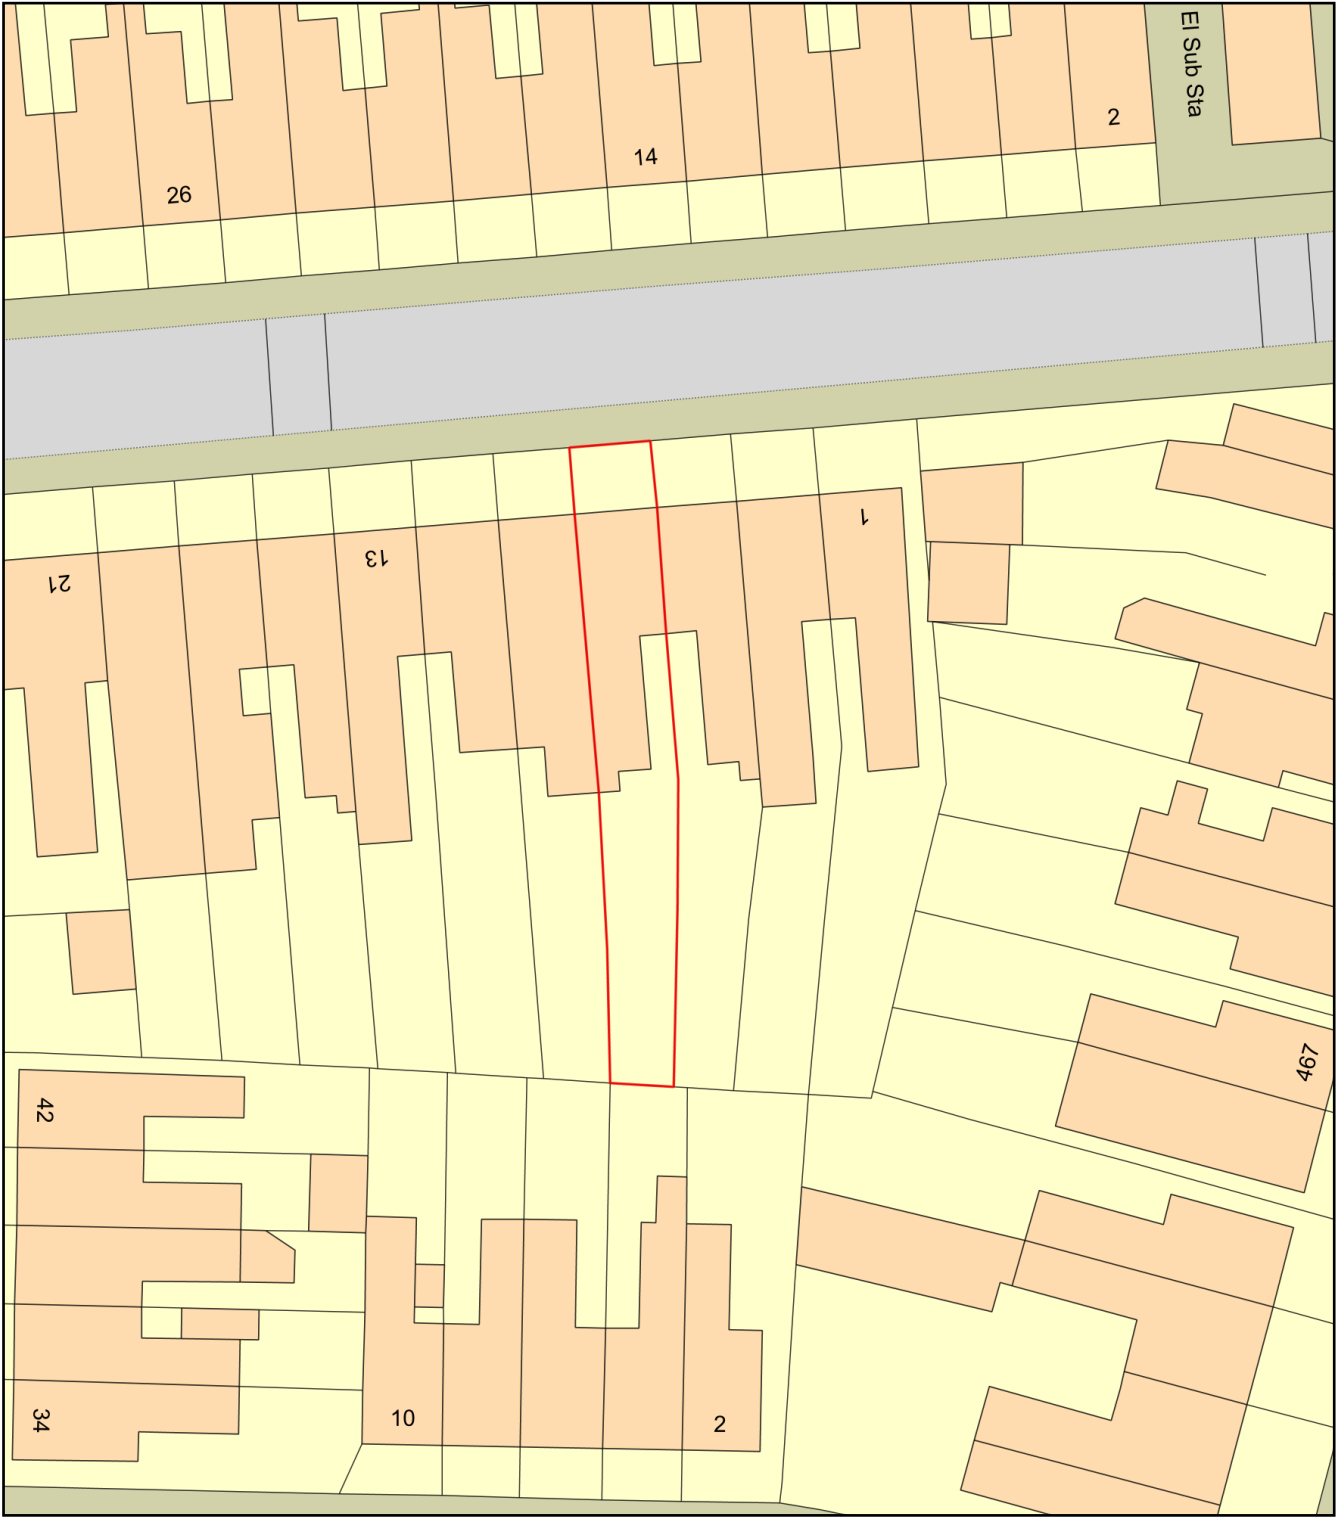

Plan Produced for: Anne Wayne Property Limited
Date Produced: 17 Jun 2026
Plan Reference Number: TQRQM26168210727786
Scale: 1:500 @ A4