


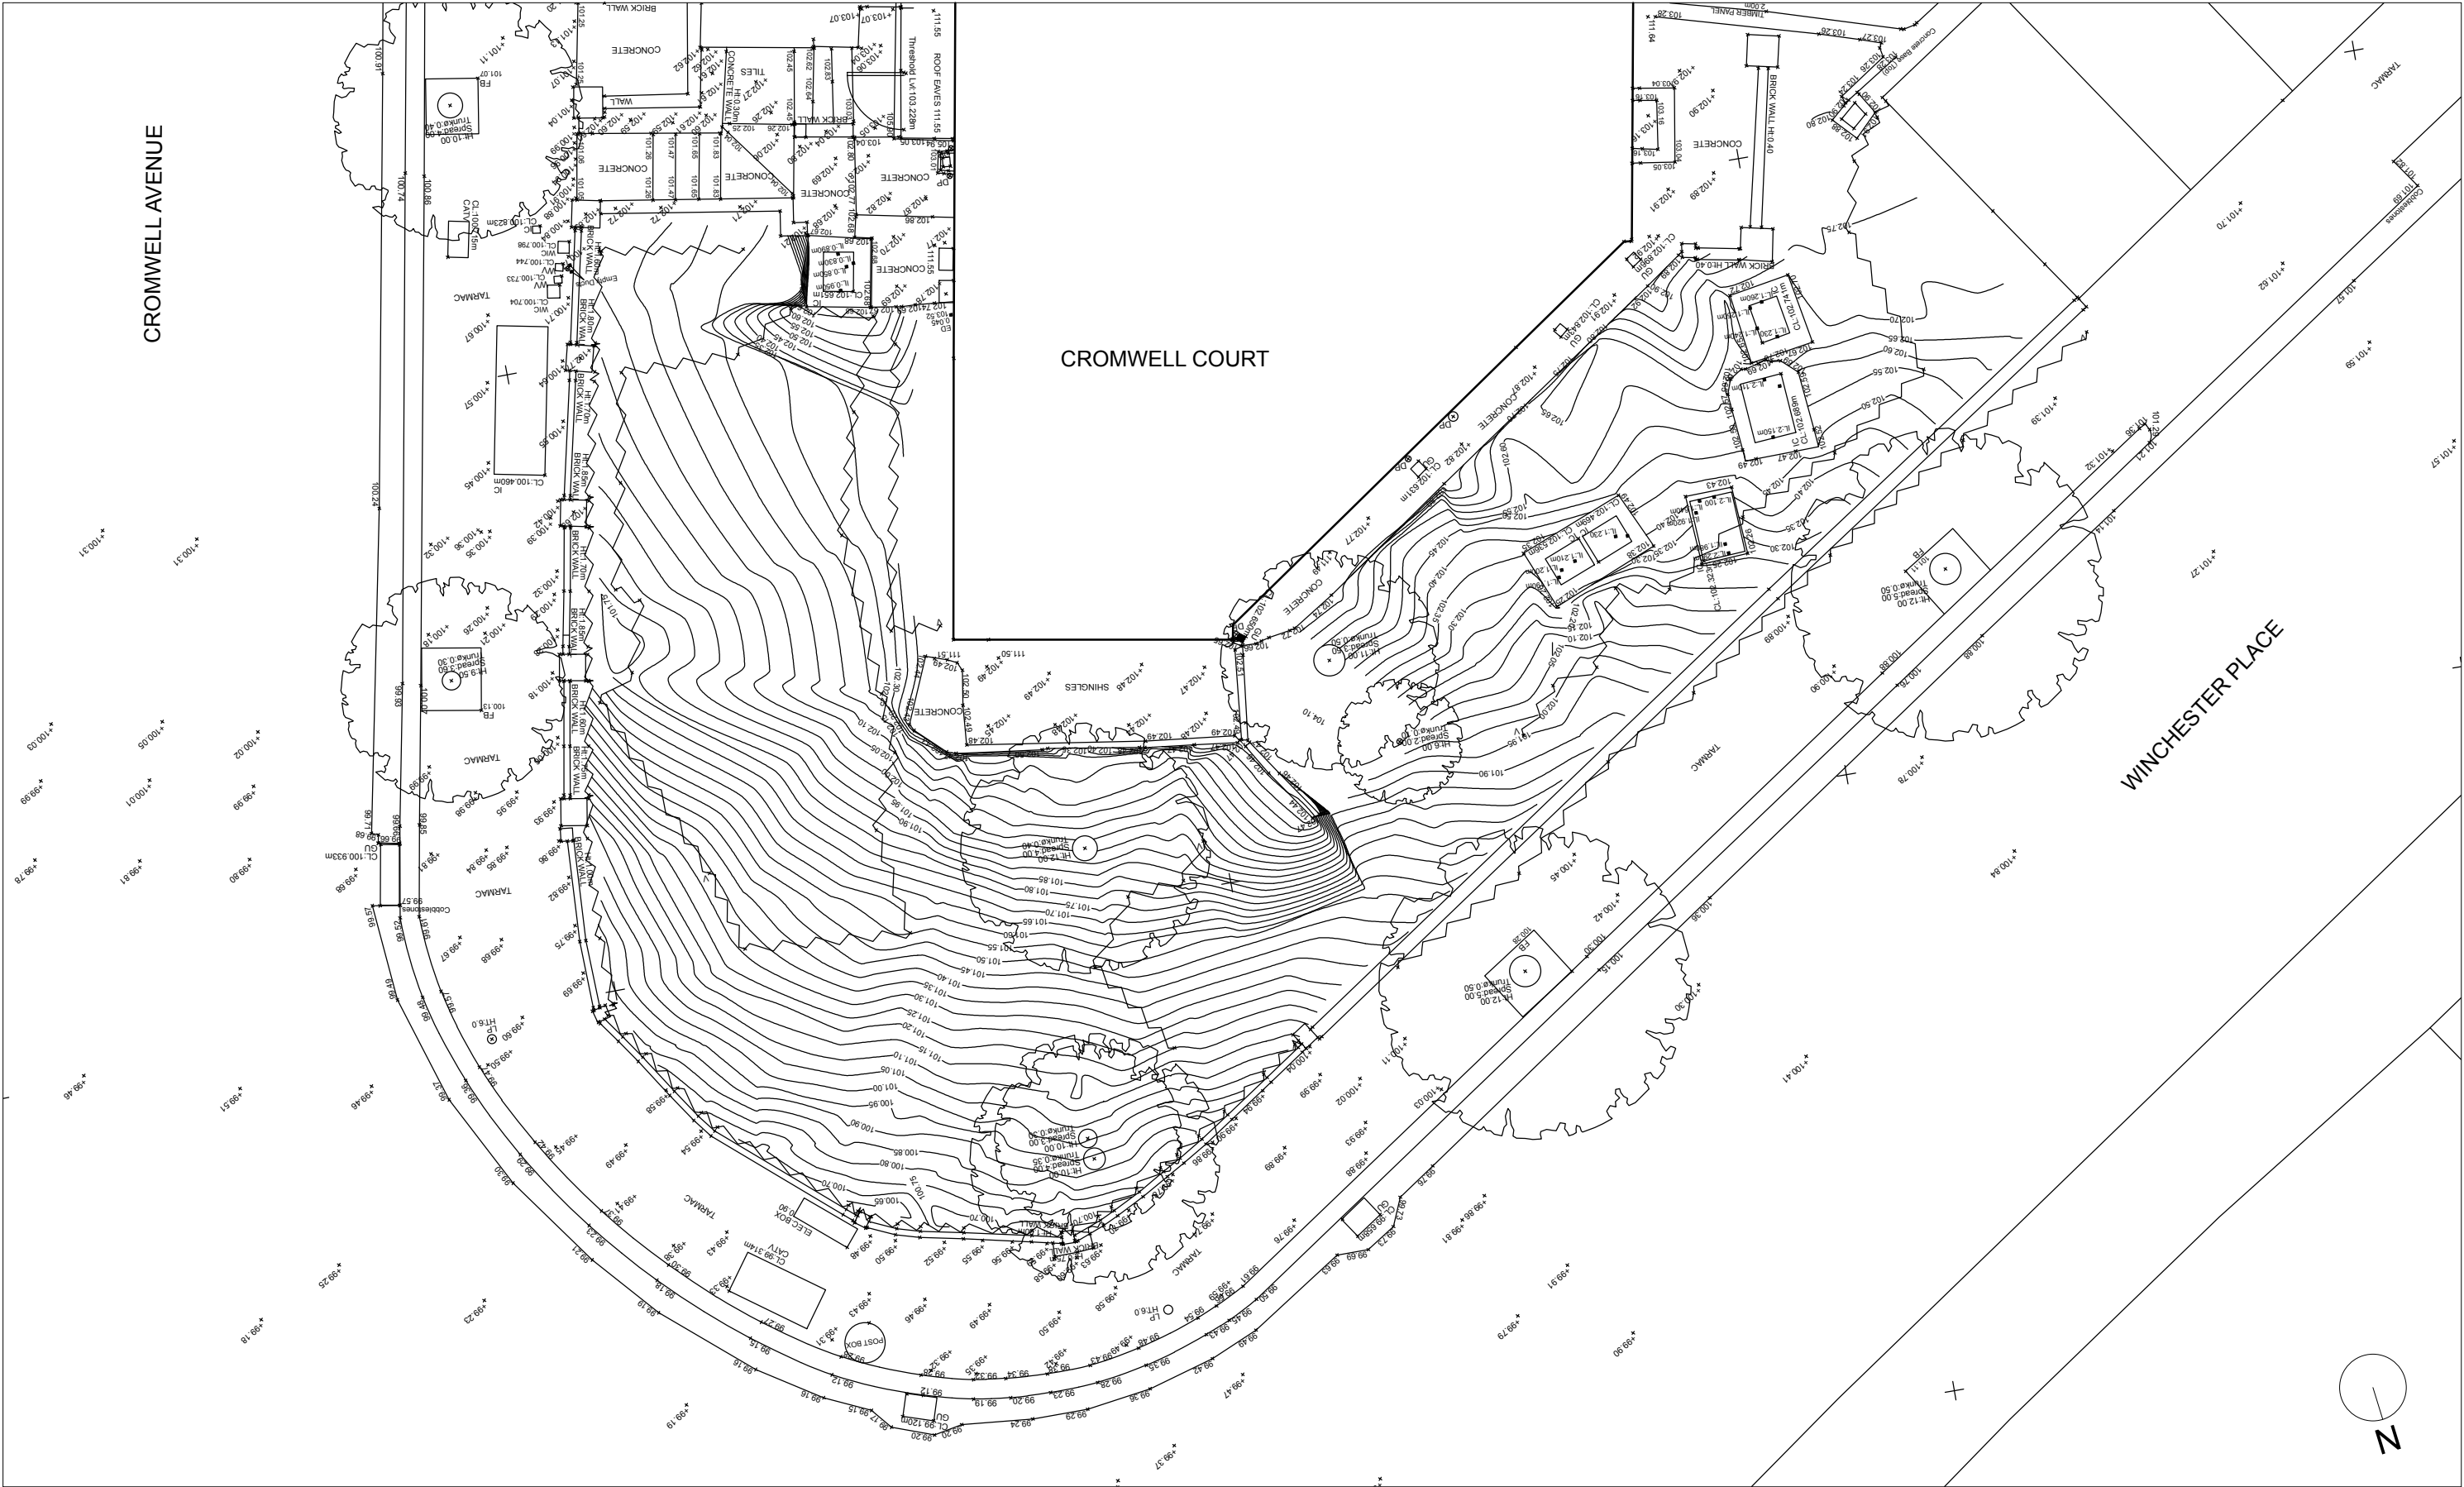

This drawing has been produced for the client detailed below as part of an agreement to provide architectural design services. Third parties using this drawing must satisfy themselves that they accept all of the information on it and take responsibility for any action arising out of the use of it. All dimensions to be checked on site and verified by contractors and sub-contractors for accuracy and fit. Discrepancies or omissions to be brought to the attention of Douglas Architects Limited prior to construction.

Do not scale from this drawing.

Douglas Architects

Douglas Architects Limited
Unit 1, 69A Southgate Road, London, n1 3JS
T: 07941 534 182
contact@douglasarchitects.co.uk
www.douglasarchitects.co.uk

revision	date	notes
--	----	-----

project
Flat 2, Cromwell Court
Cromwell Avenue, London N6 5HH
client
Simon Edwards

drawing title
Existing
Site Layout Plan

scale
1:100@A3
date
Sept 2026

drawing no
CRO_EX_101

PLANNING