



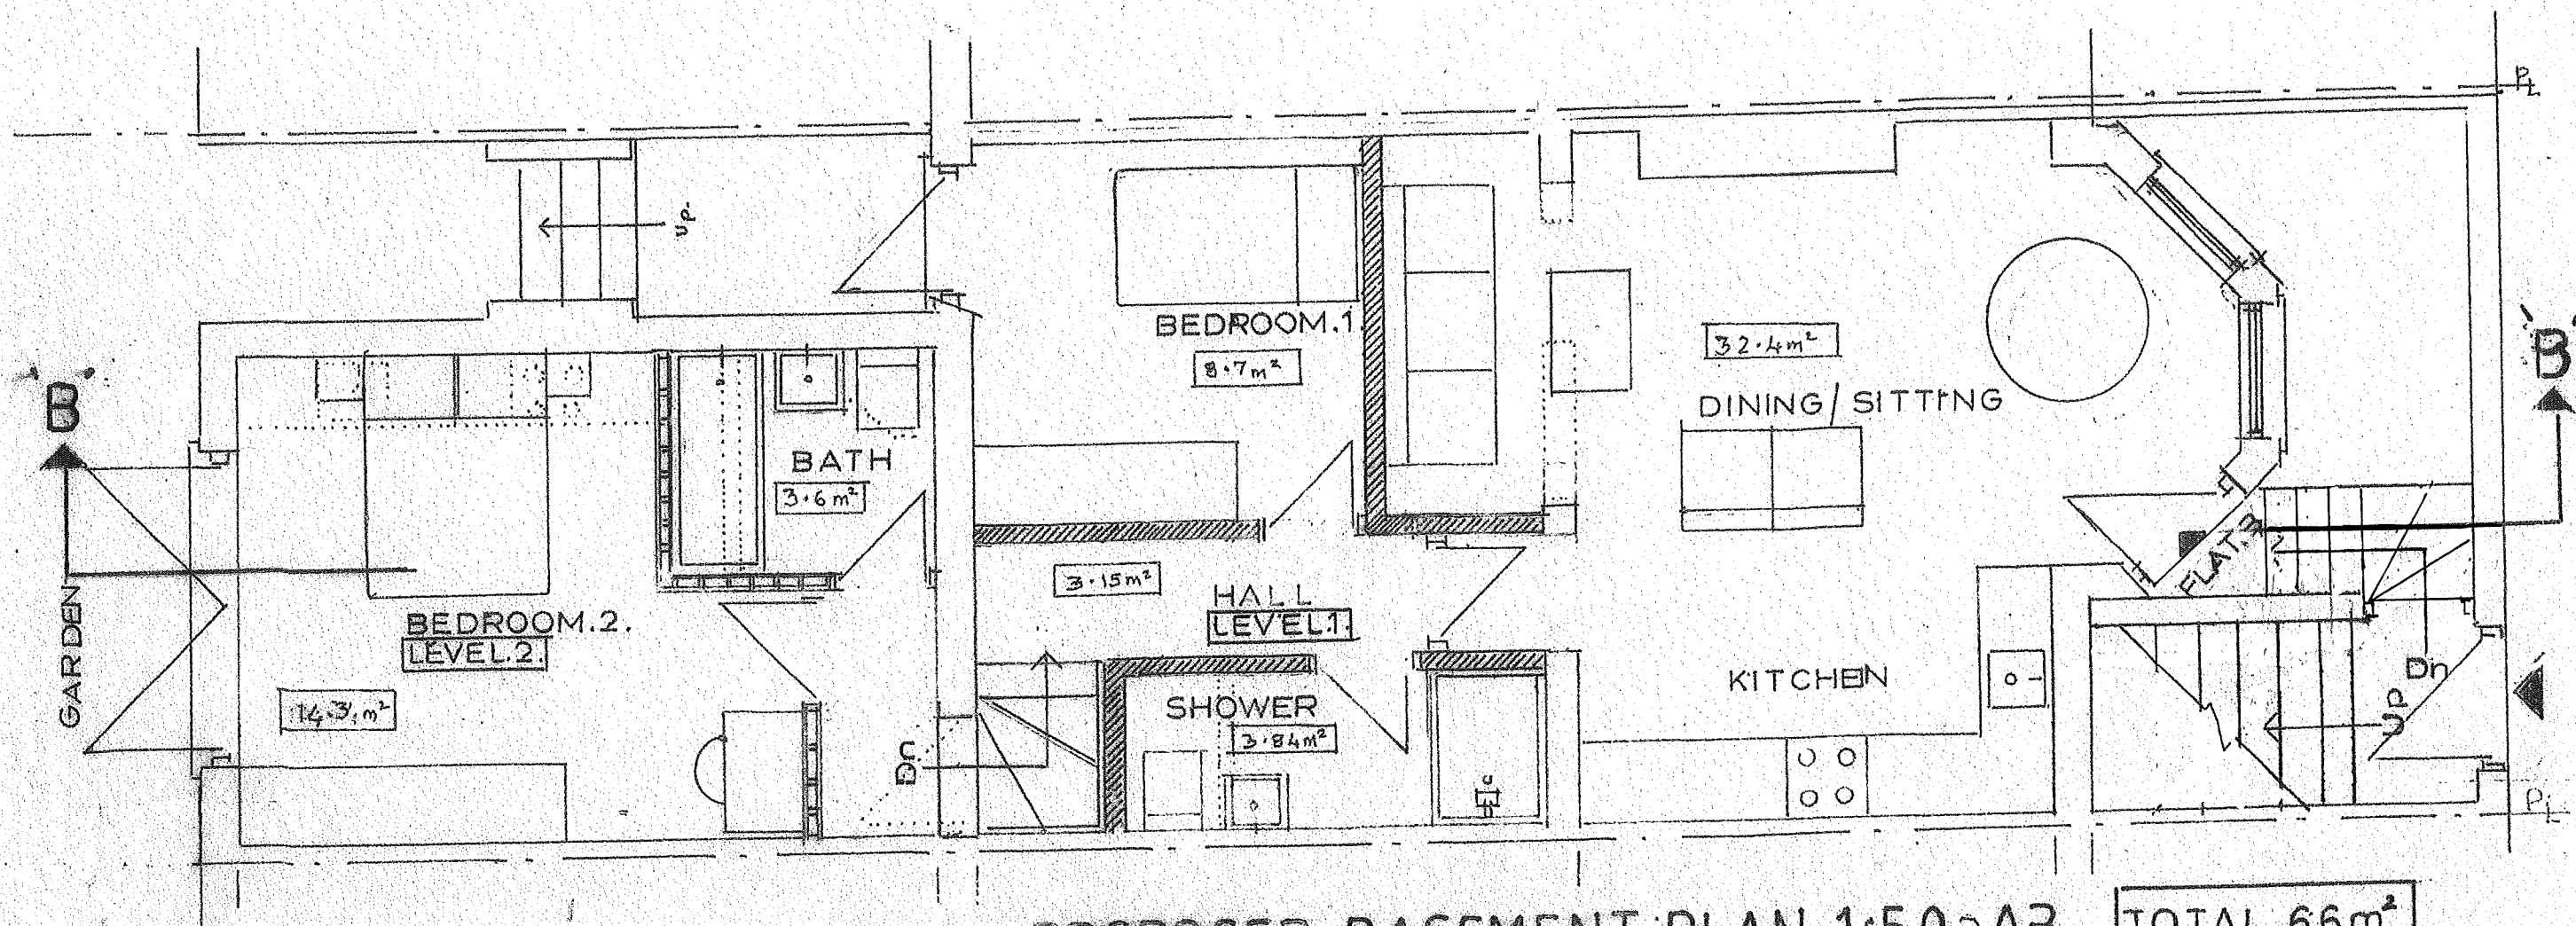

PROPOSED BASEMENT PLAN 1:50 @ A3 TOTAL 66m²

LEGENDE

- Areas to be demolished
- ===== New timber partitions.
- ////// New blockwork.
- Construction above.

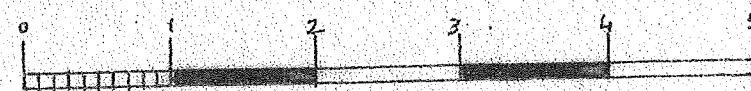

S & A Designs
 19 BROOK WALK,
 STRAWBERRY VALE,
 LONDON, N2 9RB

LOCATION: 15 MILTON ROAD, HIGHGATE, N6 5QD

PROPOSAL: JOIN EXISTING REAR ROOMS TO FRONT STUDIO
 FLATS TO CREATE 3x2 BEDROOM FLATS
 AND 1x1 BEDROOM FLAT.

PROPOSED BASEMENT PLAN 1:50 @ A3

Drawg. No. **MR/05A B** AMENDED 12.9.26
 EXISTING STAIRS TO BASEMENT REMAINED
 Date 09-03-2025 **MR/05** SUPERCEDED