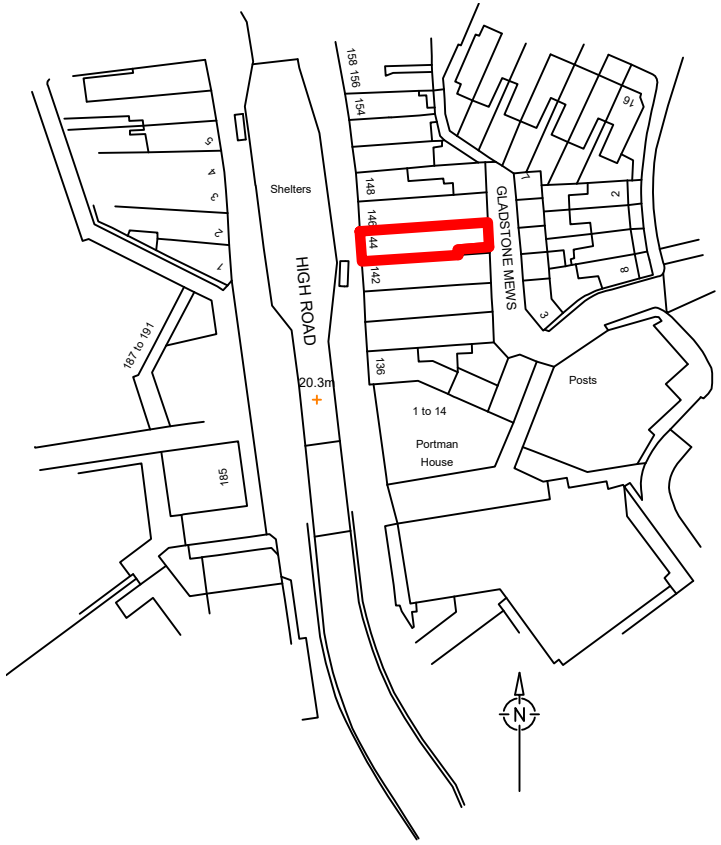


1:1250

25m 0 25m 50m 75m 100m 125m

Rev.	Description	Date:
A.	Address change	09.11.2022

Client:
Chongie Entertainments Limited

Project:
144 High Road, Wood Green,
London N22 6EB

Drawing Title:
Location Plan

Project Number: 22.0032

Drawing Number: P03 Revision: A

Drawing Status: Planning Issue

Scale: 1:1250 @ A4 Date: 21.07.2022

Drawn: AjB Checked: -

CAPITAL AND PROVINCIAL
Project Management and Building Consulting Ltd

10 Borelli Yard
The Borough
Farnham
Surrey GU9 7NU

T: 0203287690
info@candpltd.com
www.candpltd.com