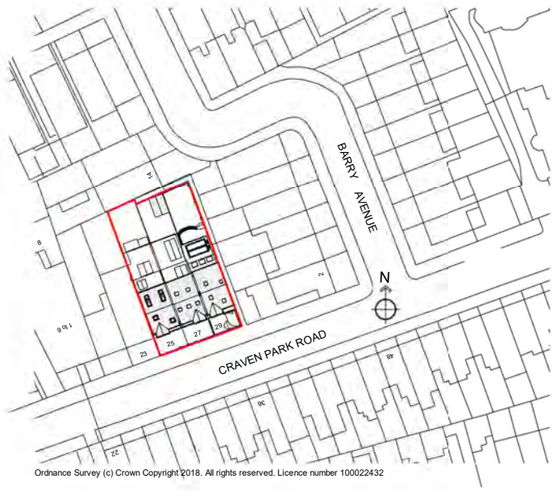

1 OS MAP

1 : 1250

Os Map

0 25m 50m 100m

SCALE 1:1250

Property Boundary

Property Boundary Area=547 sqm

Property GIA= 440 sqm

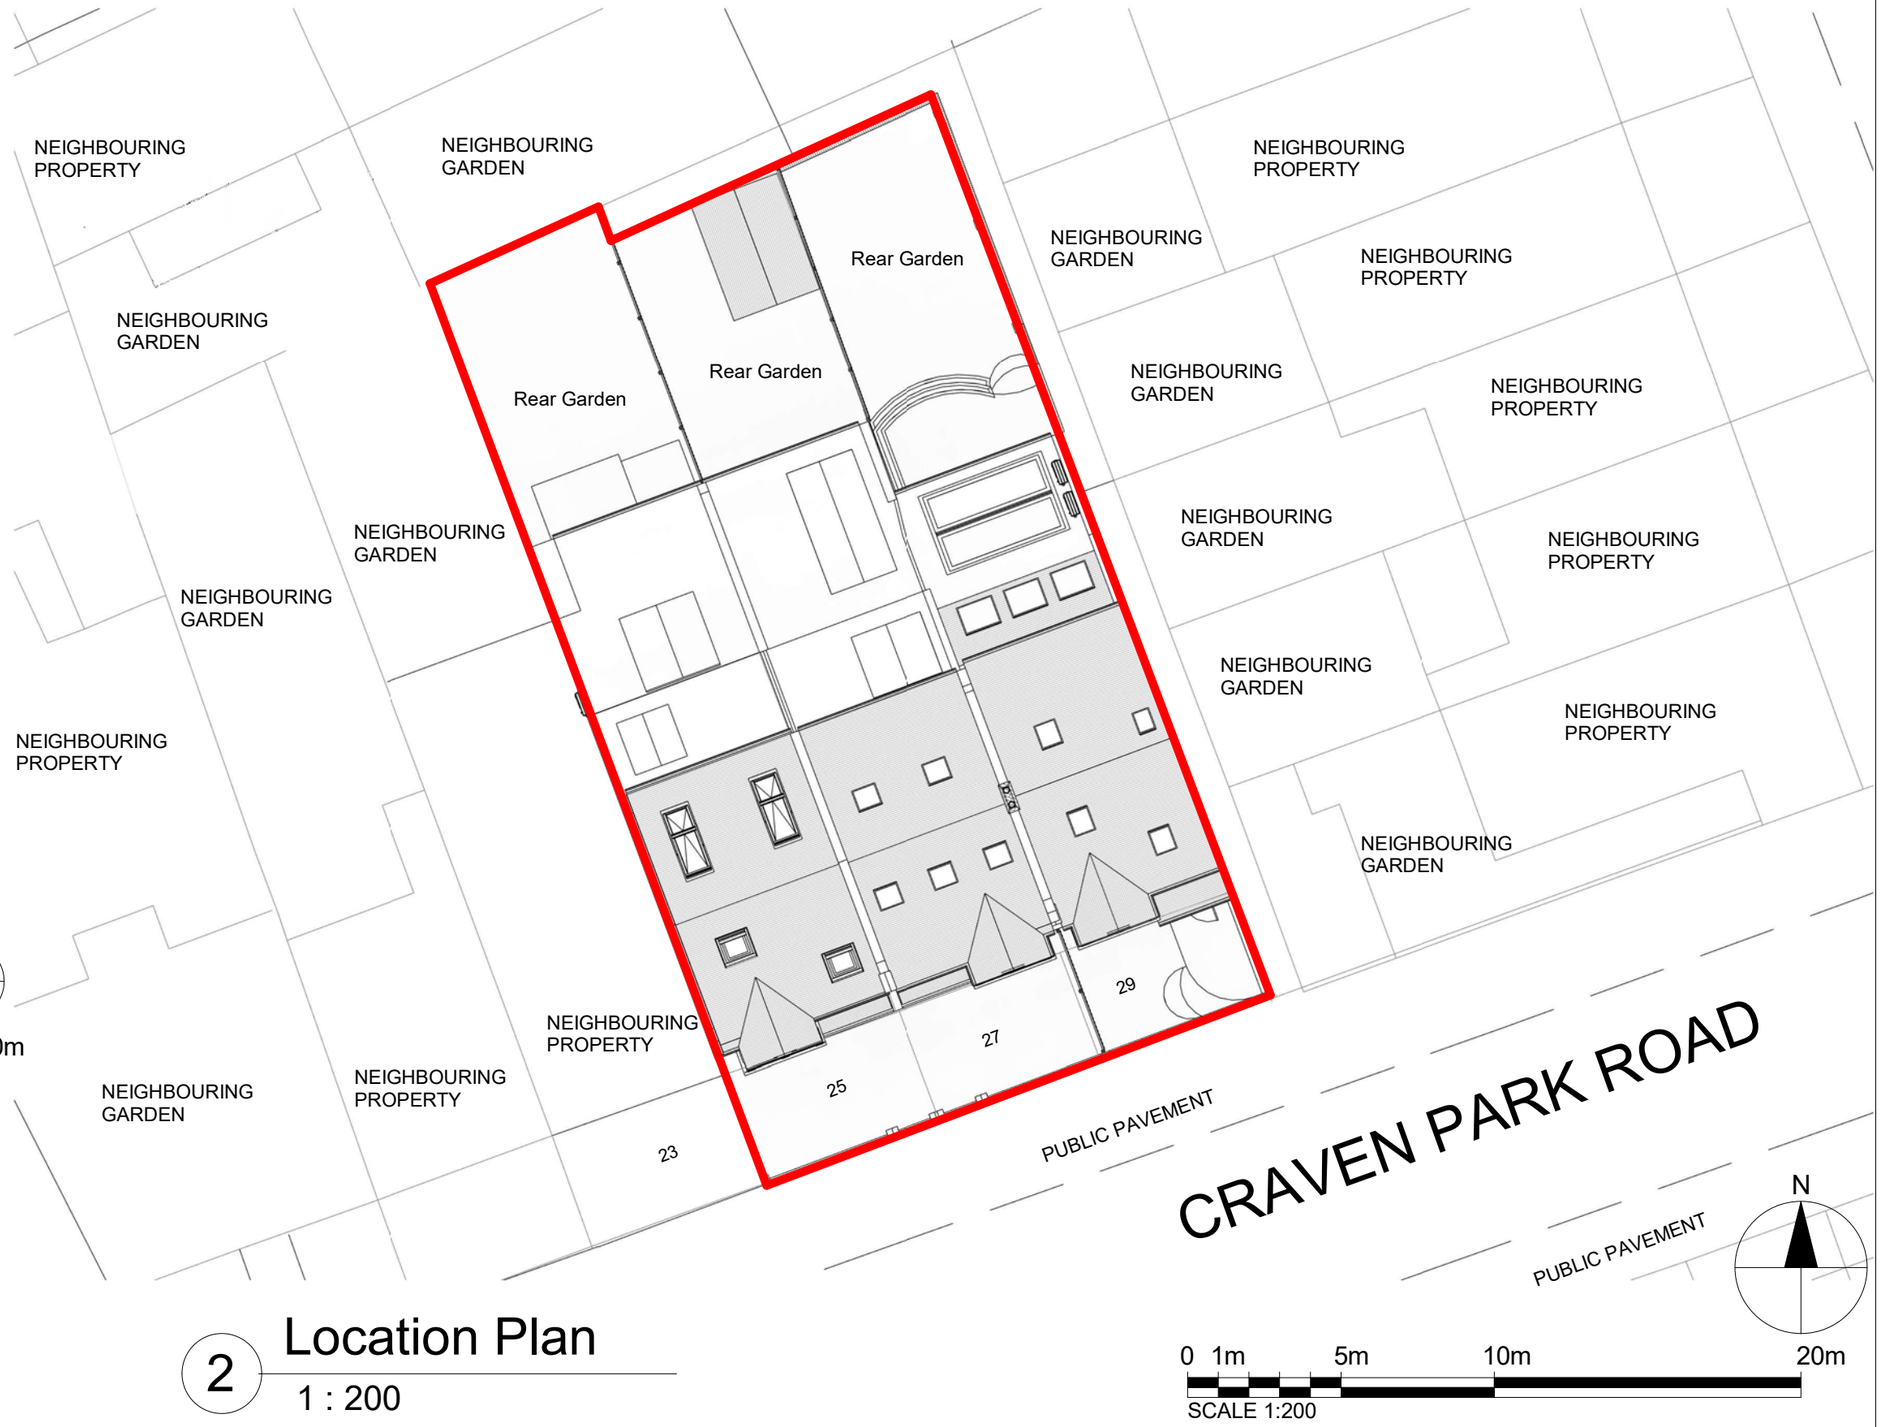

2 Location Plan

1 : 200

Notes.
Contractors must verify all dimensions at the site before comencing any work.
No constrcution work before Building Control approval and structural engineer confirmation.
Any discrepancies to be reported to Gridline.
All drawings are to be read in conjunction with all relevant drawings and specifications.

Project No.S

REV	DATE	DESCRIPTION	BY	CH
A	Aug 26			

PROJECT TITLE
25-29 Craven Park Road
London, N15 6AA

DRAWING TITLE
Existing - Os Map/ Location Plan

DATE	Project No.	DRAWING No.	SCALE @ A3	Drawn by:
August 2026	10231	EX - L001	As Indicated	Aswathy

PLANNING SERVICES
Unit 9b,The High Cross Centre,
Fountayne Rd,
N154BE
TEL: 020 8802 3480
www.samplanning.co.uk

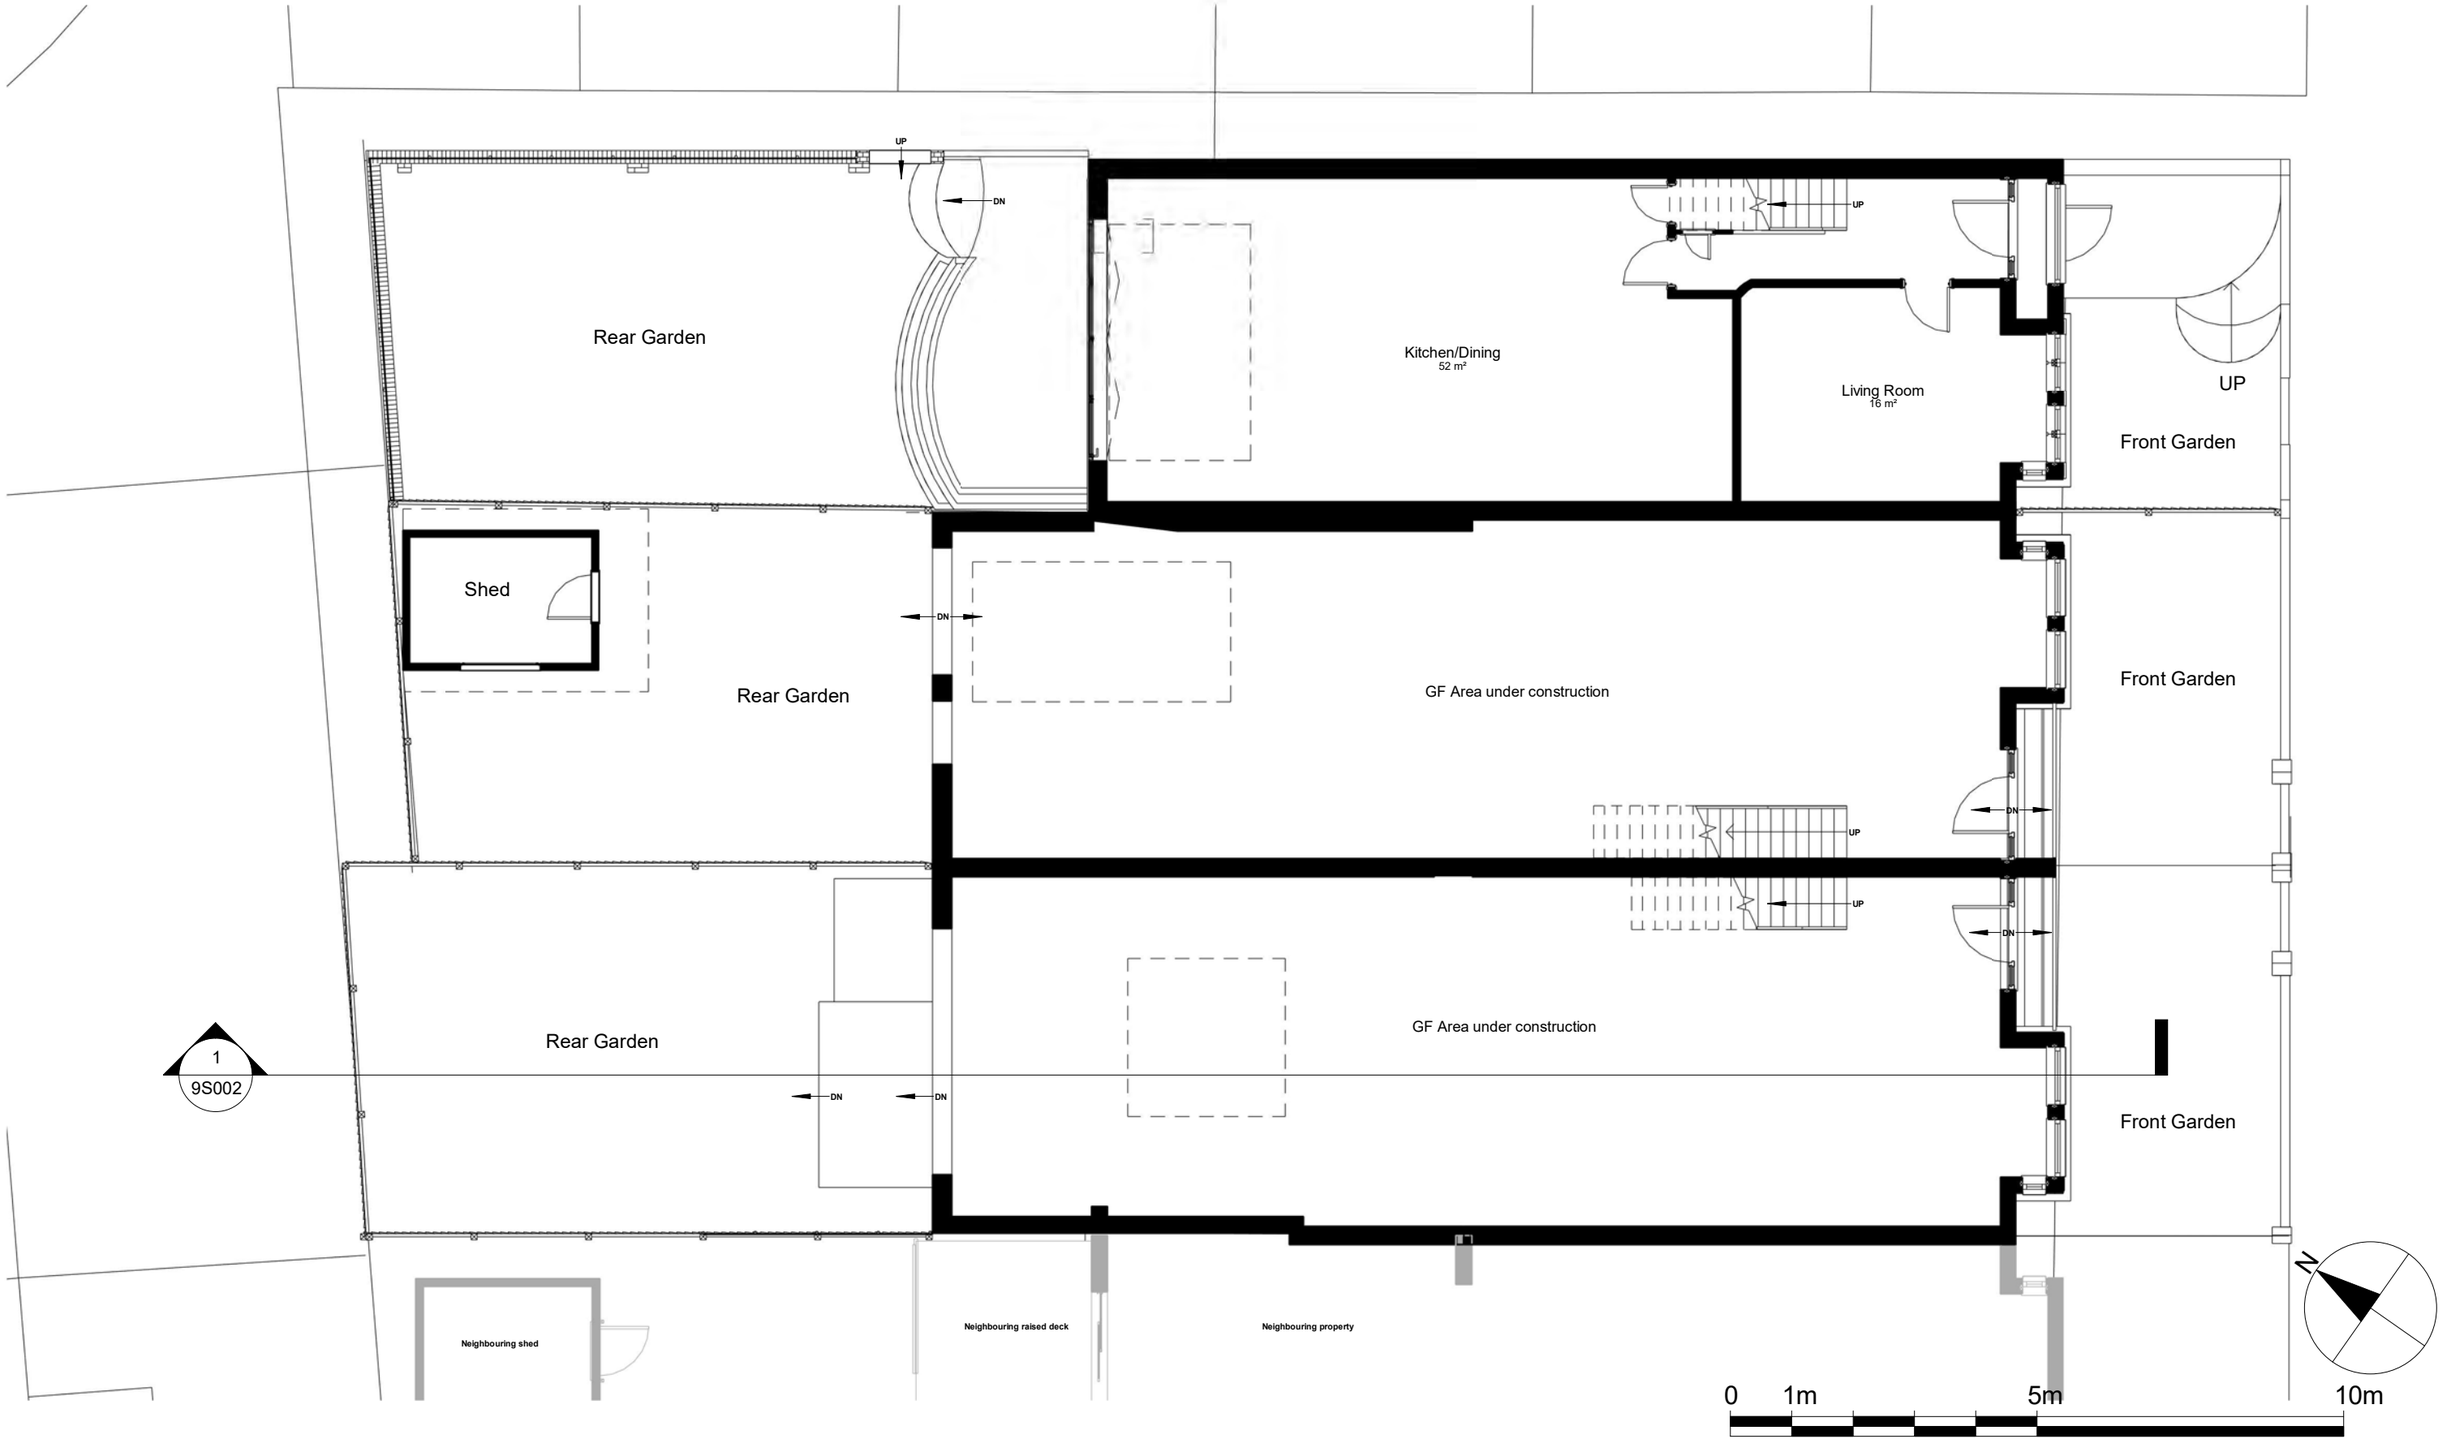

Notes.
Contractors must verify all dimensions at the site before comencing any work.
No constrcution work before Building Control approval and structural engineer confirmation.
Any discrepancies to be reported to Gridline.
All drawings are to be read in conjunction with all relevant drawings and specifications.

Project No.S

REV	DATE	DESCRIPTION	BY	CH
A	Aug 26			

PROJECT TITLE
25-29 Craven Park Road
London, N15 6AA

DRAWING TITLE
Existing - Ground Floor

DATE	Project No.	DRAWING No.	SCALE @ A3	Drawn by:
August 2026	10231	EX - P001	1:100	Aswathy

PLANNING SERVICES
Unit 9b,The High Cross Centre,
Fountayne Rd,
N154BE
TEL: 020 8802 3480
www.samplanning.co.uk

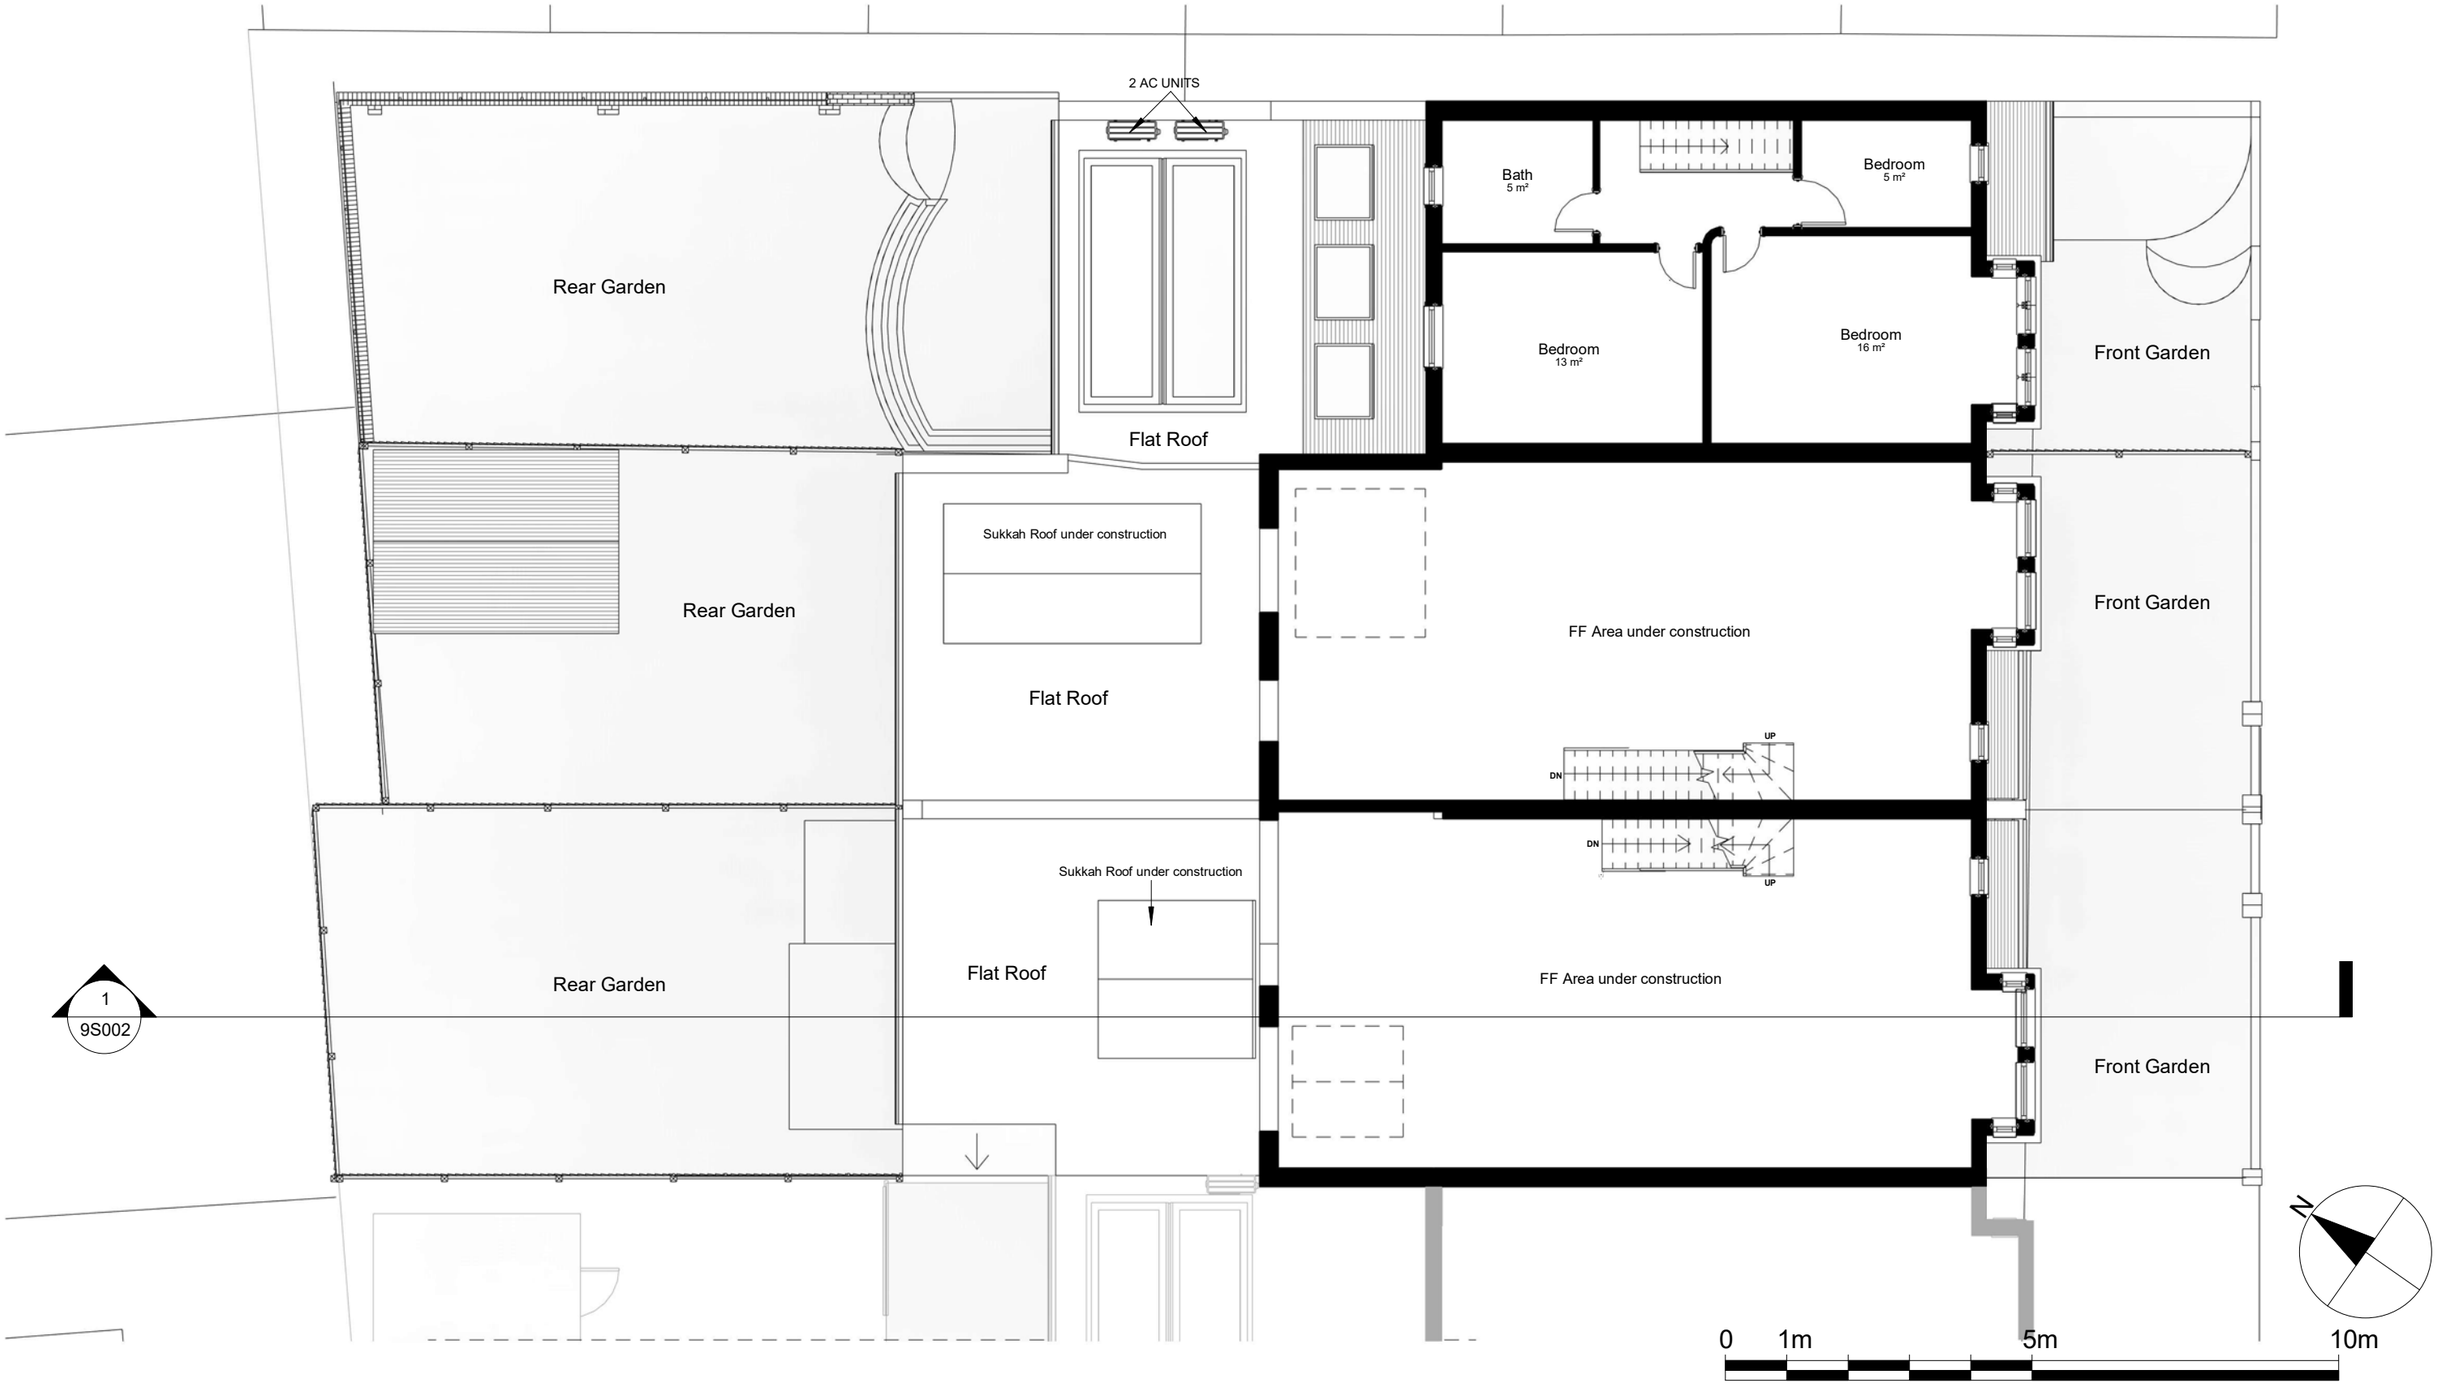

Notes.
Contractors must verify all dimensions at the site before comencing any work.
No constrcution work before Building Control approval and structural engineer confirmation.
Any discrepancies to be reported to Gridline.
All drawings are to be read in conjunction with all relevant drawings and specifications.

Project No.S

REV	DATE	DESCRIPTION	BY	CH
A	Aug 26			

PROJECT TITLE
25-29 Craven Park Road
London, N15 6AA

DRAWING TITLE
Existing - First Floor

DATE	Project No.	DRAWING No.	SCALE @ A3	Drawn by:
August 2026	10231	EX - P002	1:100	Aswathy

PLANNING SERVICES
Unit 9b,The High Cross Centre,
Fountayne Rd,
N154BE
TEL: 020 8802 3480
www.samplanning.co.uk

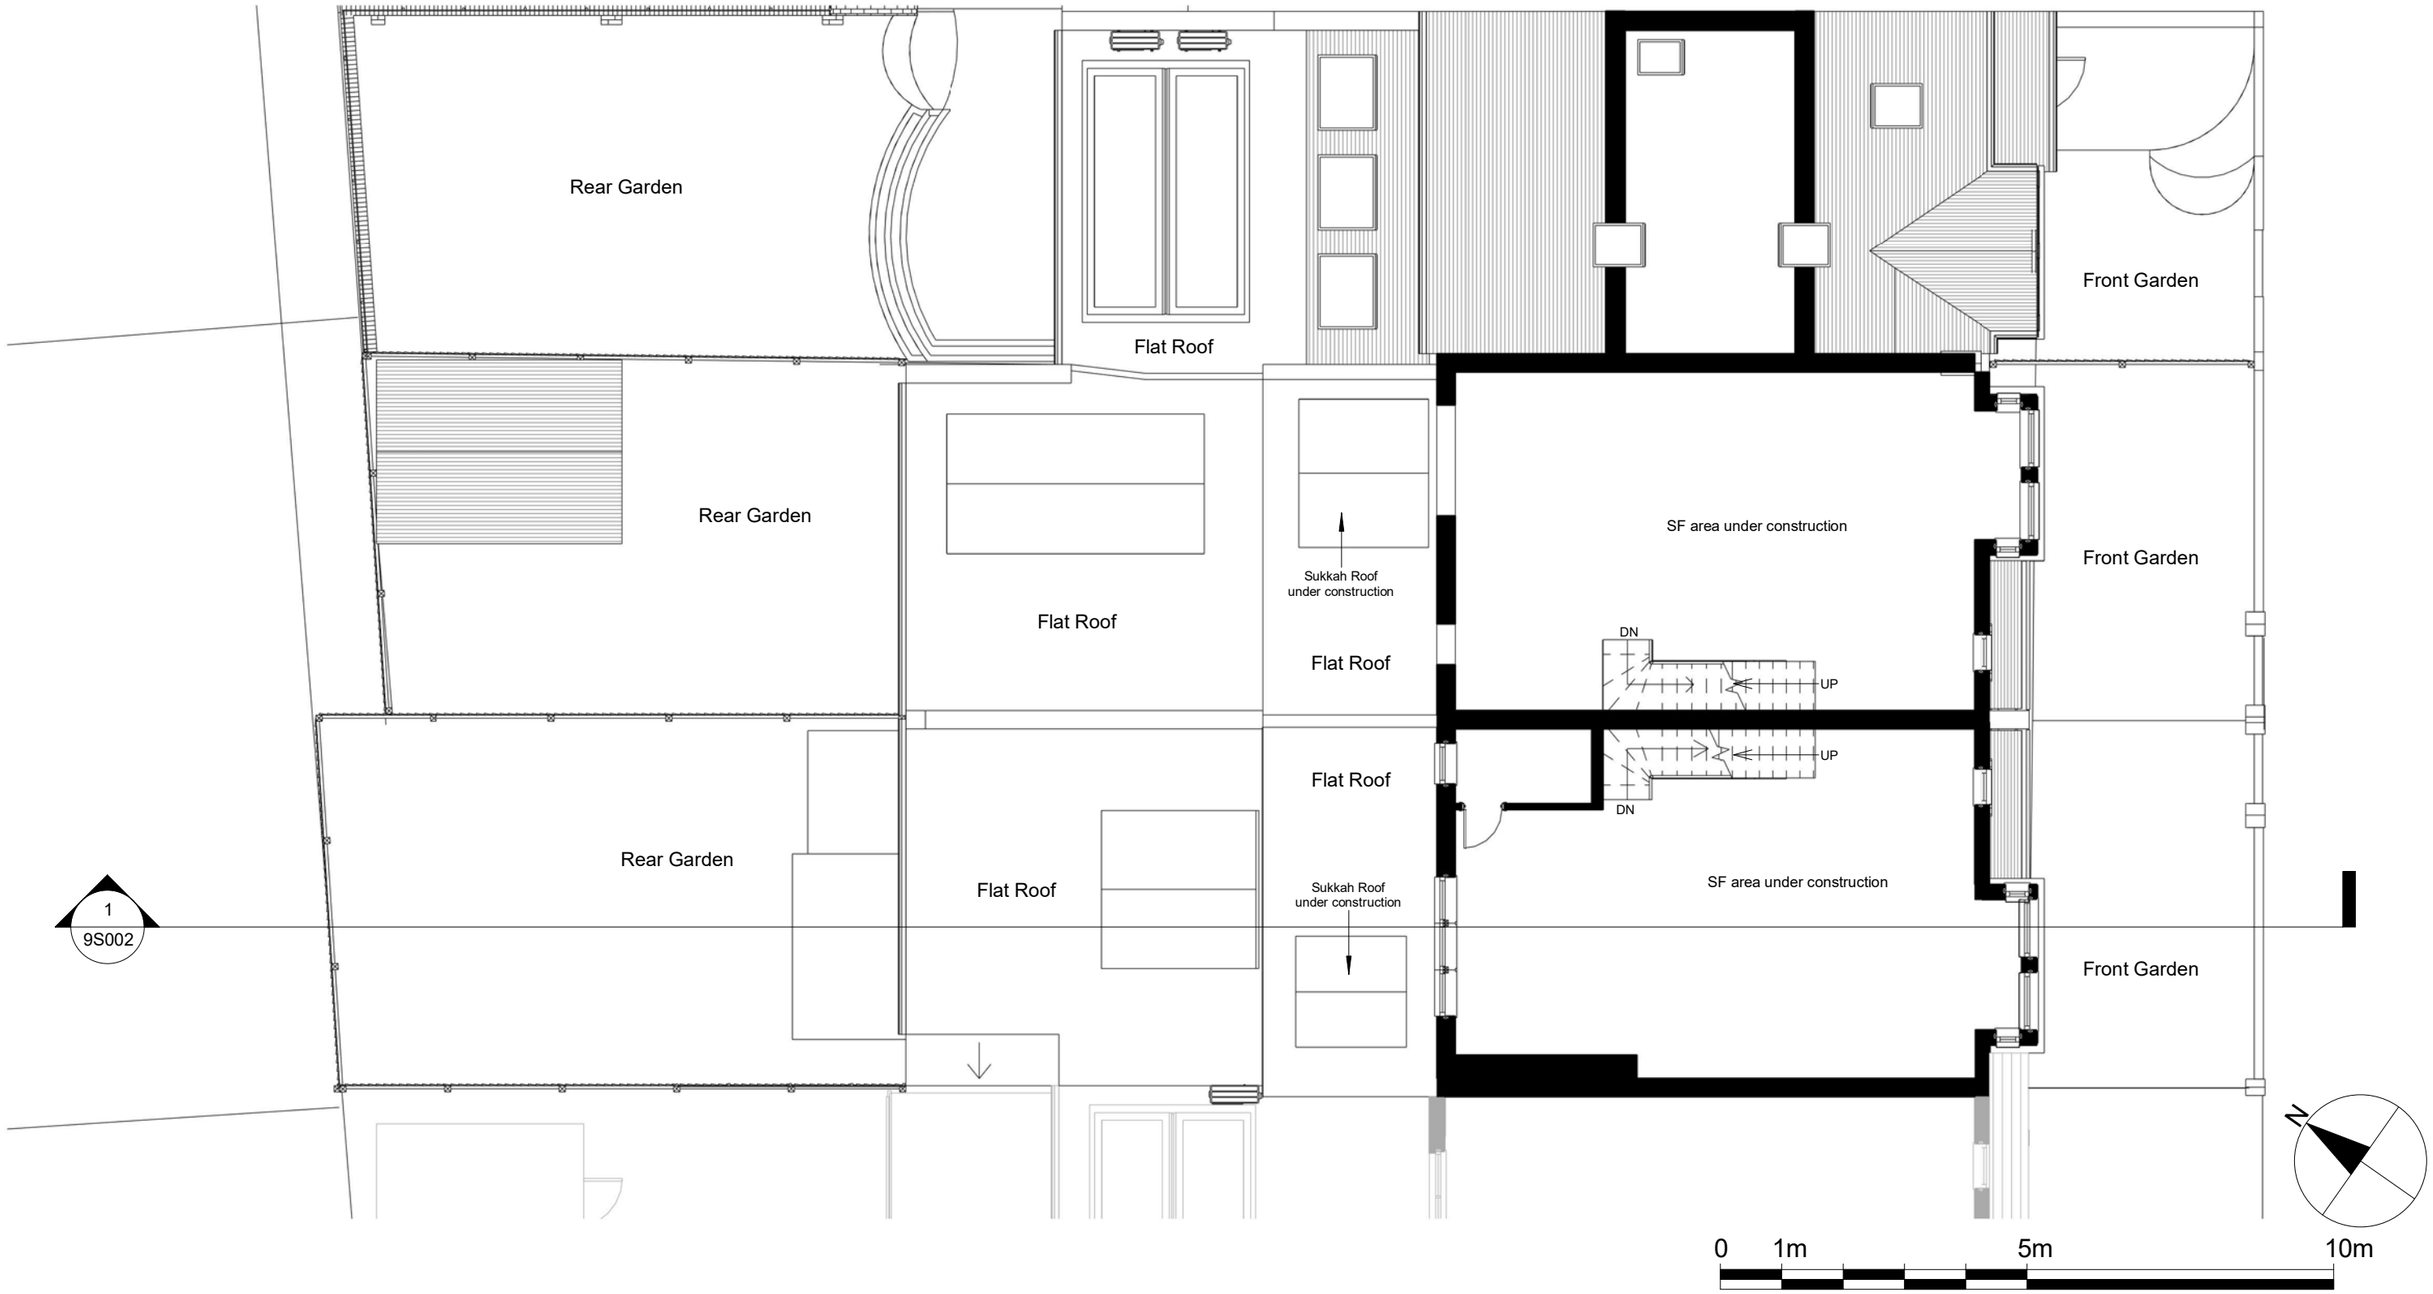

Notes.
Contractors must verify all dimensions at the site before comencing any work.
No constrcution work before Building Control approval and structural engineer confirmation.
Any discrepancies to be reported to Gridline.
All drawings are to be read in conjunction with all relevant drawings and specifications.

Project No.S

REV	DATE	DESCRIPTION	BY	CH
A	Aug 26			

PROJECT TITLE
25-29 Craven Park Road
London, N15 6AA

DRAWING TITLE
Existing - Second Floor

DATE	Project No.	DRAWING No.	SCALE @ A3	Drawn by:
August 2026	10231	EX - P003	1:100	Aswathy

PLANNING SERVICES
Unit 9b,The High Cross Centre,
Fountayne Rd,
N154BE
TEL: 020 8802 3480
www.samplanning.co.uk

Notes.
Contractors must verify all dimensions at the site before comencing any work.
No constrcution work before Building Control approval and structural engineer confirmation.
Any discrepancies to be reported to Gridline.
All drawings are to be read in conjunction with all relevant drawings and specifications.

Project No.S

REV	DATE	DESCRIPTION	BY	CH
A	Aug 26			

PROJECT TITLE
25-29 Craven Park Road
London, N15 6AA

DRAWING TITLE
Existing - Loft Plan

DATE	Project No.	DRAWING No.	SCALE @ A3	Drawn by:
August 2026	10231	EX - P004	1:100	Aswathy

PLANNING SERVICES
Unit 9b,The High Cross Centre,
Fountayne Rd,
N154BE
TEL: 020 8802 3480
www.samplanning.co.uk

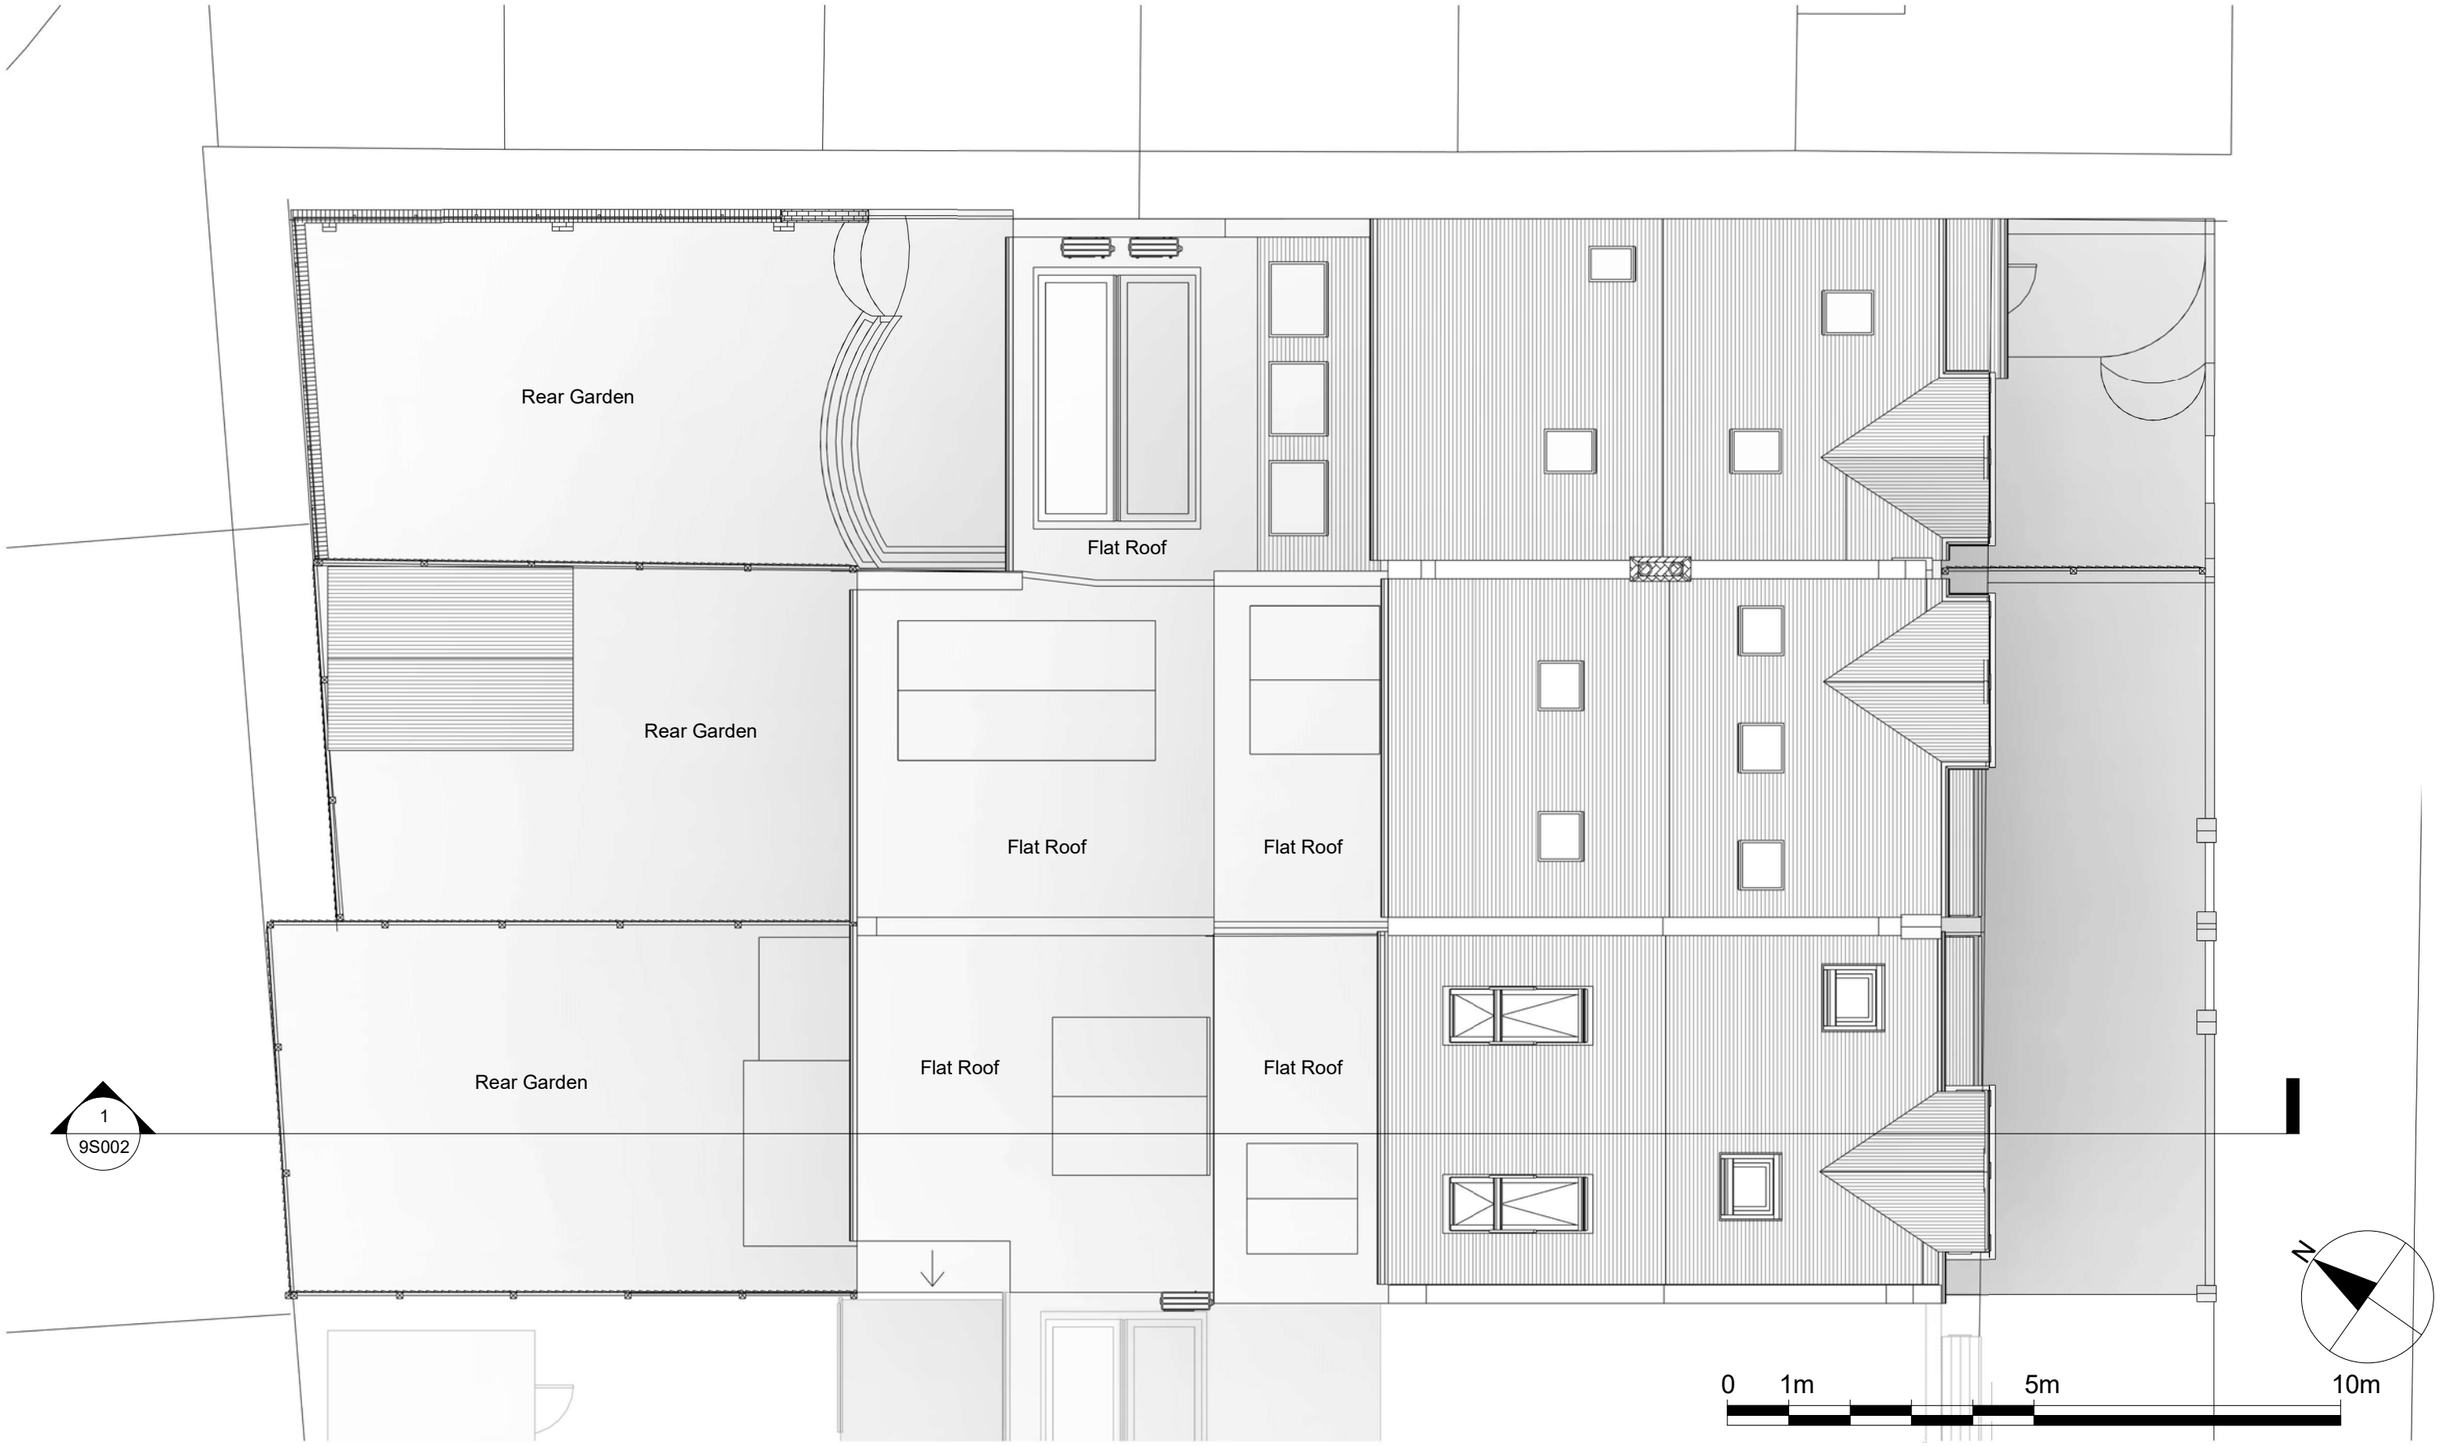

Notes.
Contractors must verify all dimensions at the site before comencing any work.
No constrcution work before Building Control approval and structural engineer confirmation.
Any discrepancies to be reported to Gridline.
All drawings are to be read in conjunction with all relevant drawings and specifications.

Project No.S

REV	DATE	DESCRIPTION	BY	CH
A	Aug 26			

PROJECT TITLE
25-29 Craven Park Road
London, N15 6AA

DATE	Project No.
August 2026	10231

DRAWING TITLE
Existing - Roof Plan

DRAWING No.	SCALE @ A3	Drawn by:
EX - P005	1:100	Aswathy

PLANNING SERVICES
Unit 9b,The High Cross Centre,
Fountayne Rd,
N154BE
TEL: 020 8802 3480
www.samplanning.co.uk

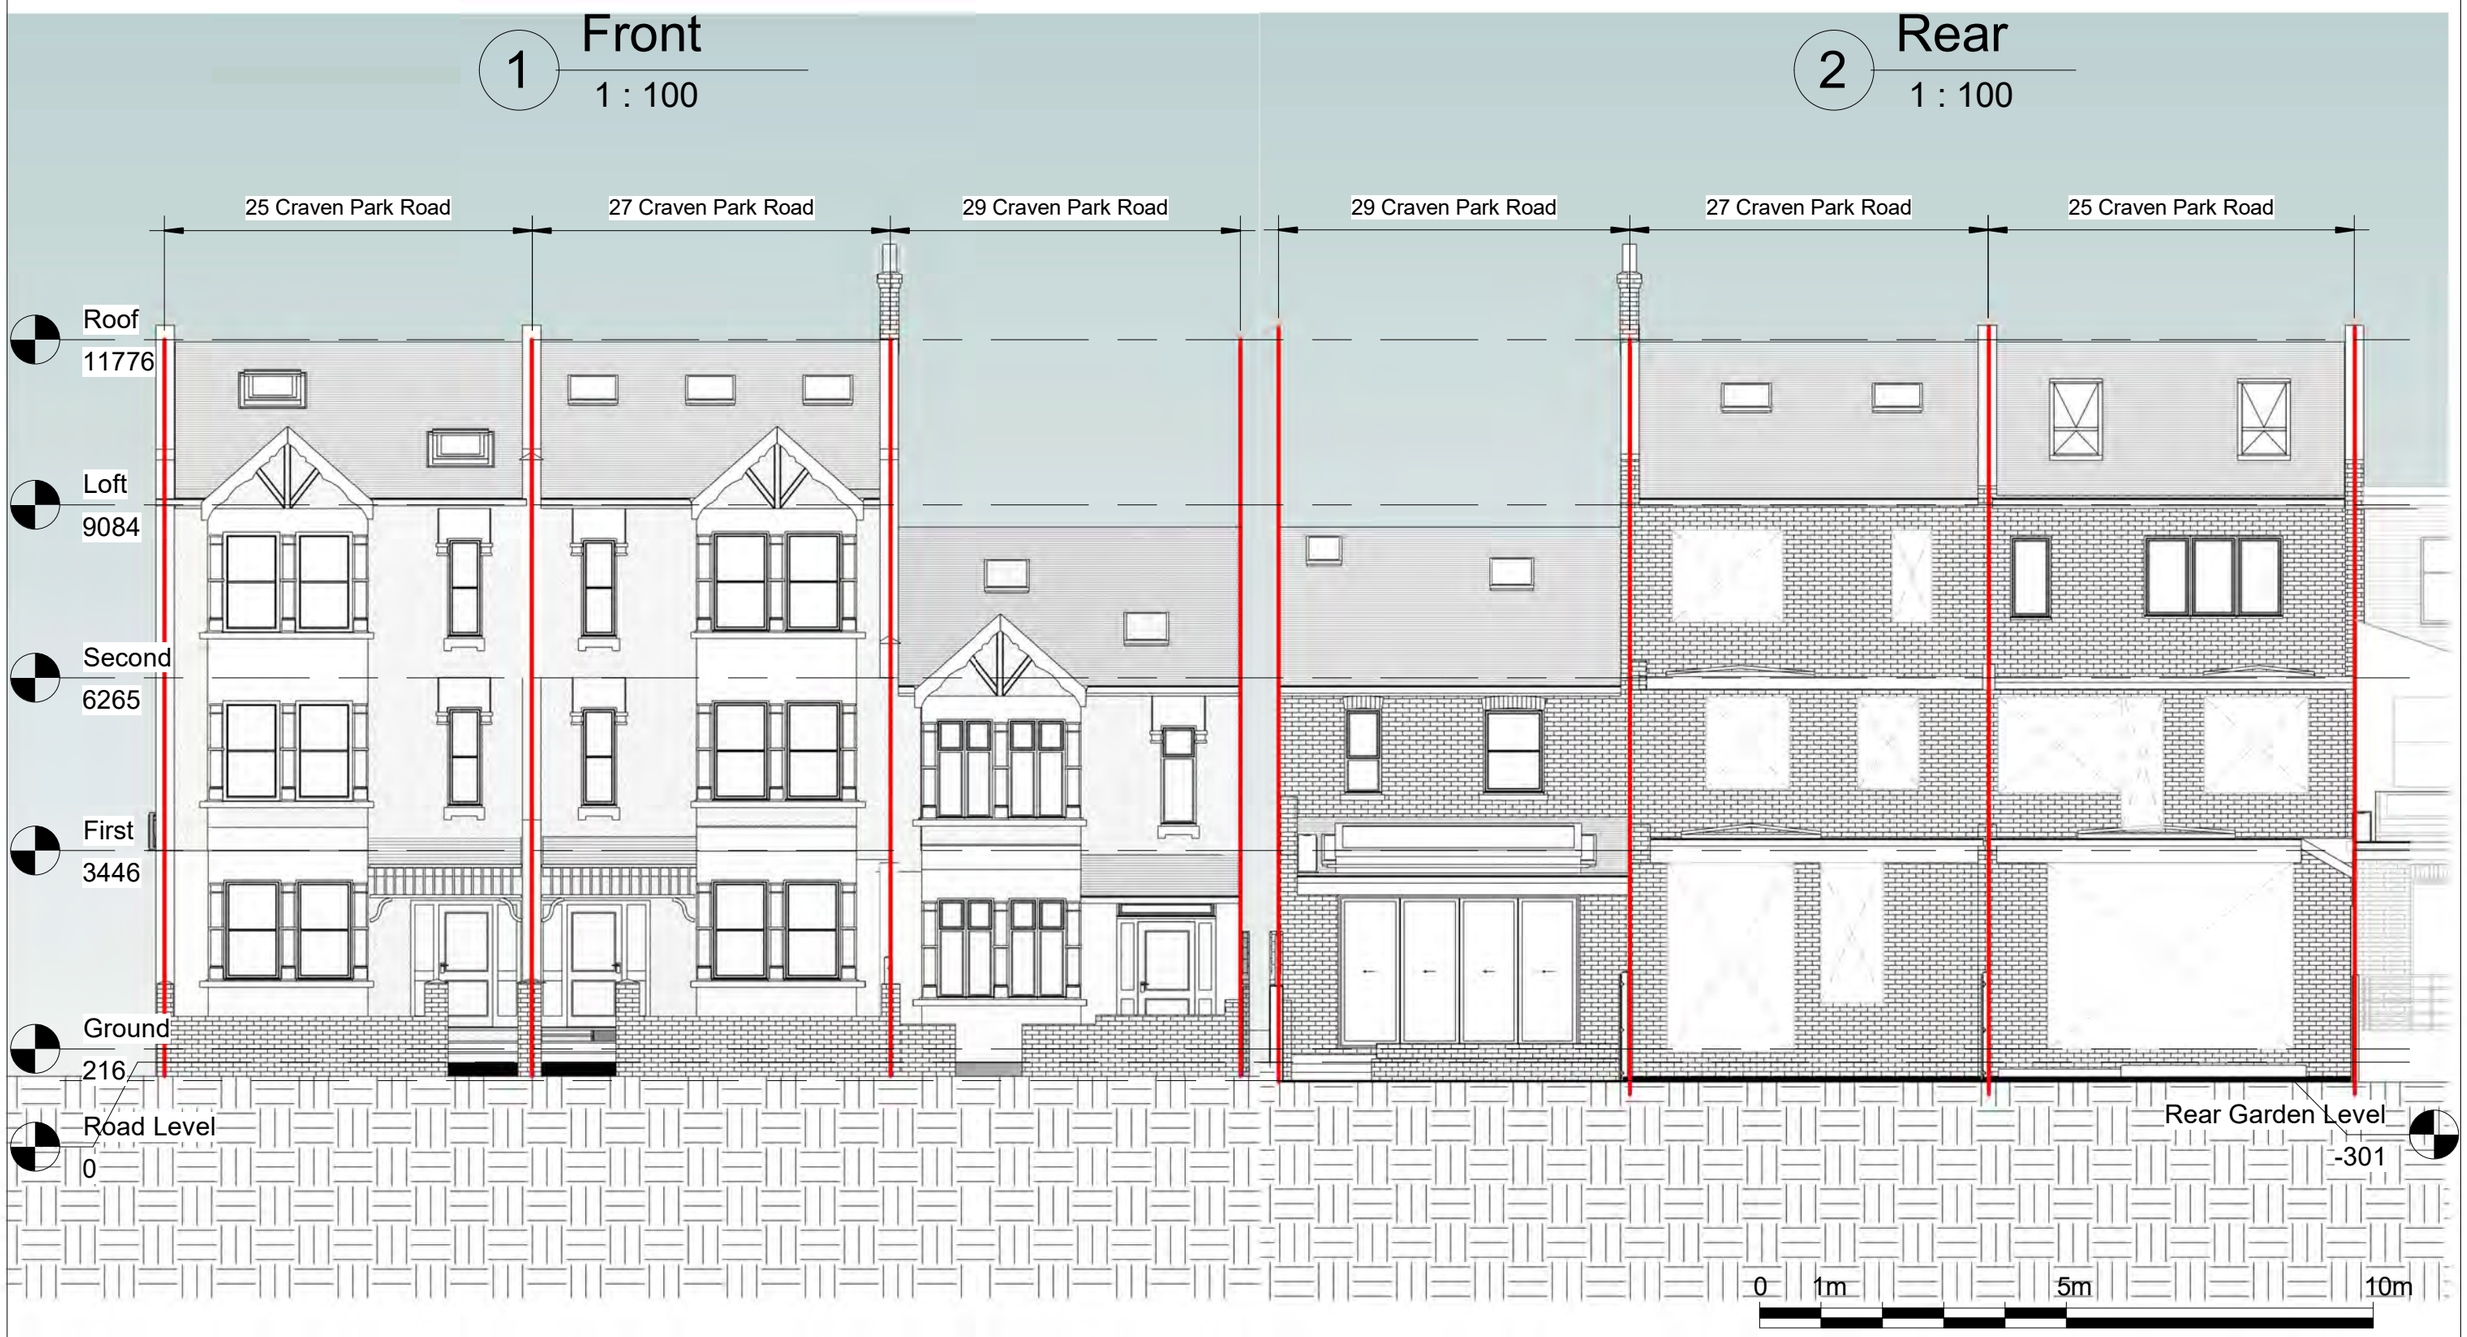

Notes.
Contractors must verify all dimensions at the site before comencing any work.
No constrcution work before Building Control approval and structural engineer confirmation.
Any discrepancies to be reported to Gridline.
All drawings are to be read in conjunction with all relevant drawings and specifications.

Project No.S

REV	DATE	DESCRIPTION	BY	CH
A	Aug 26			

PROJECT TITLE
25-29 Craven Park Road
London, N15 6AA

DRAWING TITLE
Existing - Front/ Rear Elevation

DATE	Project No.	DRAWING No.	SCALE @ A3	Drawn by:
August 2026	10231	EX - E001	1:100	Aswathy

PLANNING SERVICES
Unit 9b,The High Cross Centre,
Fountayne Rd,
N154BE
TEL: 020 8802 3480
www.samplanning.co.uk

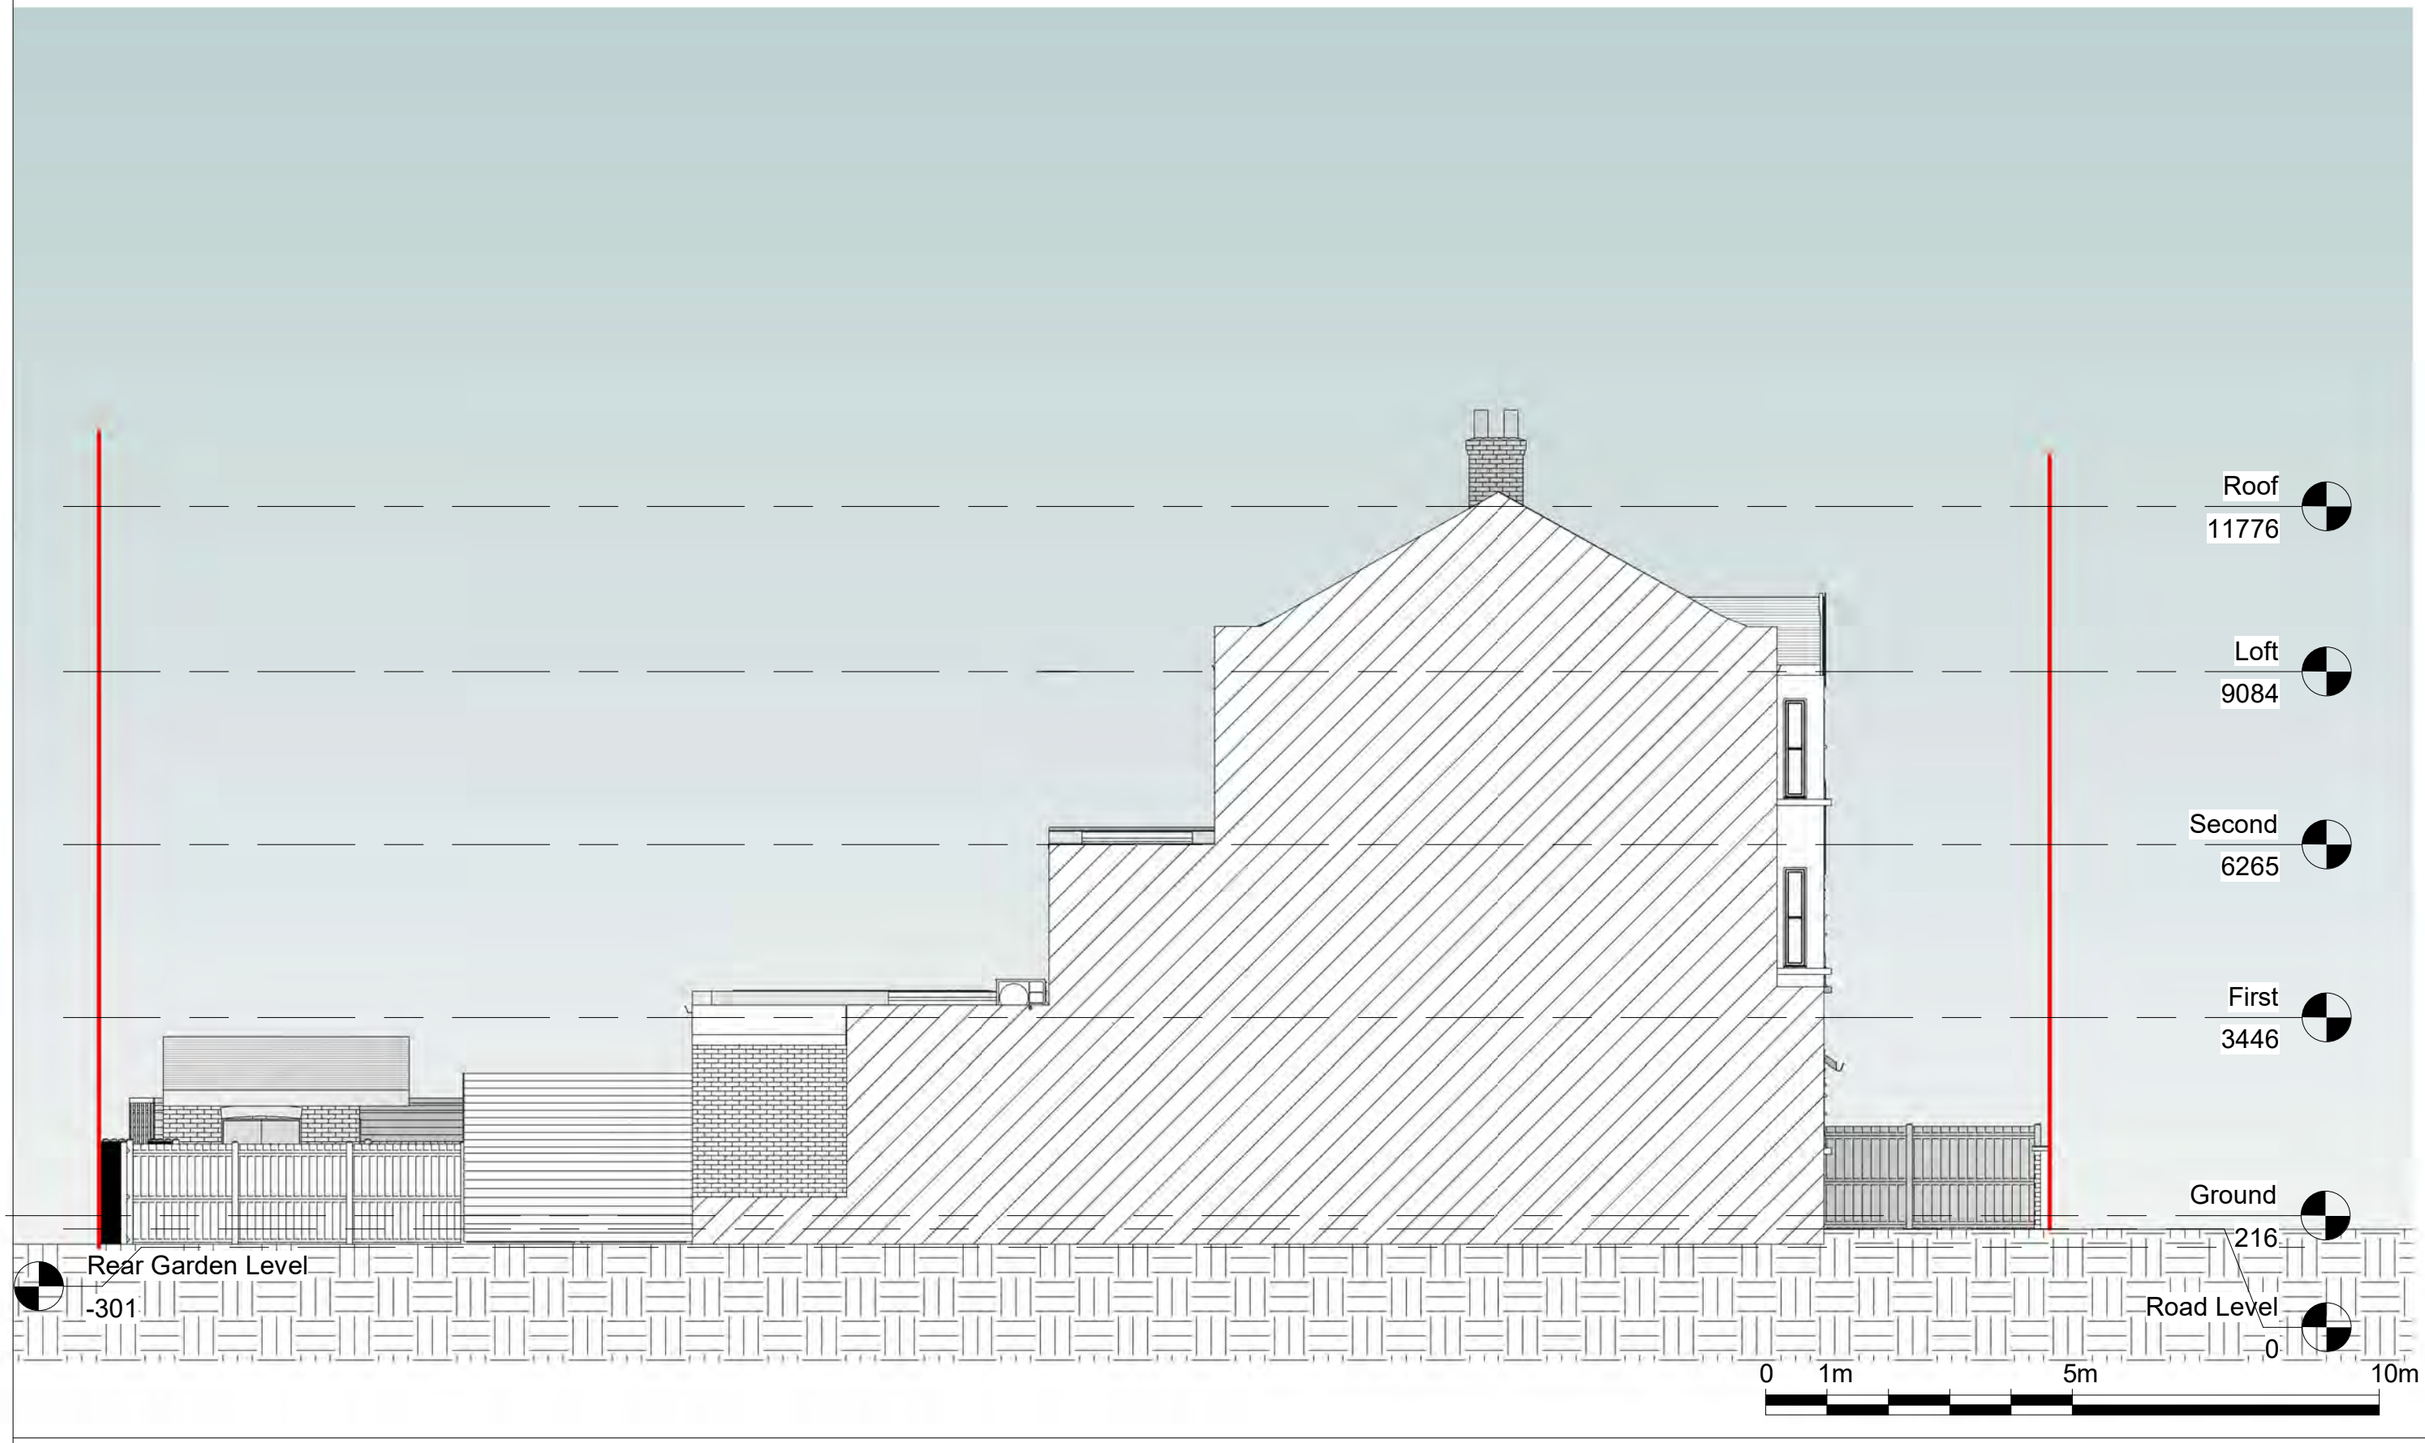

Notes.
Contractors must verify all dimensions at the site before comencing any work.
No constrcution work before Building Control approval and structural engineer confirmation.
Any discrepancies to be reported to Gridline.
All drawings are to be read in conjunction with all relevant drawings and specifications.

Project No.S

REV	DATE	DESCRIPTION	BY	CH
A	Aug 26			

PROJECT TITLE
25-29 Craven Park Road
London, N15 6AA

DRAWING TITLE
Existing - Side Elevation 1

DATE	Project No.	DRAWING No.	SCALE @ A3	Drawn by:
August 2026	10231	EX - E002	1:100	Aswathy

PLANNING SERVICES
Unit 9b,The High Cross Centre,
Fountayne Rd,
N154BE
TEL: 020 8802 3480
www.samplanning.co.uk

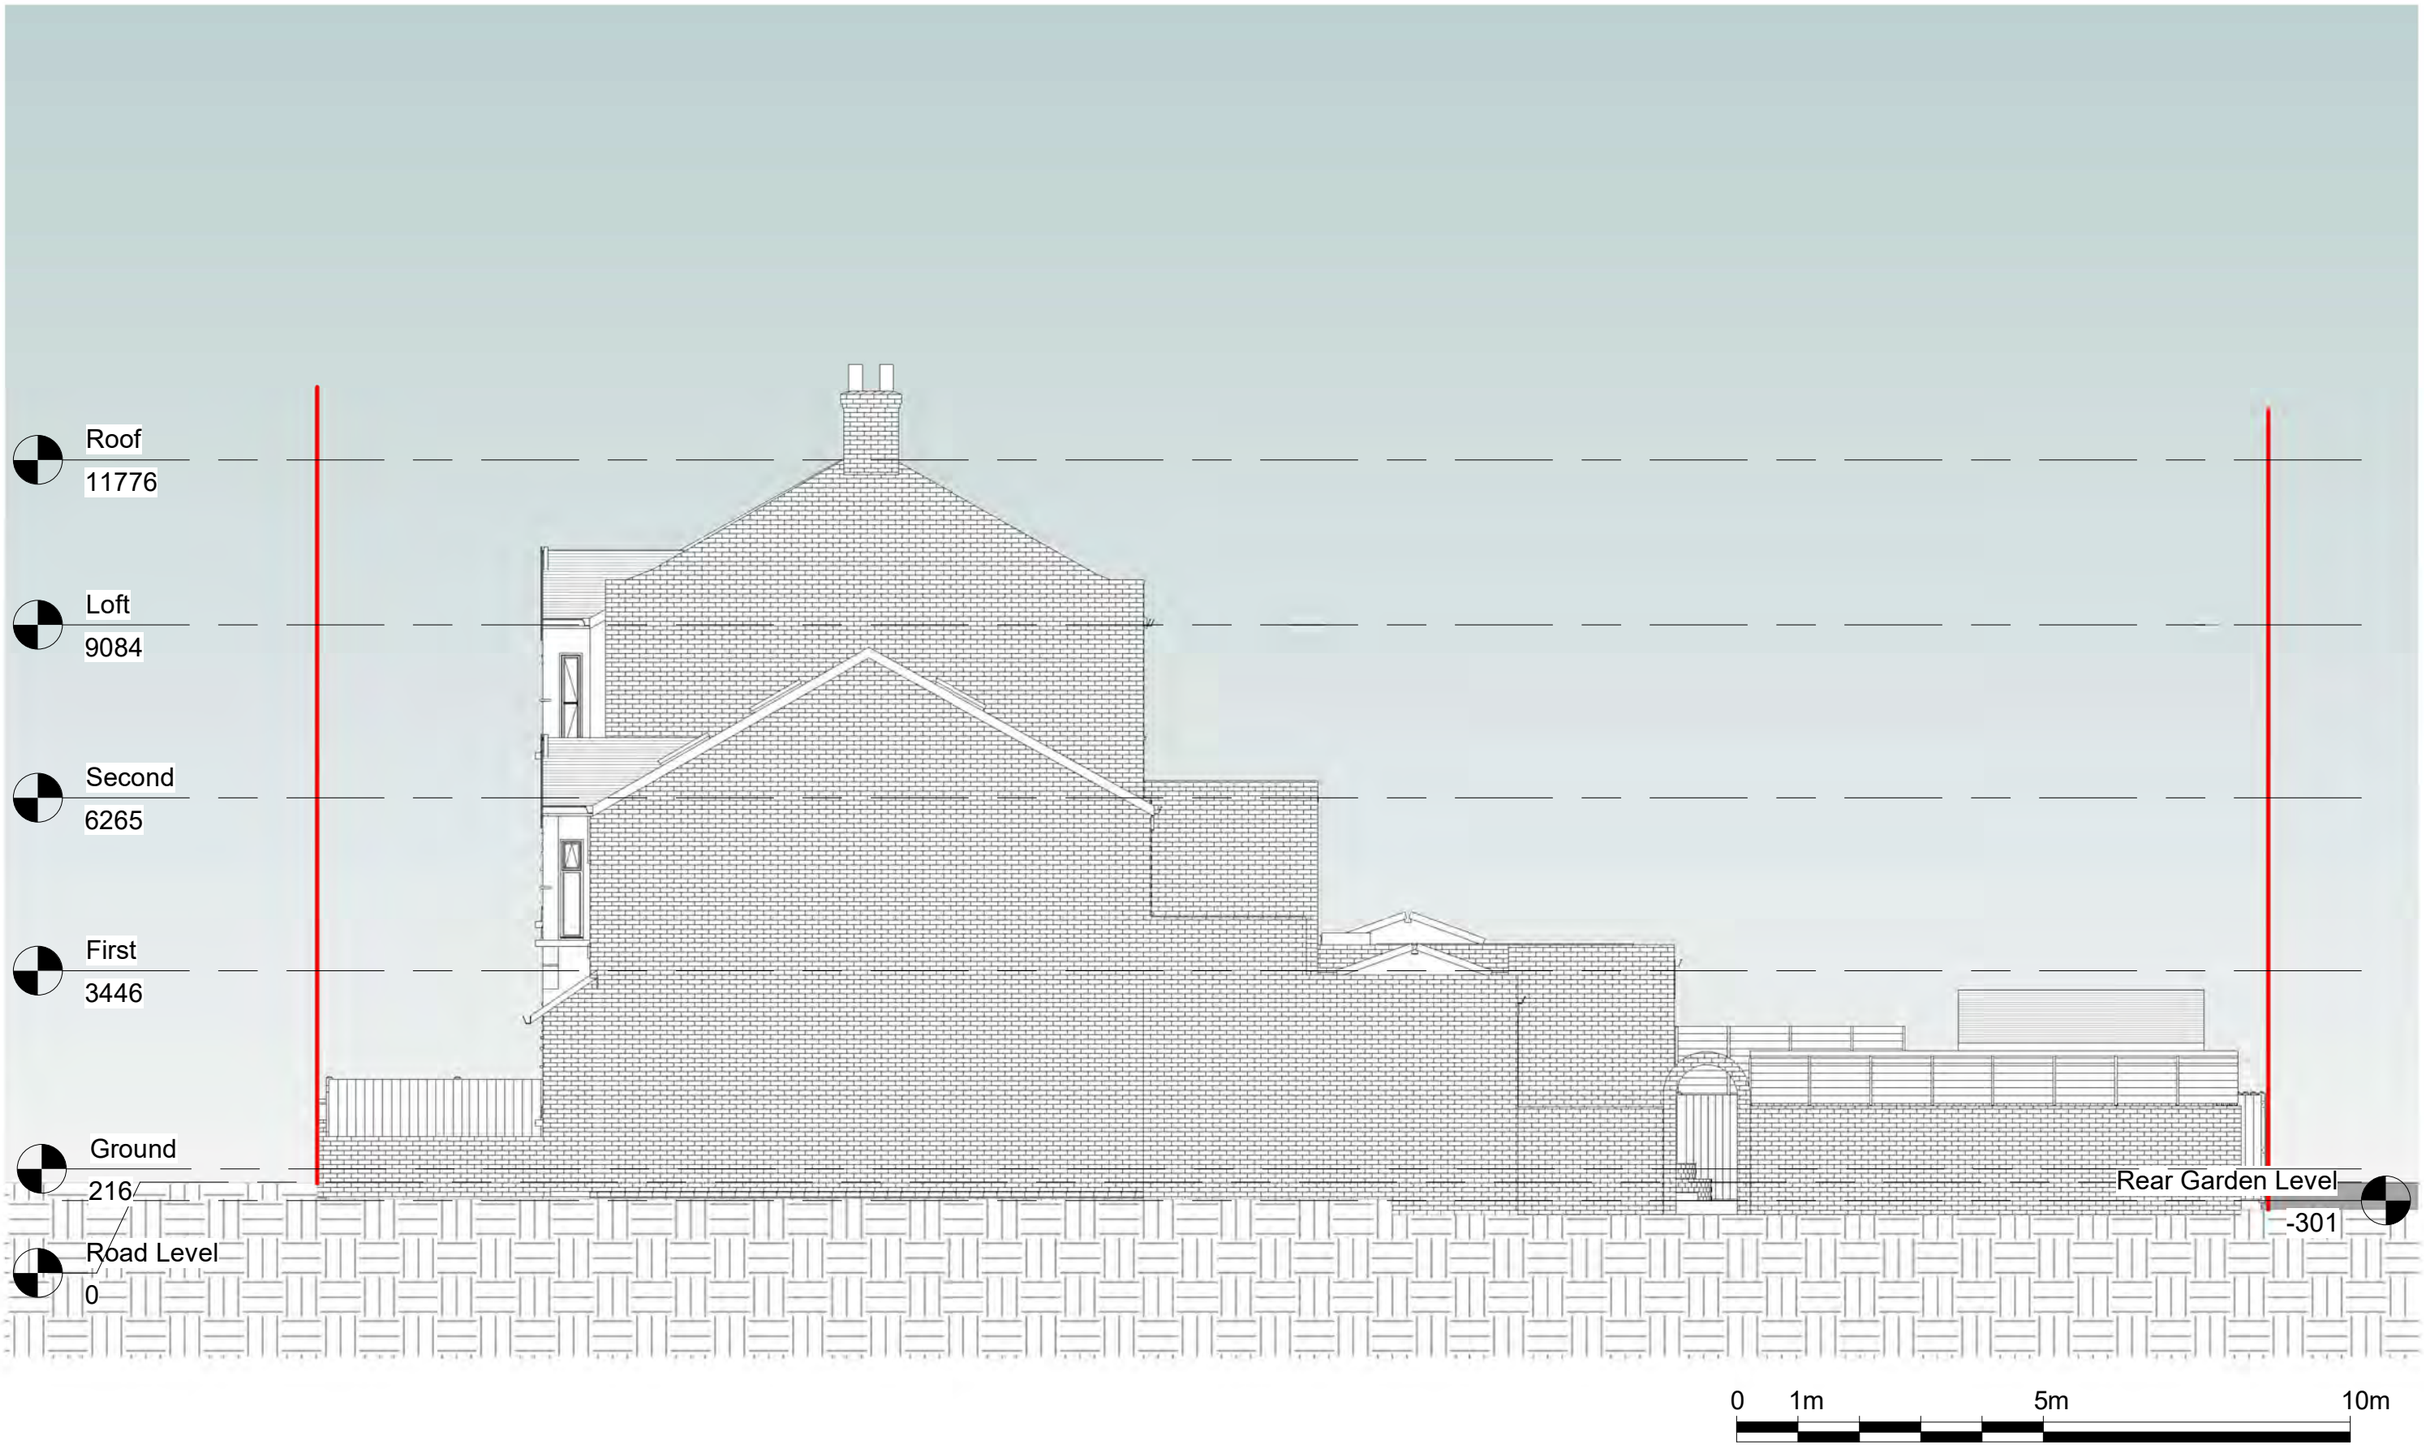

Notes.
Contractors must verify all dimensions at the site before comencing any work.
No constrcution work before Building Control approval and structural engineer confirmation.
Any discrepancies to be reported to Gridline.
All drawings are to be read in conjunction with all relevant drawings and specifications.

Project No.S

REV	DATE	DESCRIPTION	BY	CH
A	Aug 26			

PROJECT TITLE
25-29 Craven Park Road
London, N15 6AA

DRAWING TITLE
Existing - Side Elevation 2

DATE	Project No.	DRAWING No.	SCALE @ A3	Drawn by:
August 2026	10231	EX - E003	1:100	Aswathy

PLANNING SERVICES
Unit 9b,The High Cross Centre,
Fountayne Rd,
N154BE
TEL: 020 8802 3480
www.samplanning.co.uk

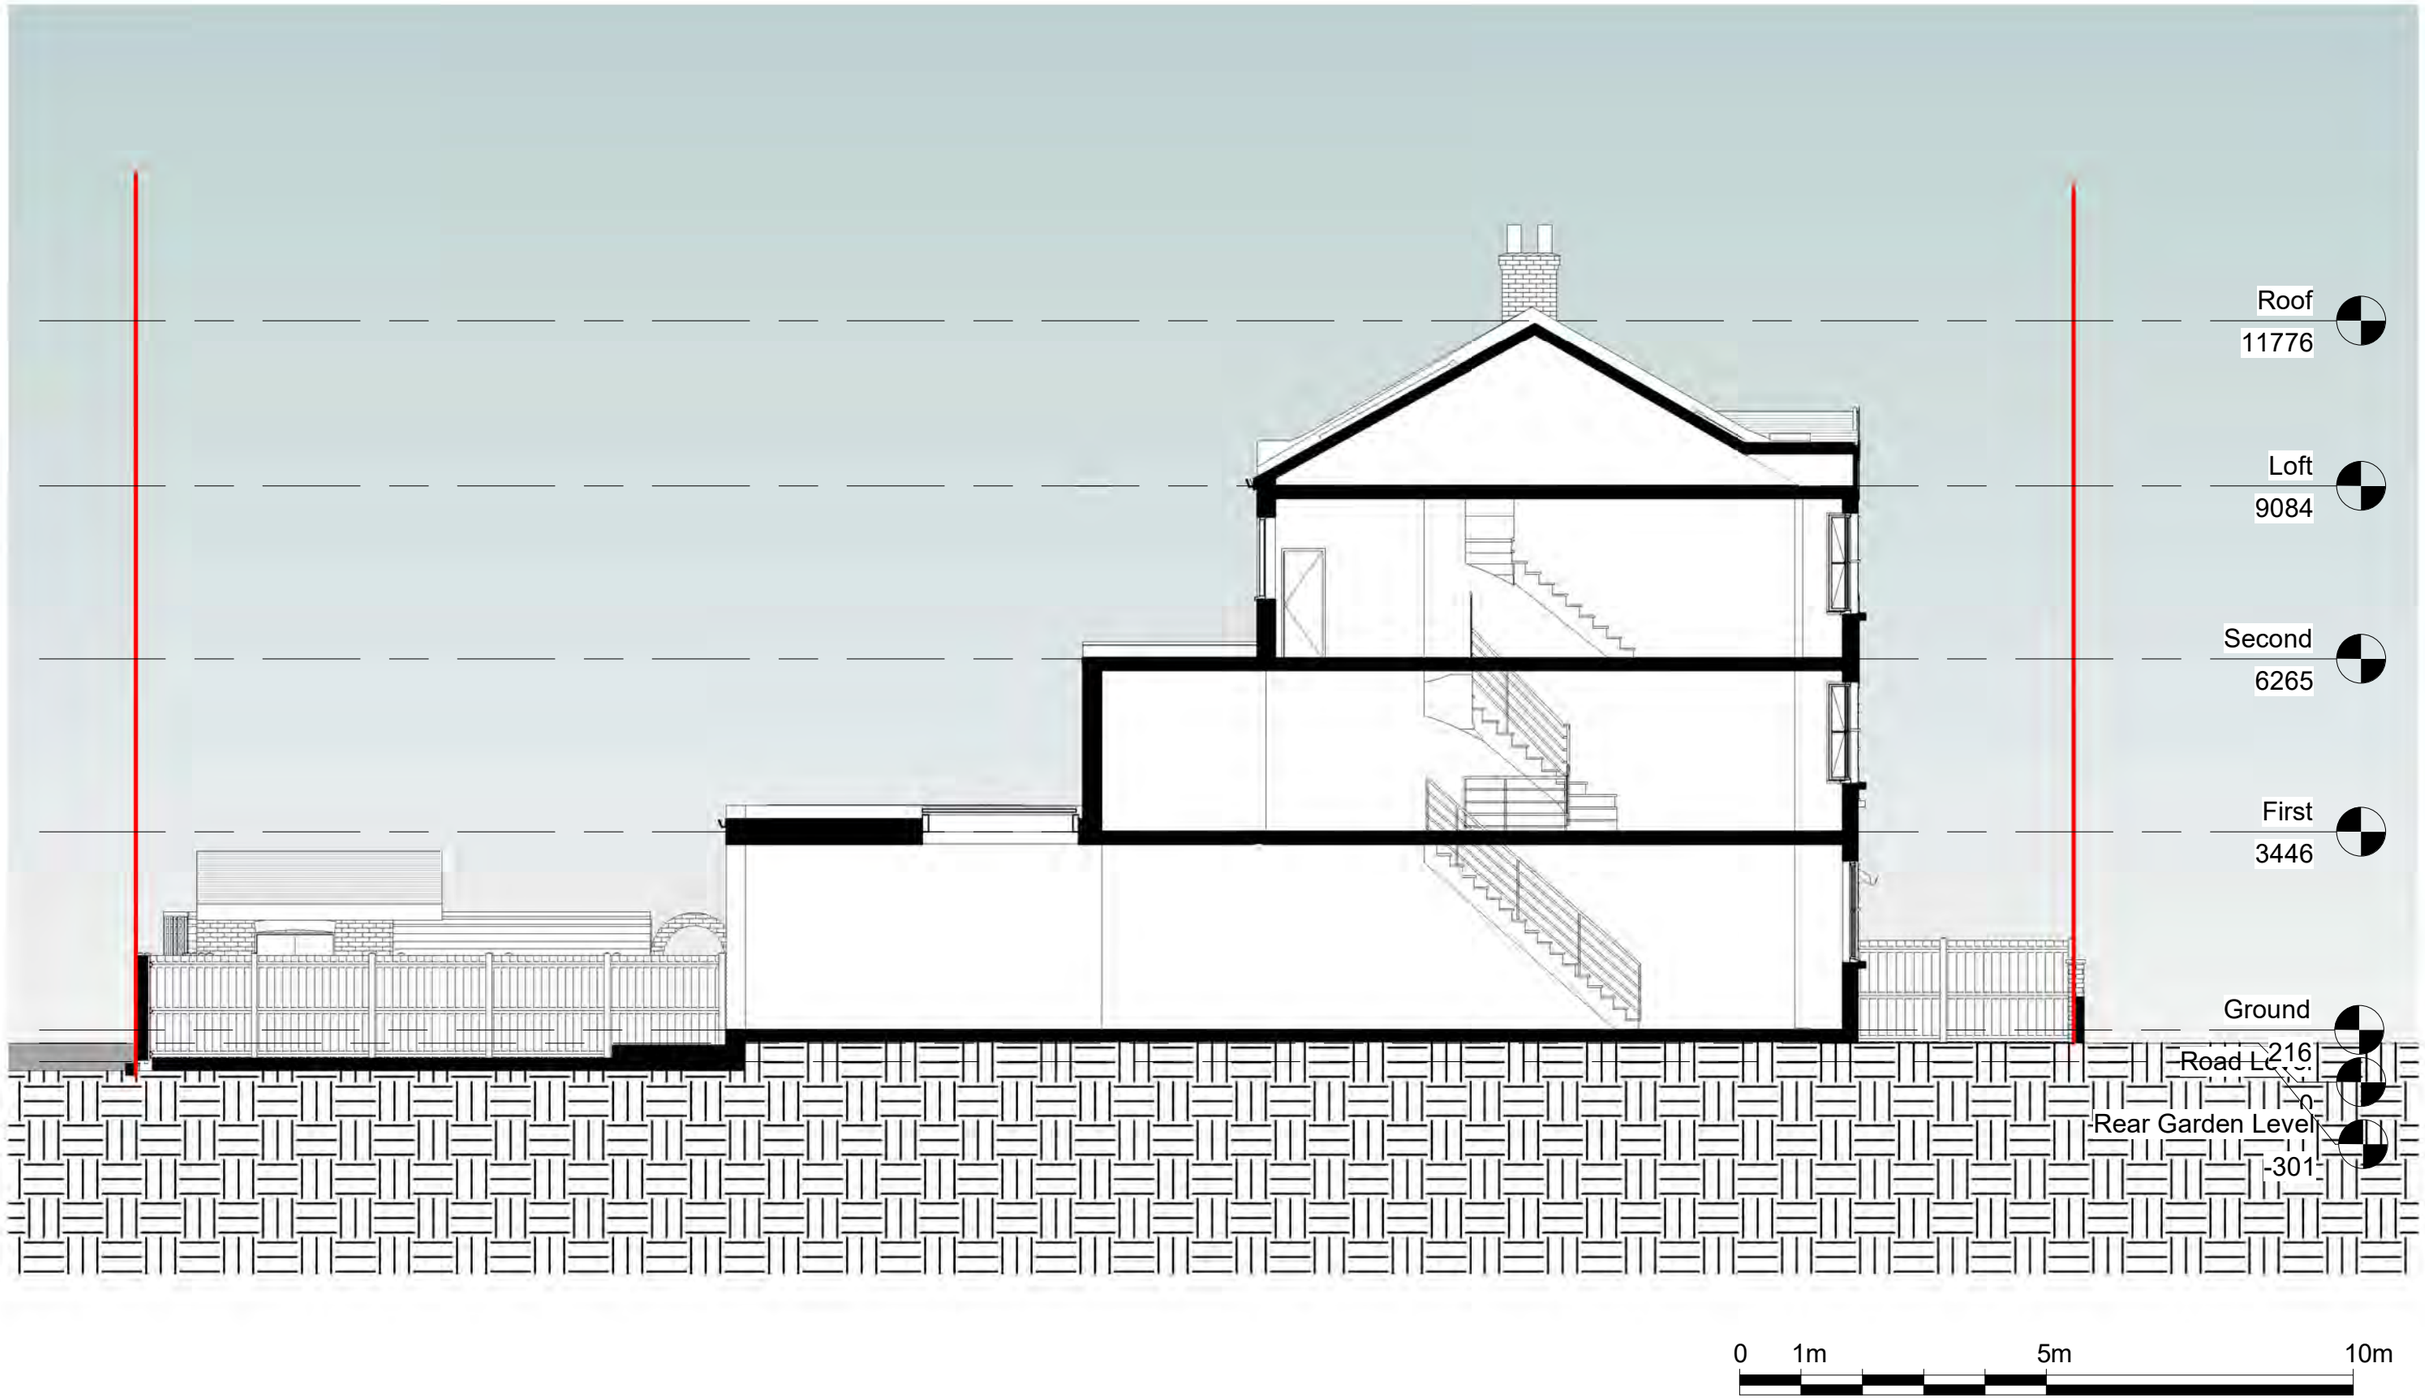

Notes.
Contractors must verify all dimensions at the site before comencing any work.
No constrcution work before Building Control approval and structural engineer confirmation.
Any discrepancies to be reported to Gridline.
All drawings are to be read in conjunction with all relevant drawings and specifications.

Project No.S

REV	DATE	DESCRIPTION	BY	CH
A	Aug 26			

PROJECT TITLE
25-29 Craven Park Road
London, N15 6AA

DRAWING TITLE
Existing - Section AA

DATE	Project No.	DRAWING No.	SCALE @ A3	Drawn by:
August 2026	10231	EX - S001	1:100	Aswathy

PLANNING SERVICES
Unit 9b,The High Cross Centre,
Fountayne Rd,
N154BE
TEL: 020 8802 3480
www.samplanning.co.uk

0 1m 5m 10m

Notes.
Contractors must verify all dimensions at the site before comencing any work.
No constrcution work before Building Control approval and structural engineer confirmation.
Any discrepancies to be reported to Gridline.
All drawings are to be read in conjunction with all relevant drawings and specifications.

Project No.S

REV	DATE	DESCRIPTION	BY	CH
A	Aug 26			

PROJECT TITLE
25-29 Craven Park Road
London, N15 6AA

DRAWING TITLE
Existing - Perspective view

DATE	Project No.	DRAWING No.	SCALE @ A3	Drawn by:
August 2026	10231	EX - PE001	1:100	Aswathy

PLANNING SERVICES
Unit 9b,The High Cross Centre,
Fountayne Rd,
N154BE
TEL: 020 8802 3480
www.samplanning.co.uk