


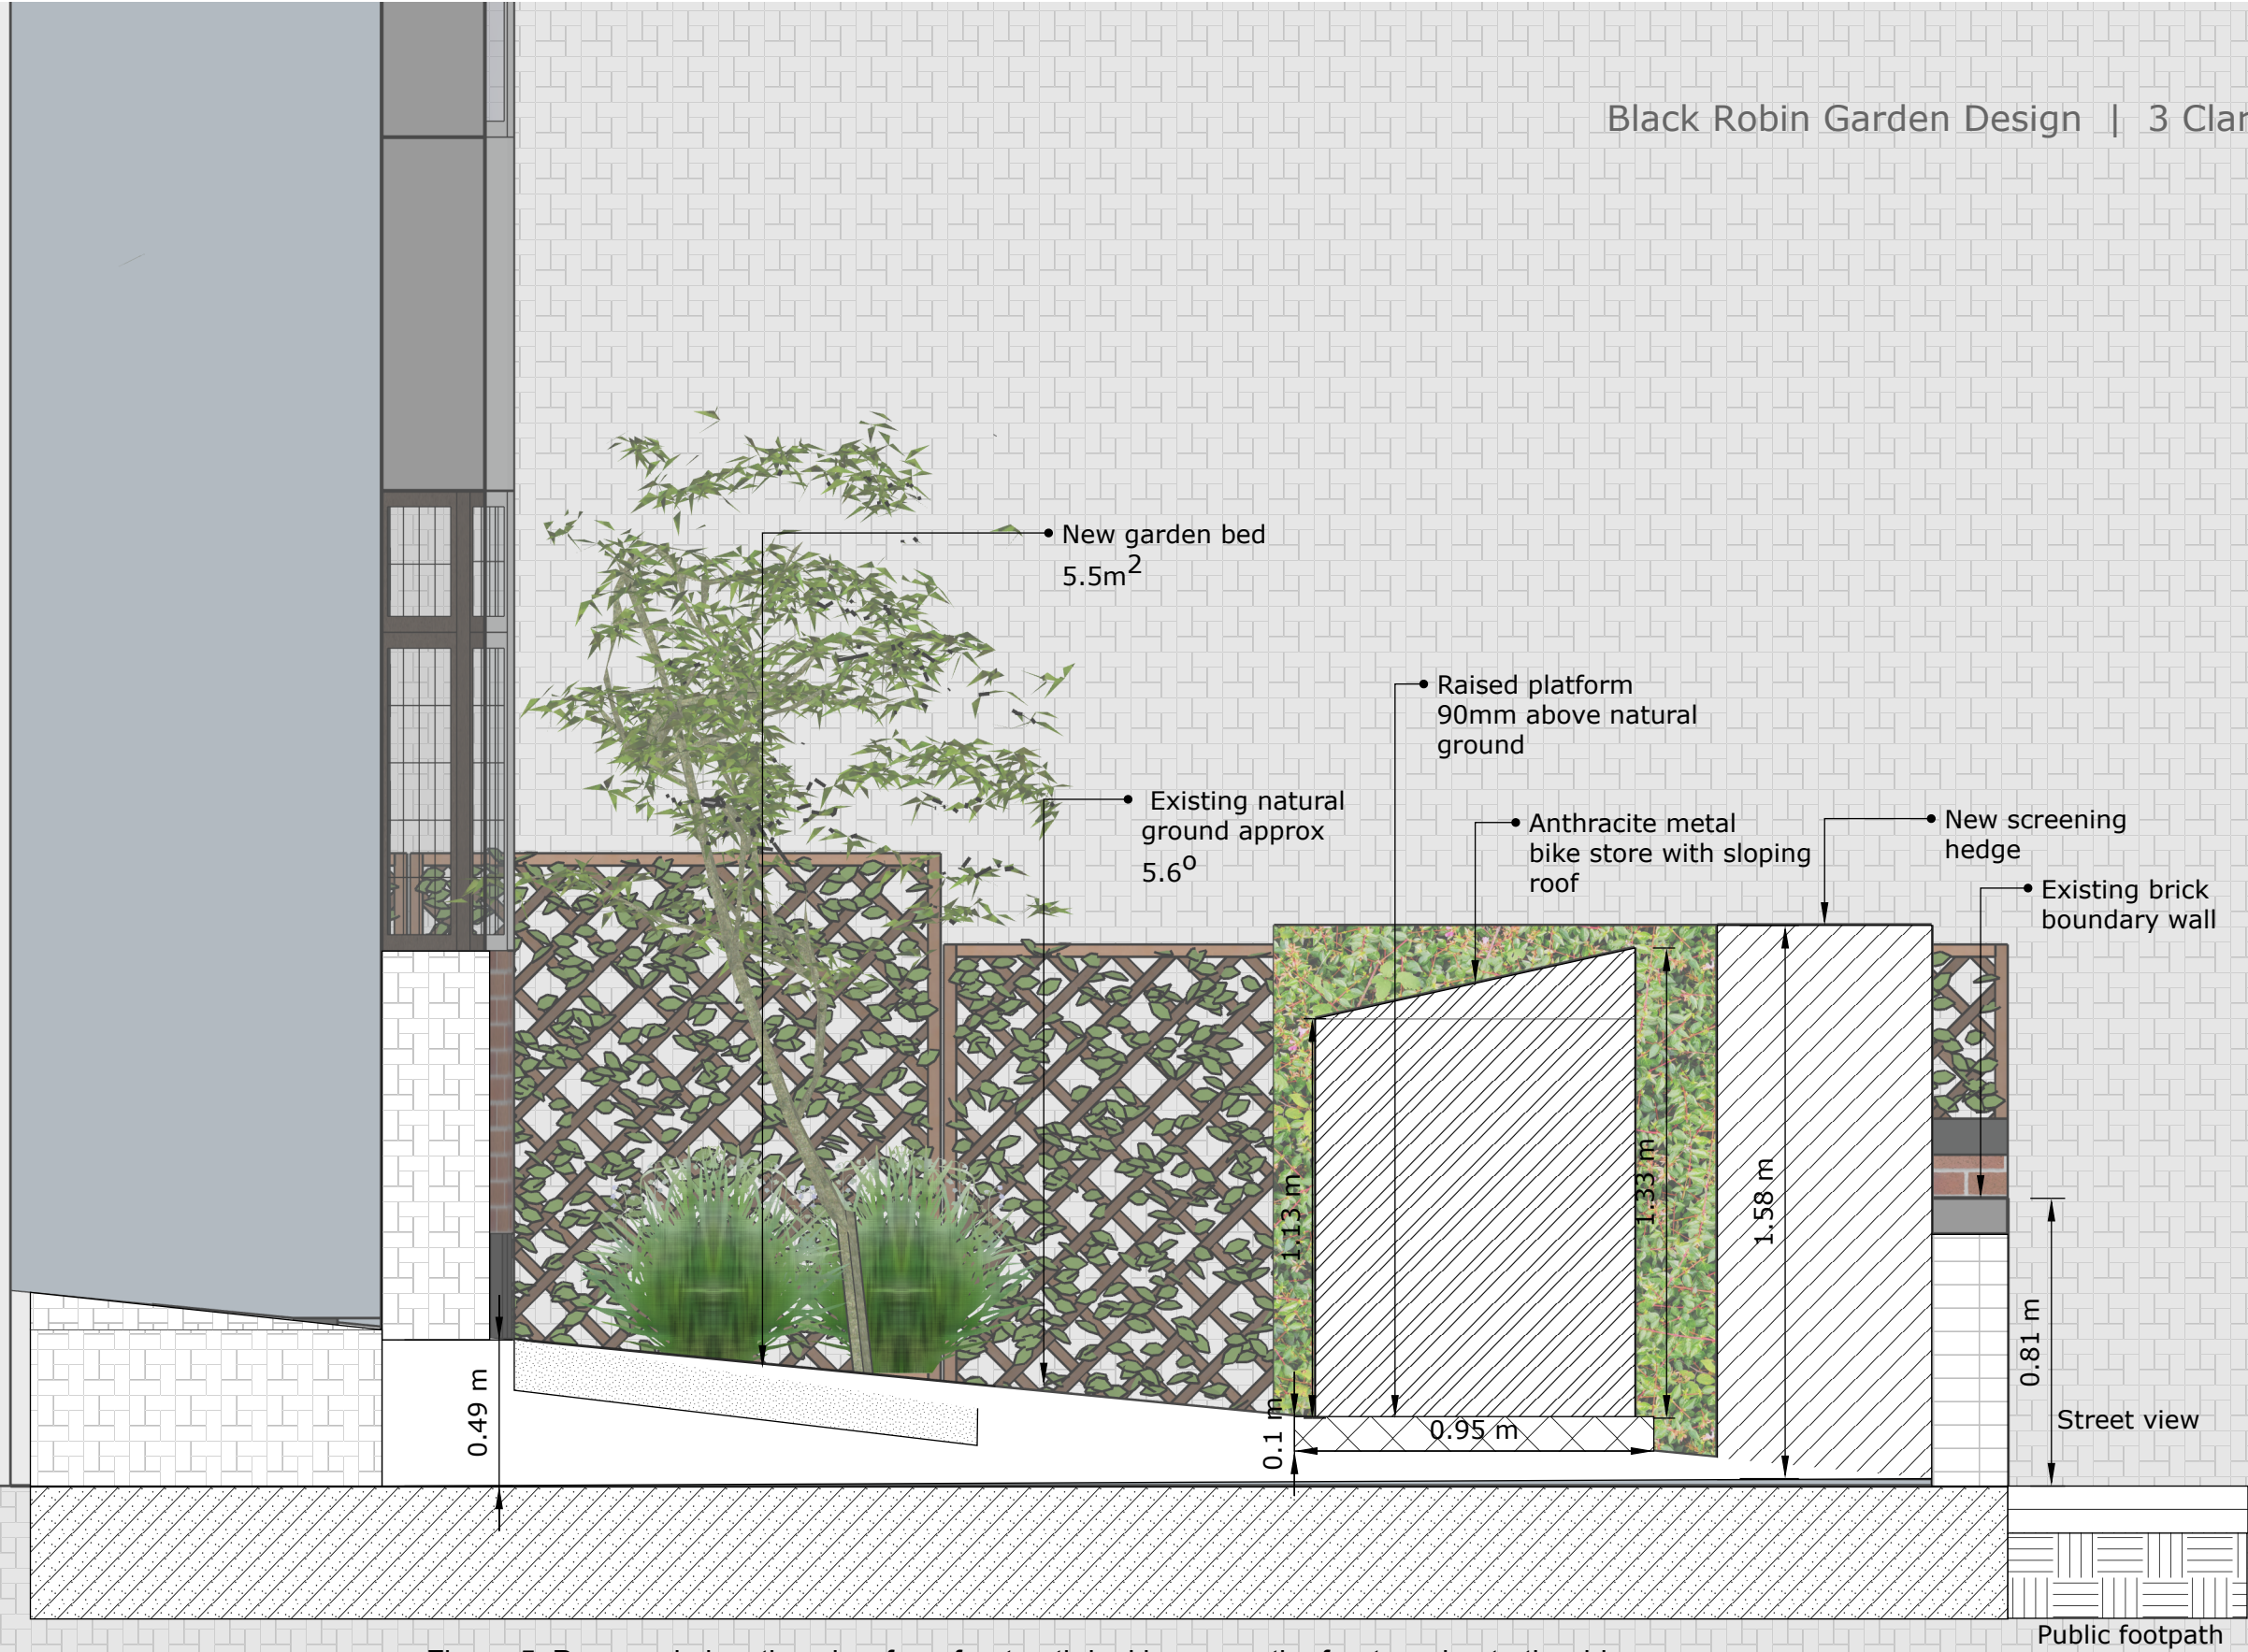


Figure 5 Proposed elevation view from front path looking cross the front garden to the driveway

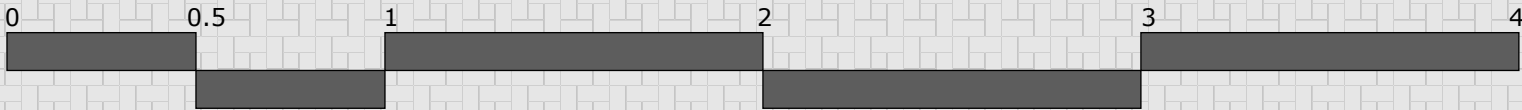

Scale: A3 @ 1:20m

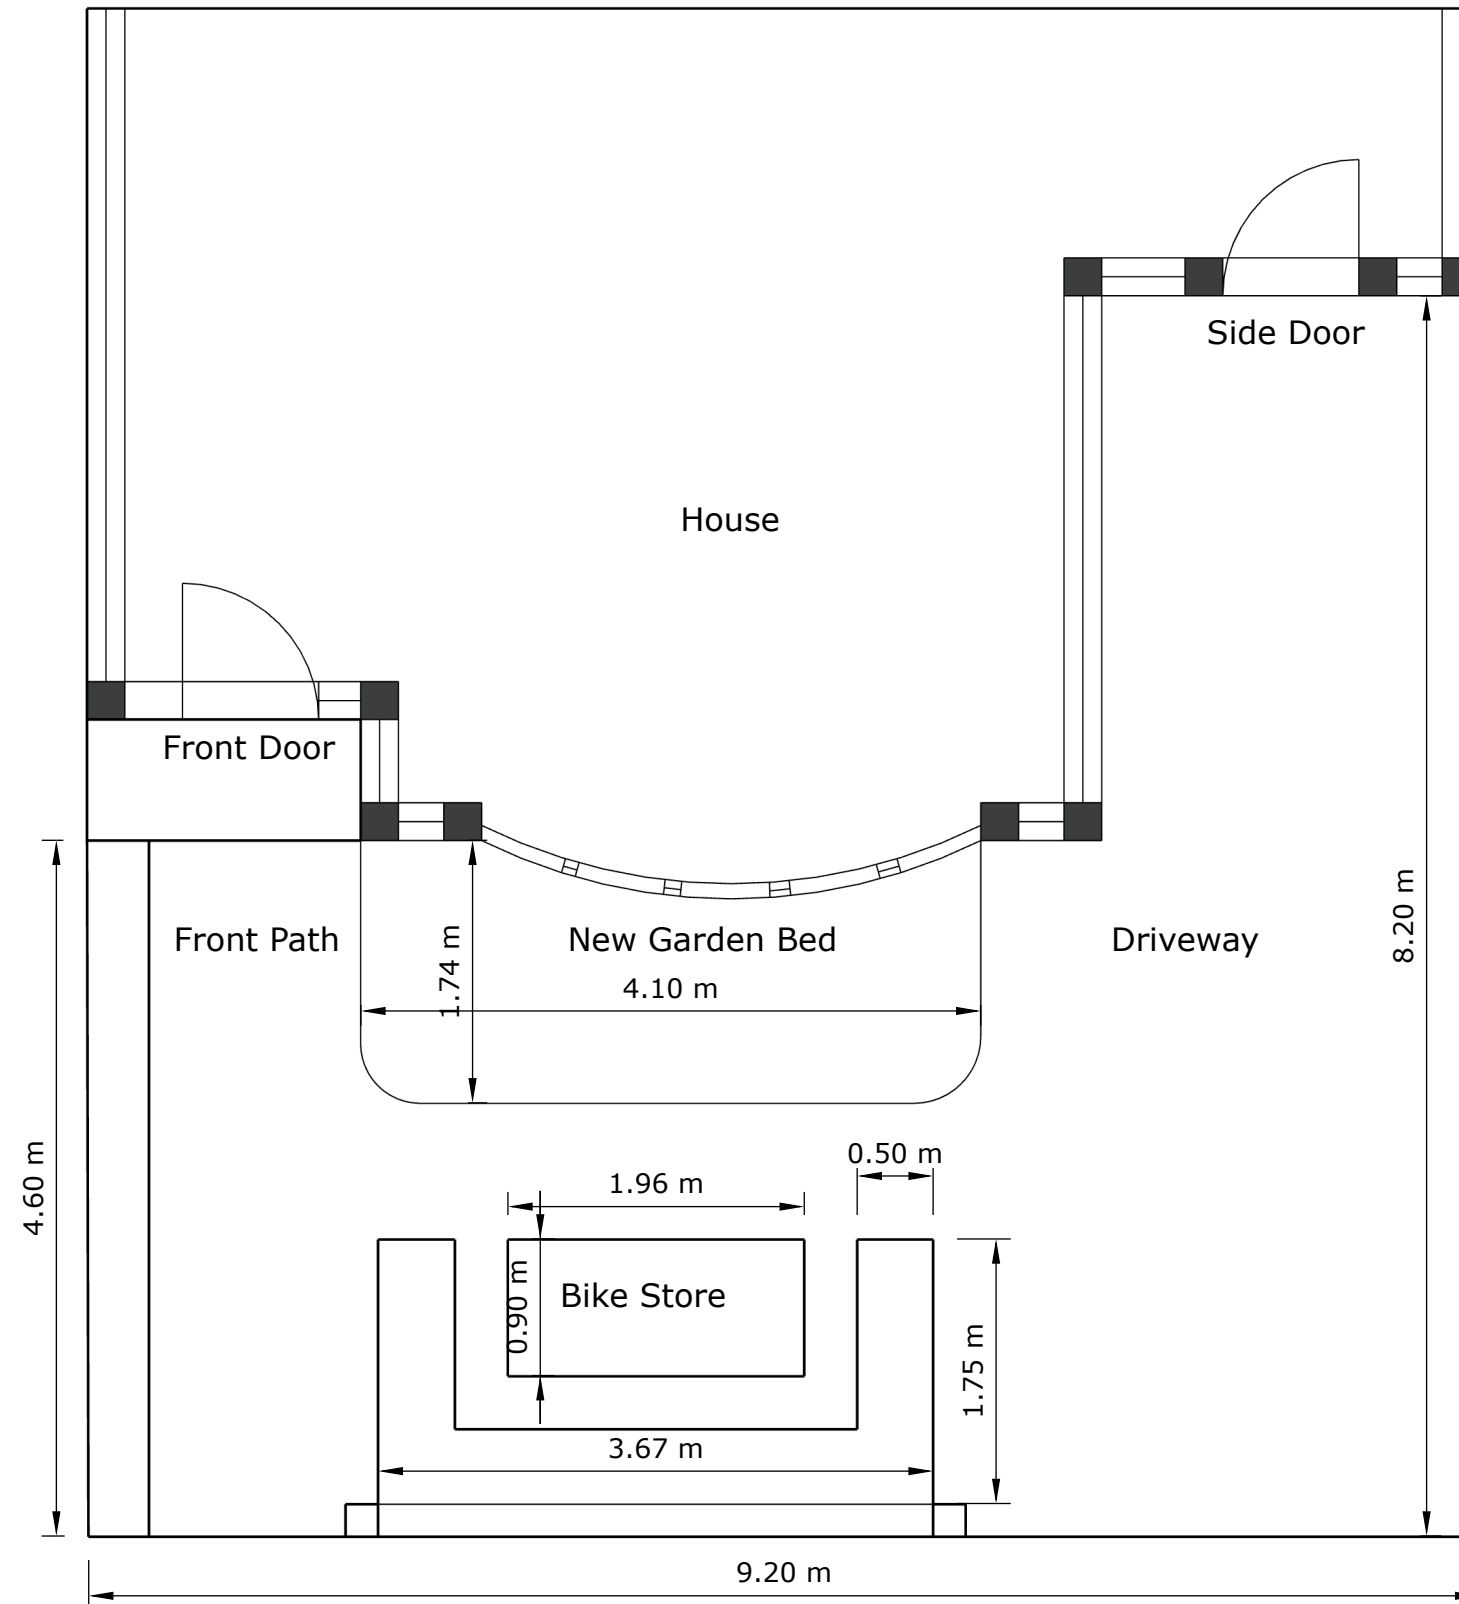


Figure 2 Proposed front garden layout and dimensions



Scale: A3 @ 1:50m