



GEORGIANS TENNIS CLUB, N8

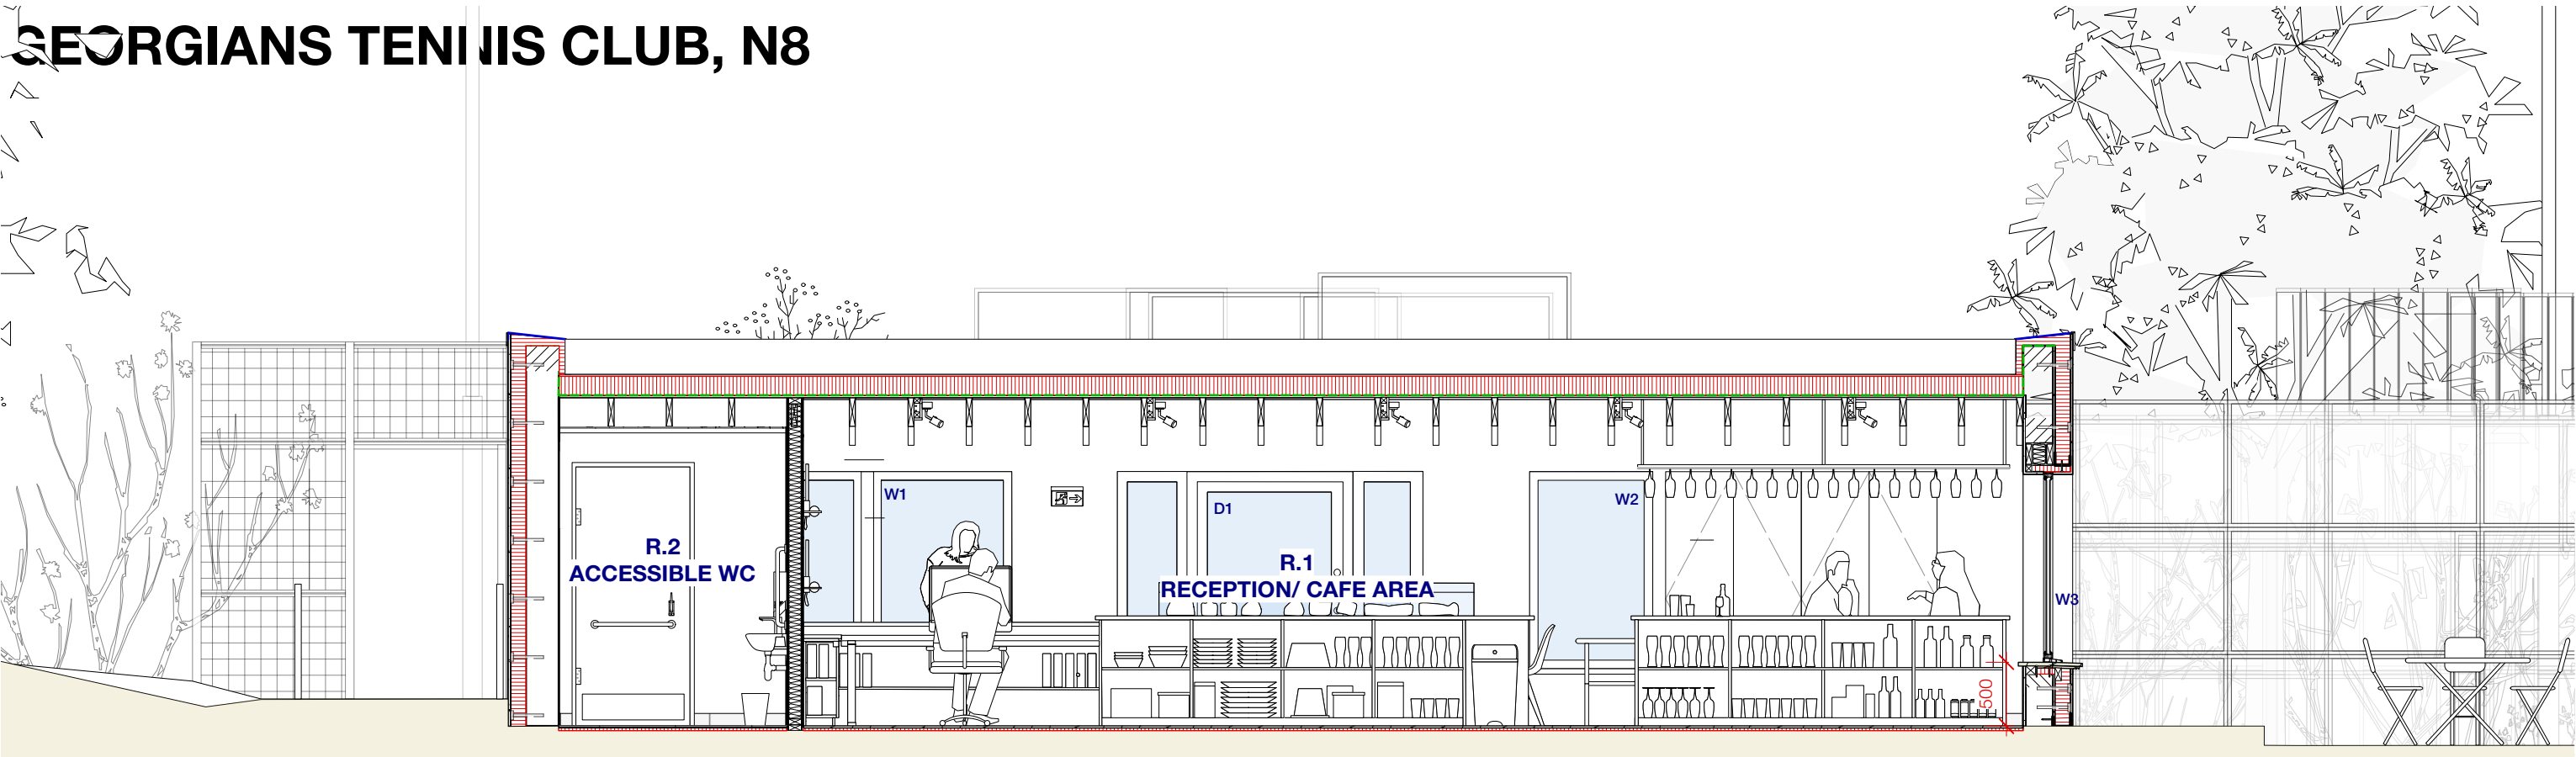

SECTION CC

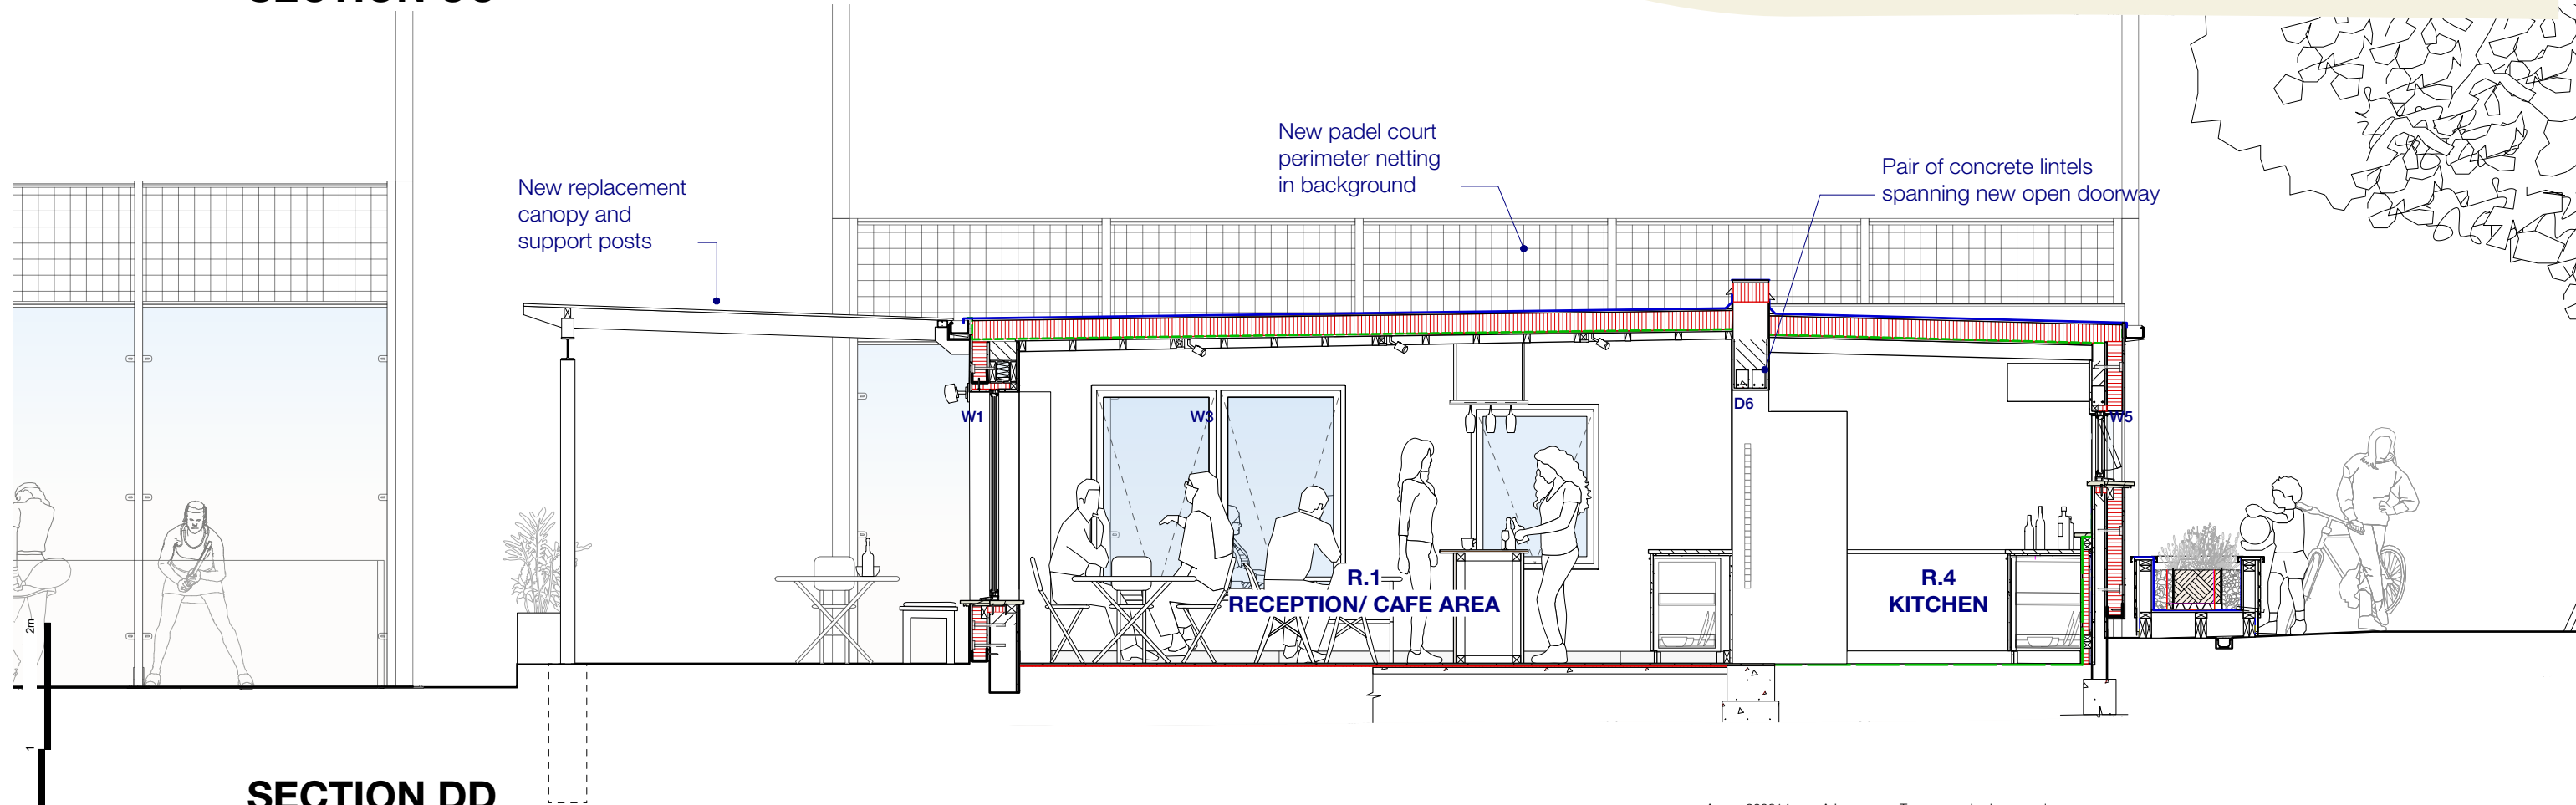

SECTION DD

UPDATED SECTIONS CC + DD (CAFE/RECEPTION)
1:50@A3

260814

AJ

Temporary shed removed

DRAWING STATUS: ISSUED FOR PLANNING APPLICATION

JEFF KAHANE + ASSOCIATES

A R C H I T E C T S

30 Murray Mews
London NW11 9RU
Telephone 020 7918 1000
VAT number 523 0595 65
Jeff Kahane MA (Cantab), Dip. Arch, RIBA

client

GEORGIANS TENNIS CLUB

job

GEORGIANS TENNIS CLUB, N8

drawing

UPDATED SECTIONS CC + DD (CAFE/RECEPTION)

date

JULY 2026

drawn

AJ

scale

1:50@A3

drawing no.

844_WD_504

rev.

A