

This drawing and designs within are the intellectual property of Arthur J Ferryman & Associates Ltd who own the copyright on all original works shown. This drawing may not be copied, in part or whole, issued or distributed without written consent of Arthur J Ferryman & Associates Ltd.

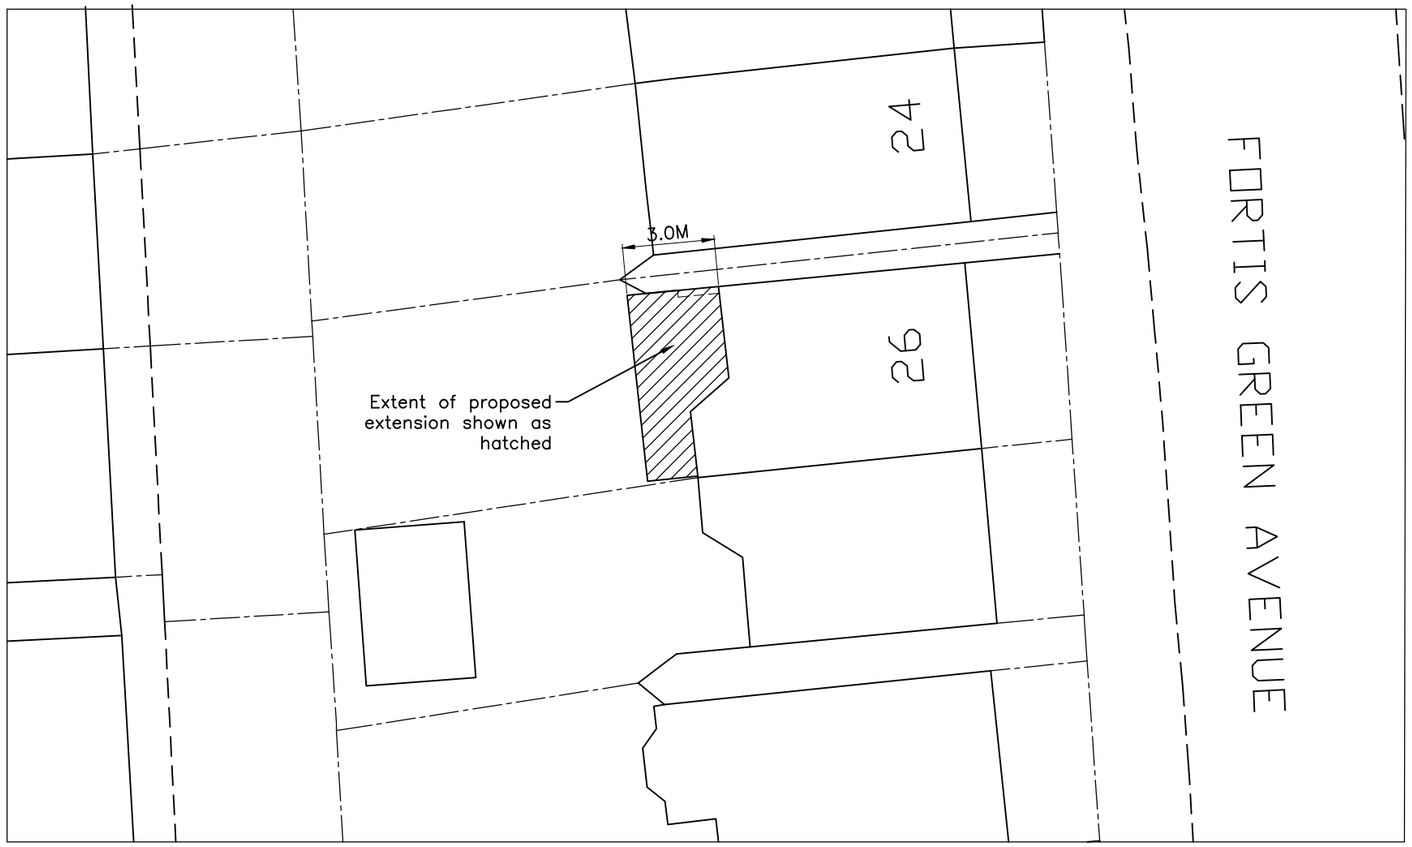

BLOCK PLAN
(1:200)

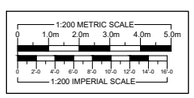

REVISIONS	DATE

ARTHUR J. FERRYMAN & ASSOCIATES
ARCHITECTURAL CONSULTANTS ◆ SURVEYORS
128 HIGH STREET ◆ BUSHEY ◆ HERTS ◆ WD23 3DE
Tel: 020 8950 0508 Email: office@ajferryman.co.uk

TITLE
BLOCK PLAN

ADDRESS
26 Fortis Green Avenue
London
N2 9NA

CLIENT Mr S Assaraf

SCALE	DRAWN	DATE
AS SHOWN@A3	BMc	10/26

DRAWING **226115/03** REV.