
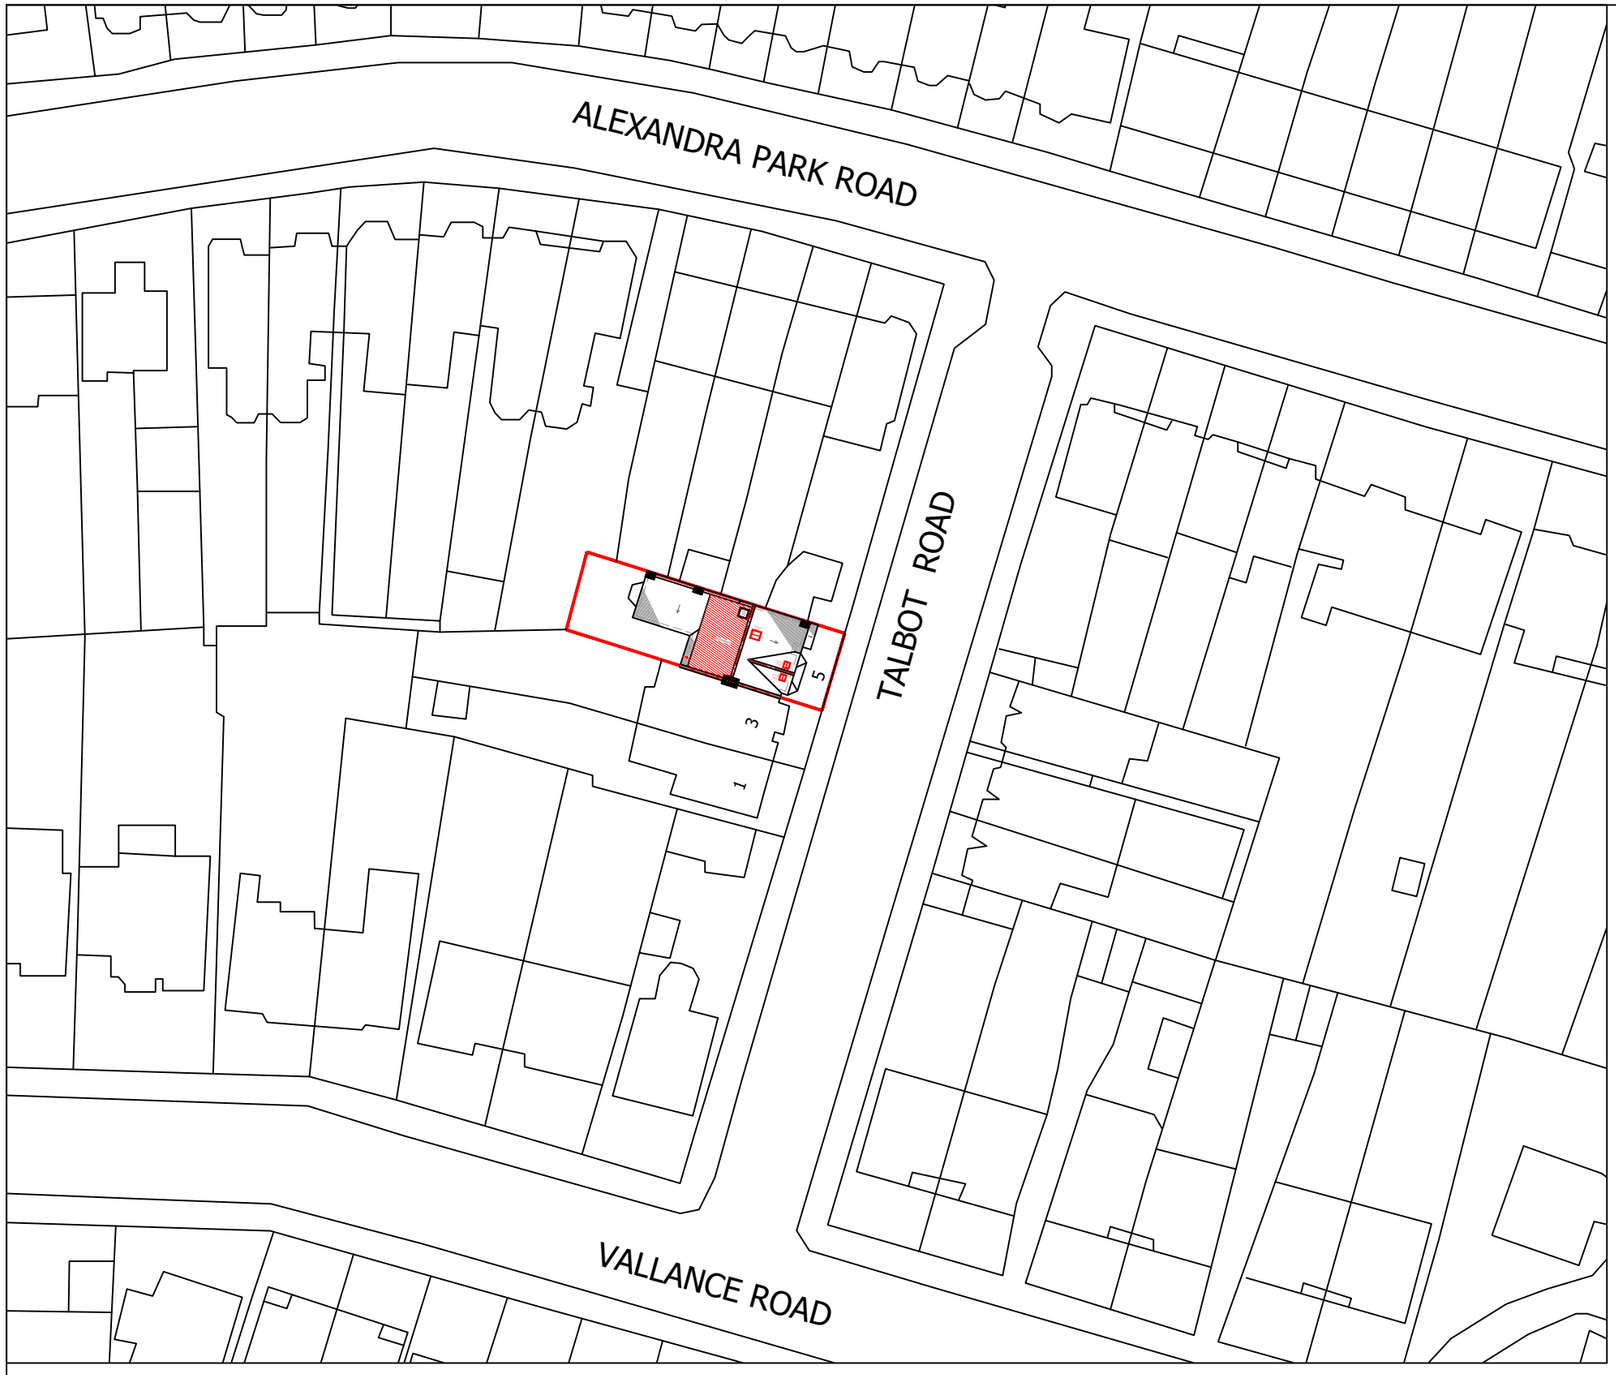


BLOCK PLAN
SCALE 1:500

0 10 20 30 40 50m 1:500

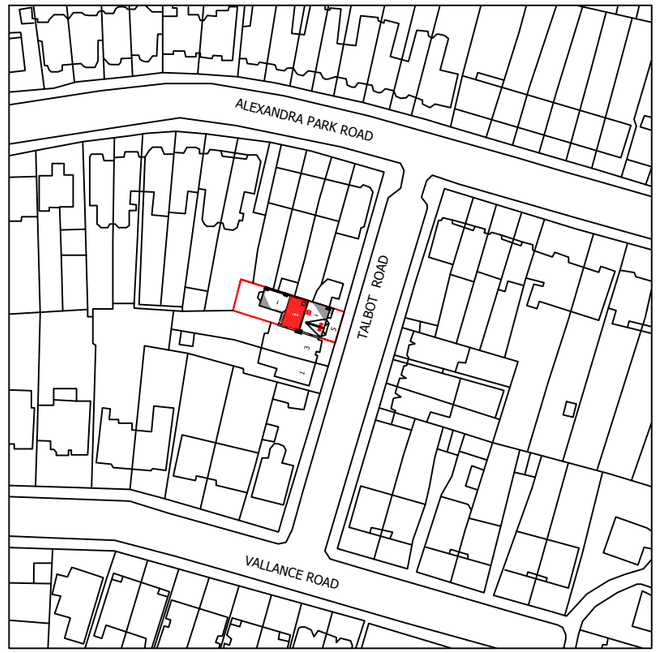

LOCATION PLAN
SCALE 1:1250

0 10 20 50 100m 1:1250

N

fastPlans

www.FastPlansUK.co.uk

Project:
Loft Conversion with
Dormer to Rear.

Address:
5 TALBOT ROAD N22 7UA

Scale:	Dwg. no:
1:500 @ A3	A12
Drawn by:	Date Drawn:
O.B.S	22-SEP-2026

For Drawings Tel: 0208 154 5569
E-mail: plans@FastPlansUK.co.uk