
Location Plan

Site Address: **519, Seven Sisters Road, Tottenham, London, N15 6EP**

PlanningPortal

Date Produced: **16-Oct-2026**

Scale: **1:2500 @A4**

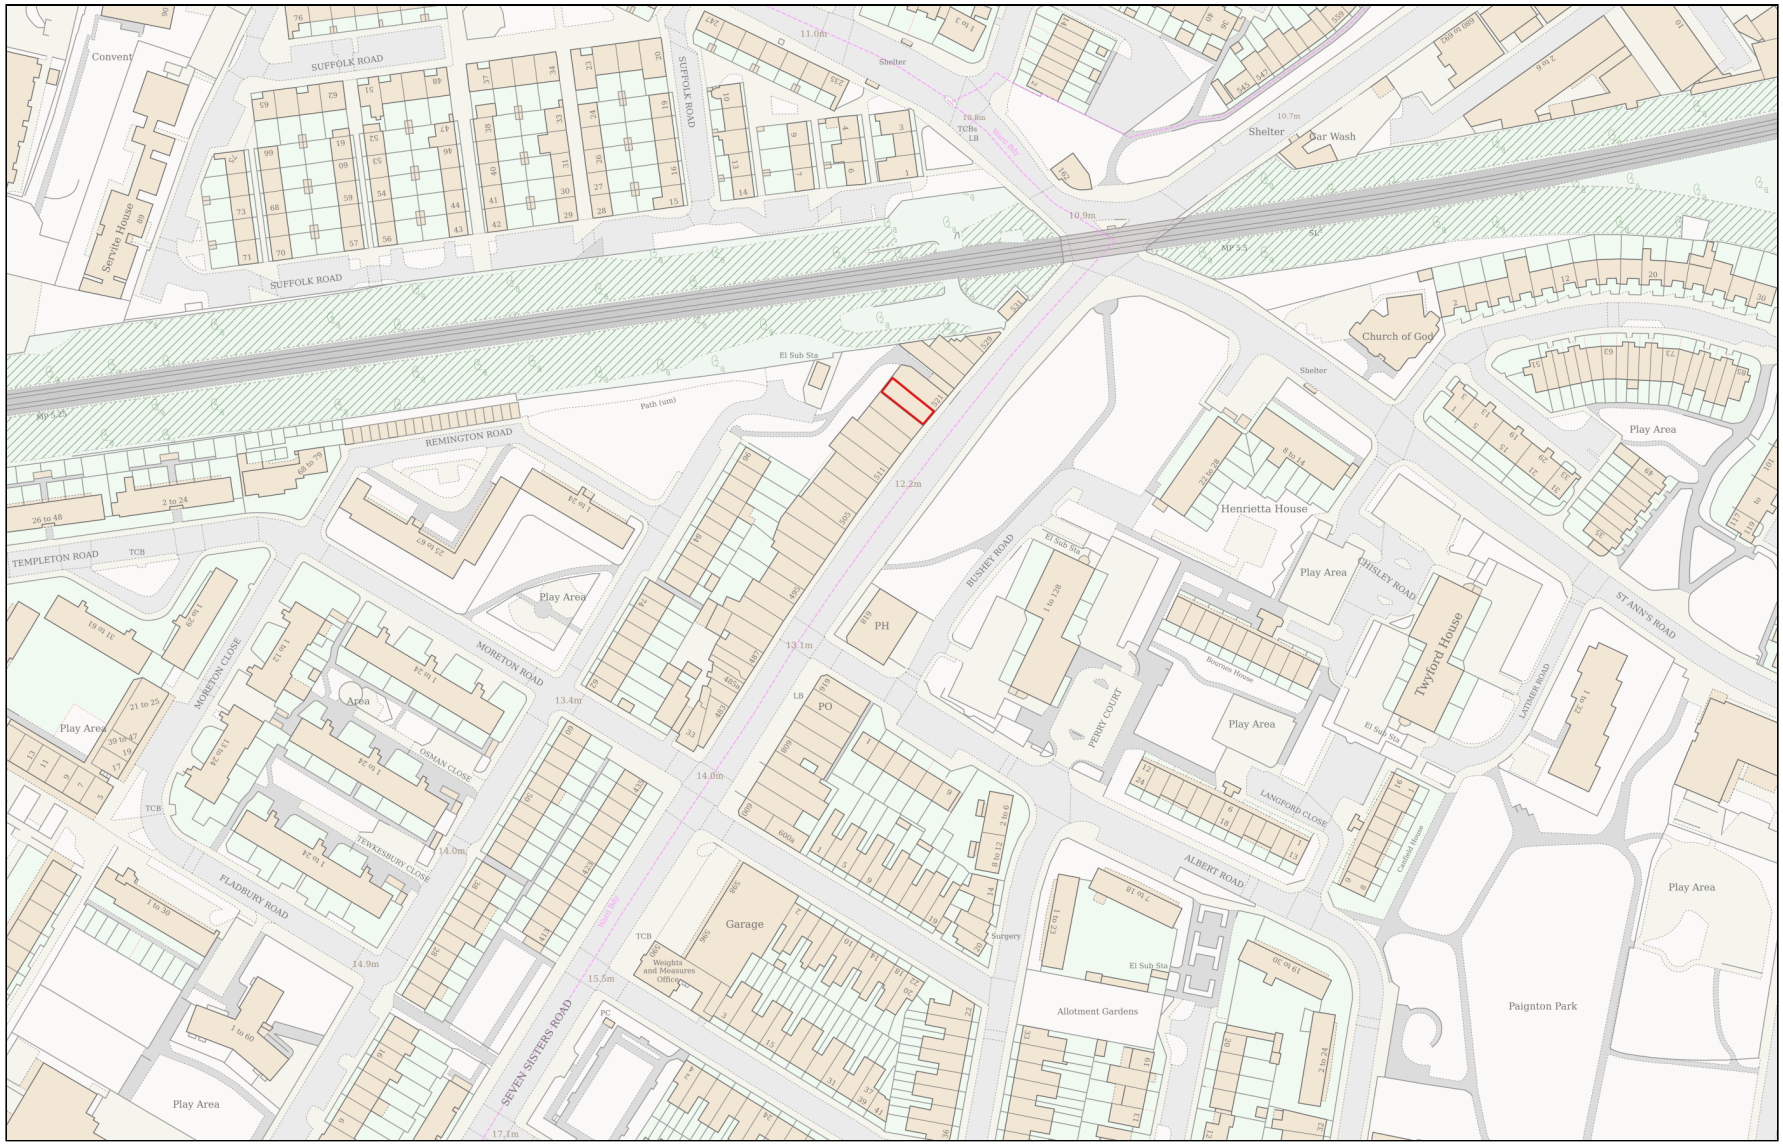

0 100

Metres

Planning Portal Reference: **PP-15299140v1**

Powered By TerraQuest

© Crown copyright and database rights 2026 OS 100042766