

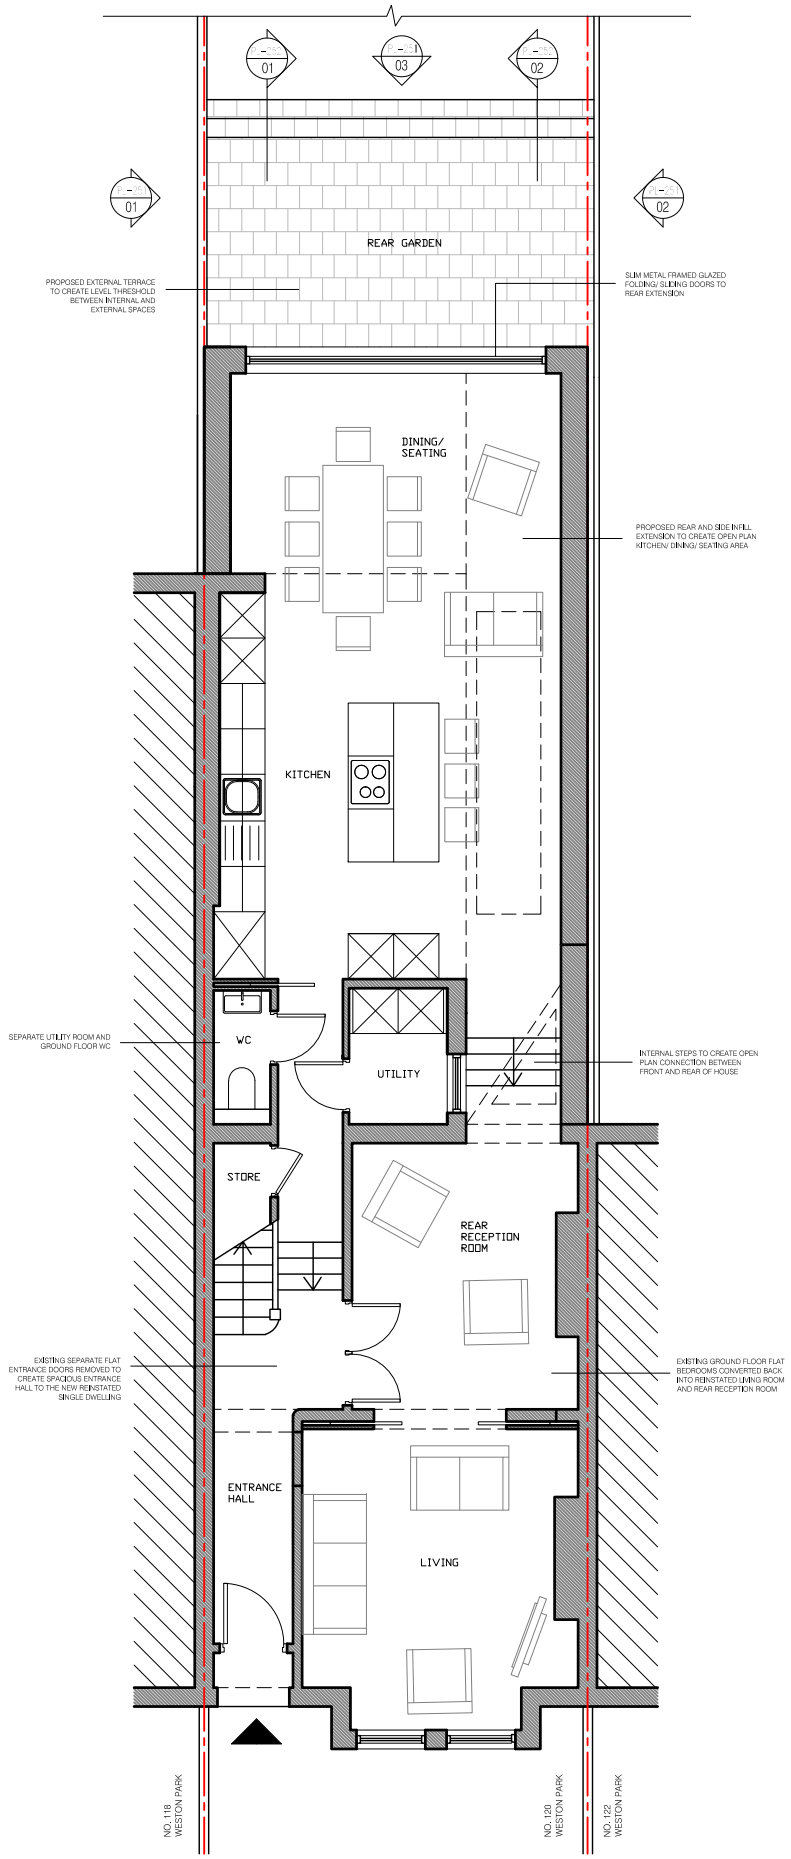


1 PL-201 PROPOSED GND FLOOR PLAN 1:100

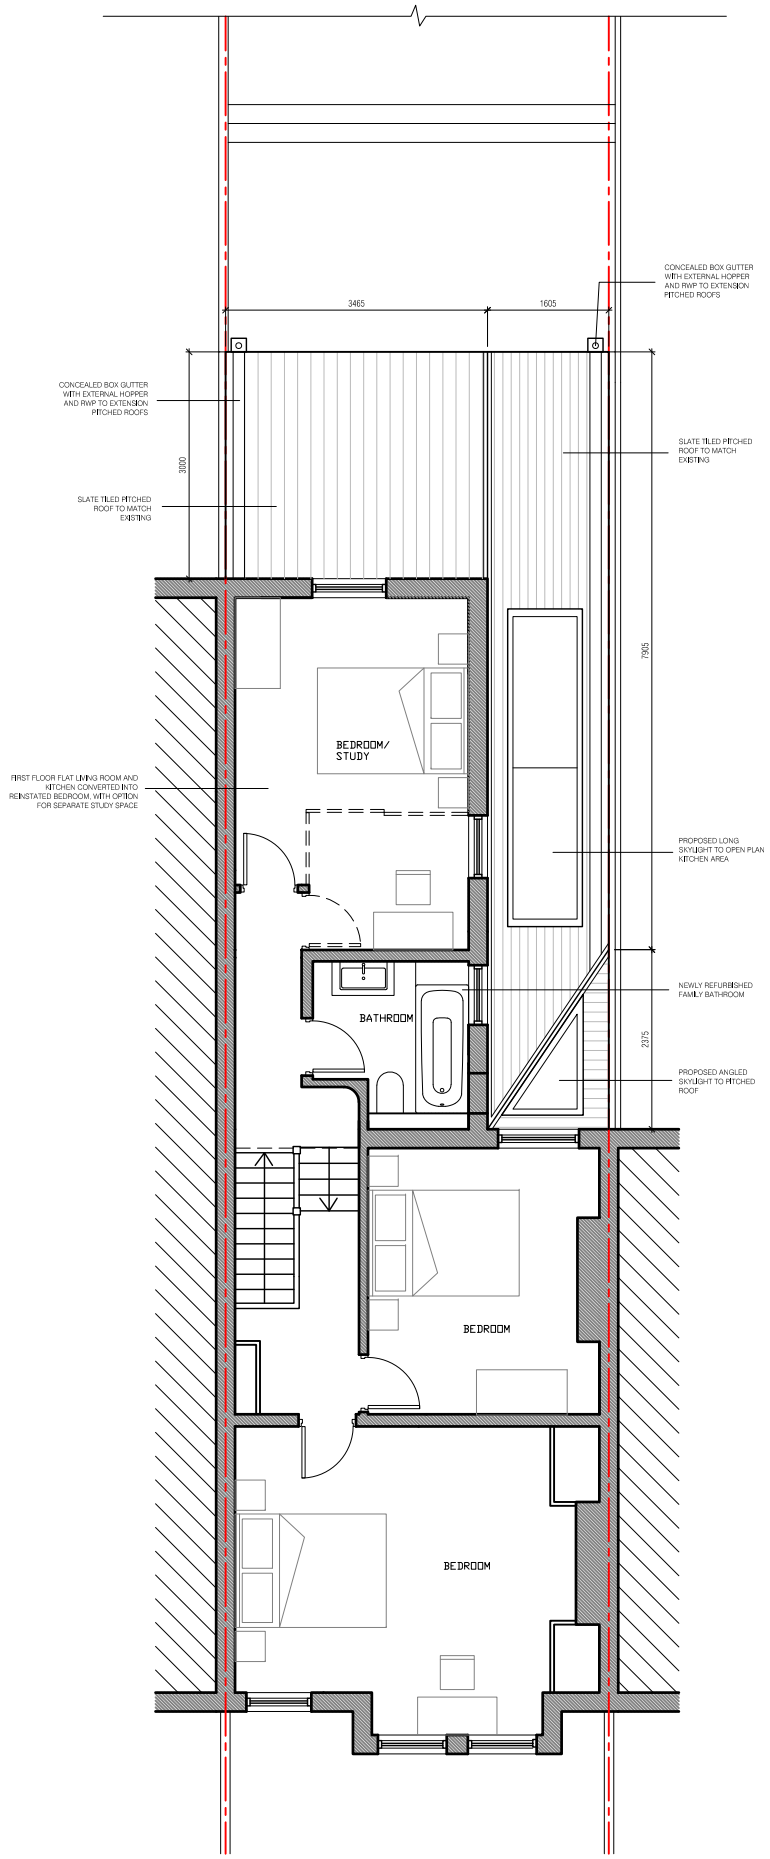

2 PL-201 PROPOSED 1ST FLOOR PLAN 1:100

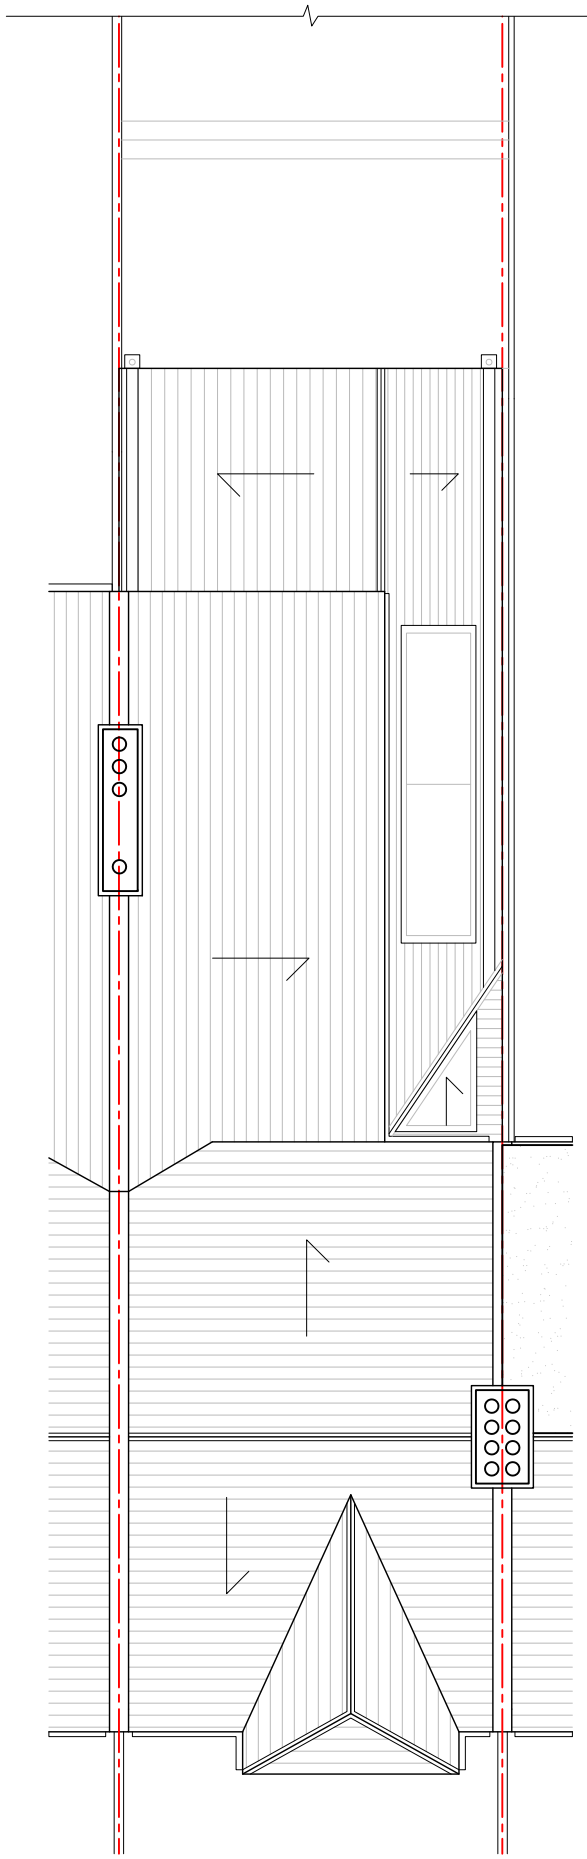

3 PL-201 PROPOSED ROOF PLAN 1:100

THIS DRAWING IS PREPARED SOLELY FOR DESIGN AND PLANNING SUBMISSION PURPOSES. IT IS NOT INTENDED OR SUITABLE FOR EITHER BUILDING REGULATIONS OR CONSTRUCTION PURPOSES AND SHOULD NOT BE USED FOR SUCH.

KEY PLAN

NOTES

0 0.5m 1m 2m 5m

NOTE: FRONT ELEVATION IS TO REMAIN UNCHANGED

REV	DATE	DESCRIPTION	DRN	CHK
P01	14.10.25	ISSUED FOR INFORMATION		

DRAWING TITLE
PROPOSED GROUND AND FIRST FLOOR PLAN
PROPOSED ROOF PLAN

SCALE 1:100 A3 SHEET

STATUS
PRELIMINARY

DRAWING NO 1182-PL-201 REV P01

KEVER STUDIO

CLIENT
SARAH HERACLEOUS & MICHAEL SMITH

PROJECT
120 WESTON PARK, CROUCH END, LONDON, N8 9PN