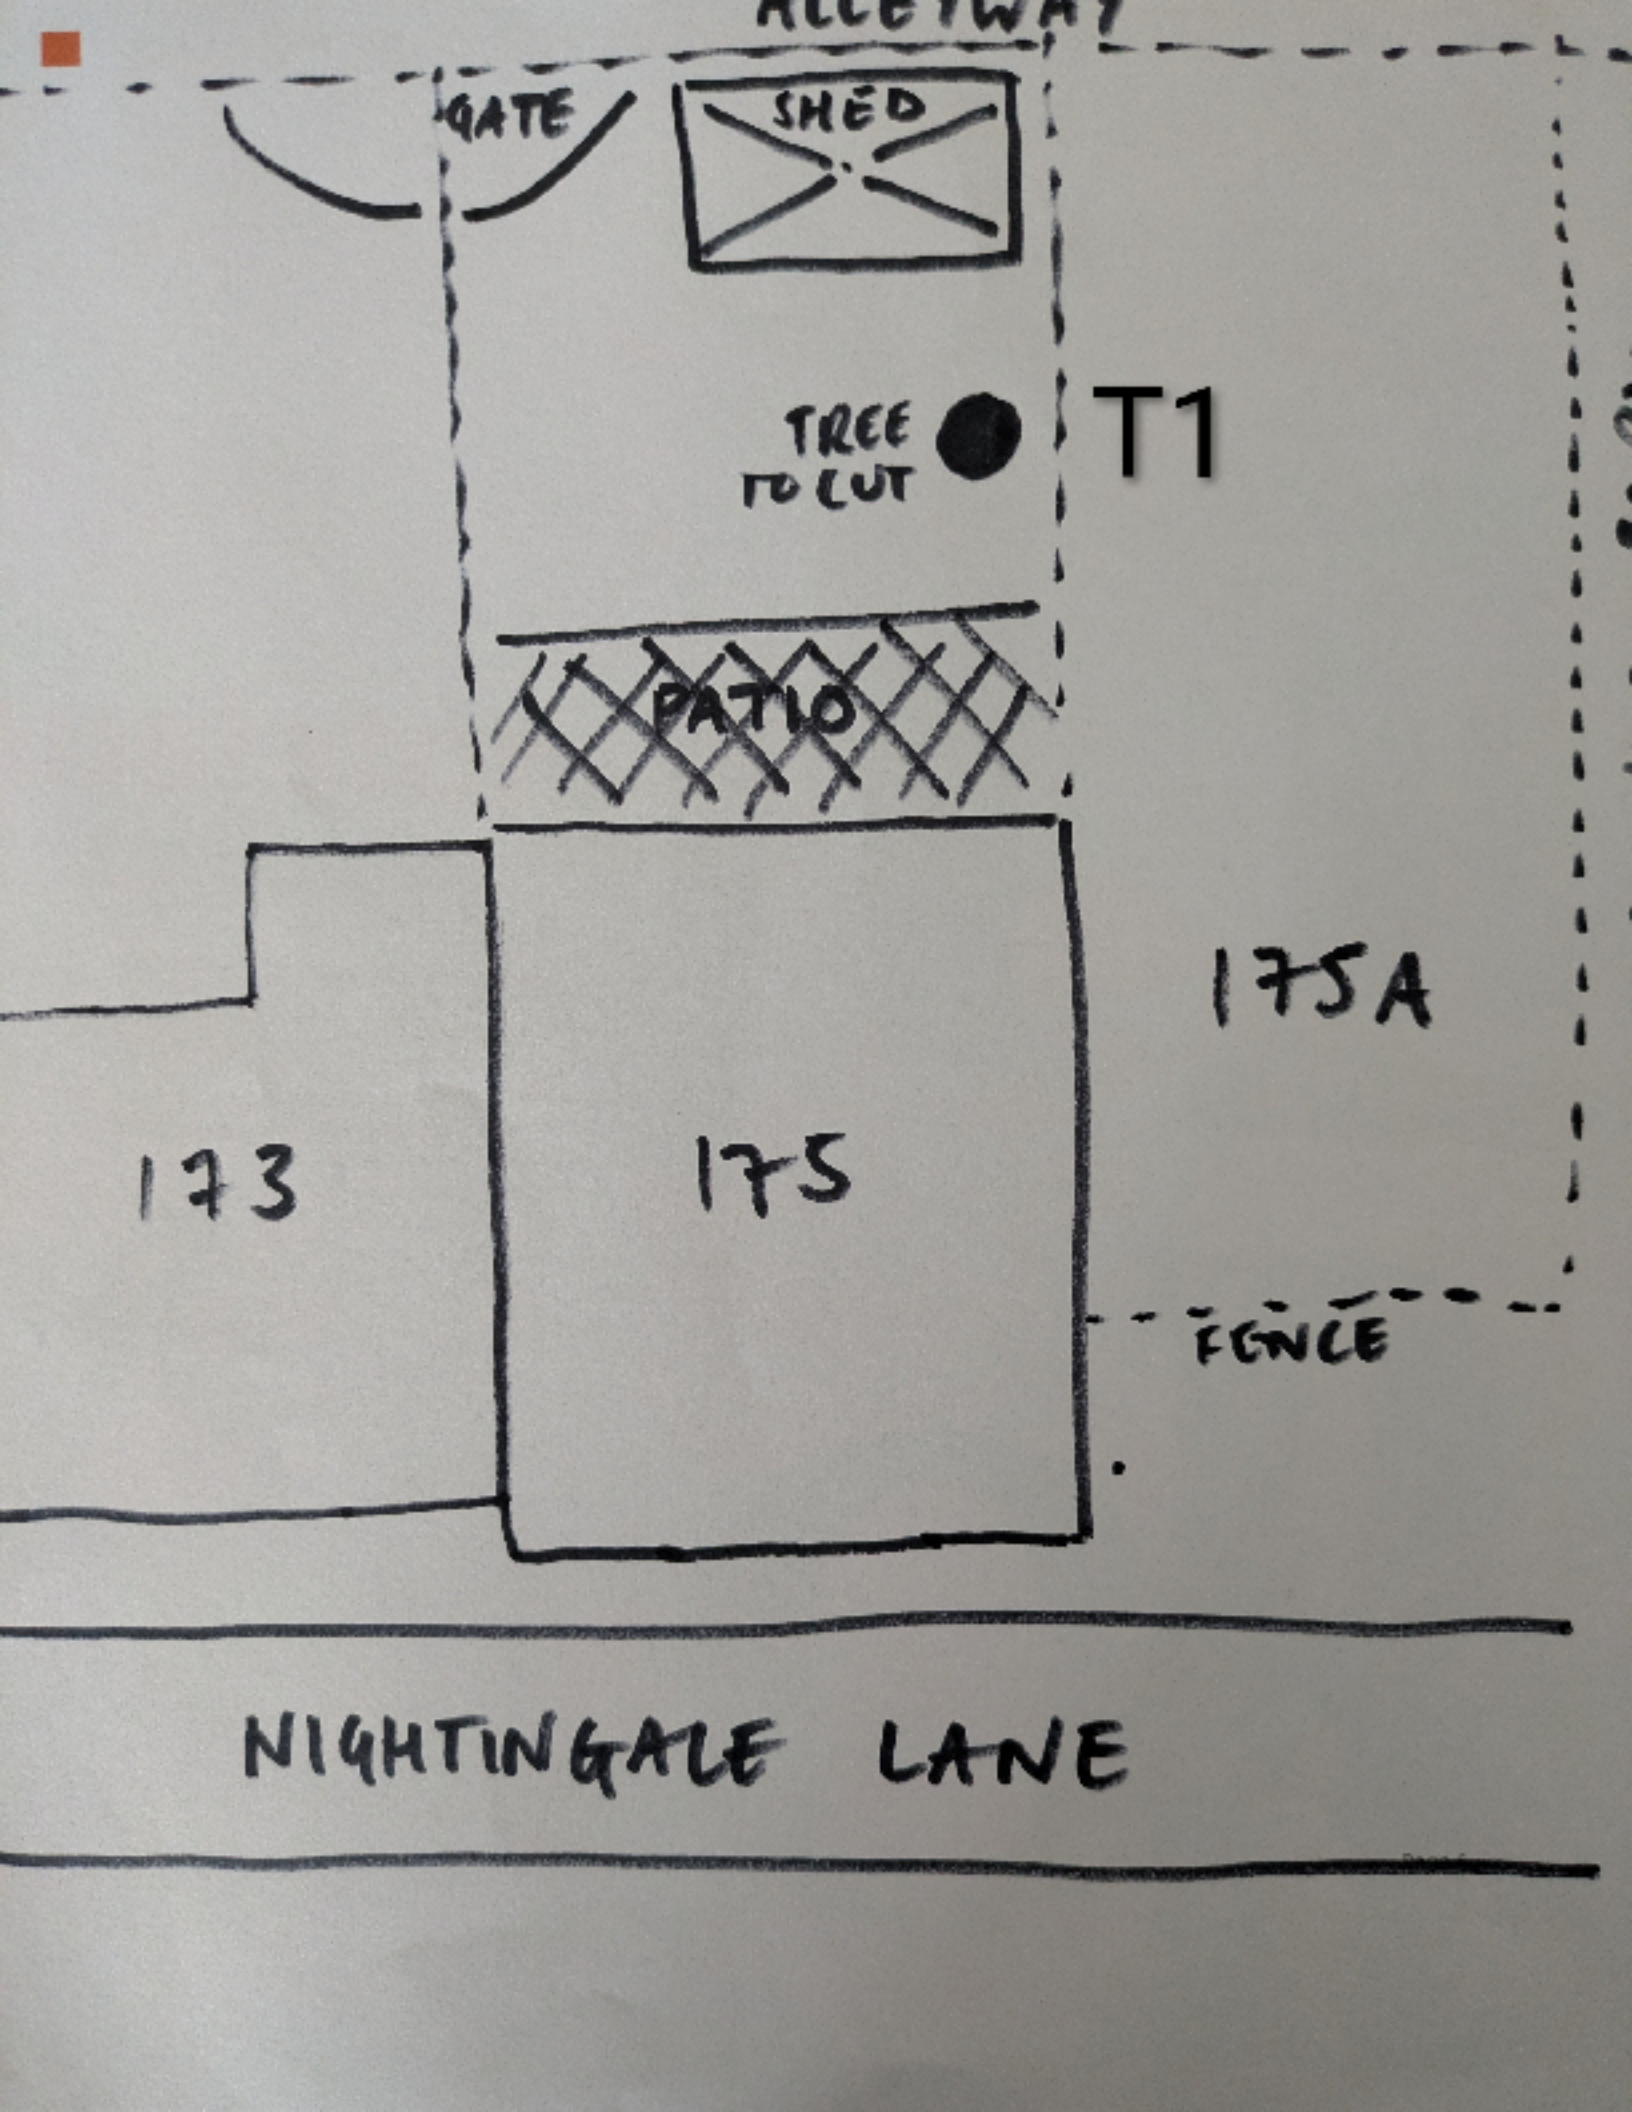

ALLEYWAY
GATE
SHED
TREE TO CUT
T1
PATIO
175A
173
175
FENCE
NIGHTINGALE LANE