

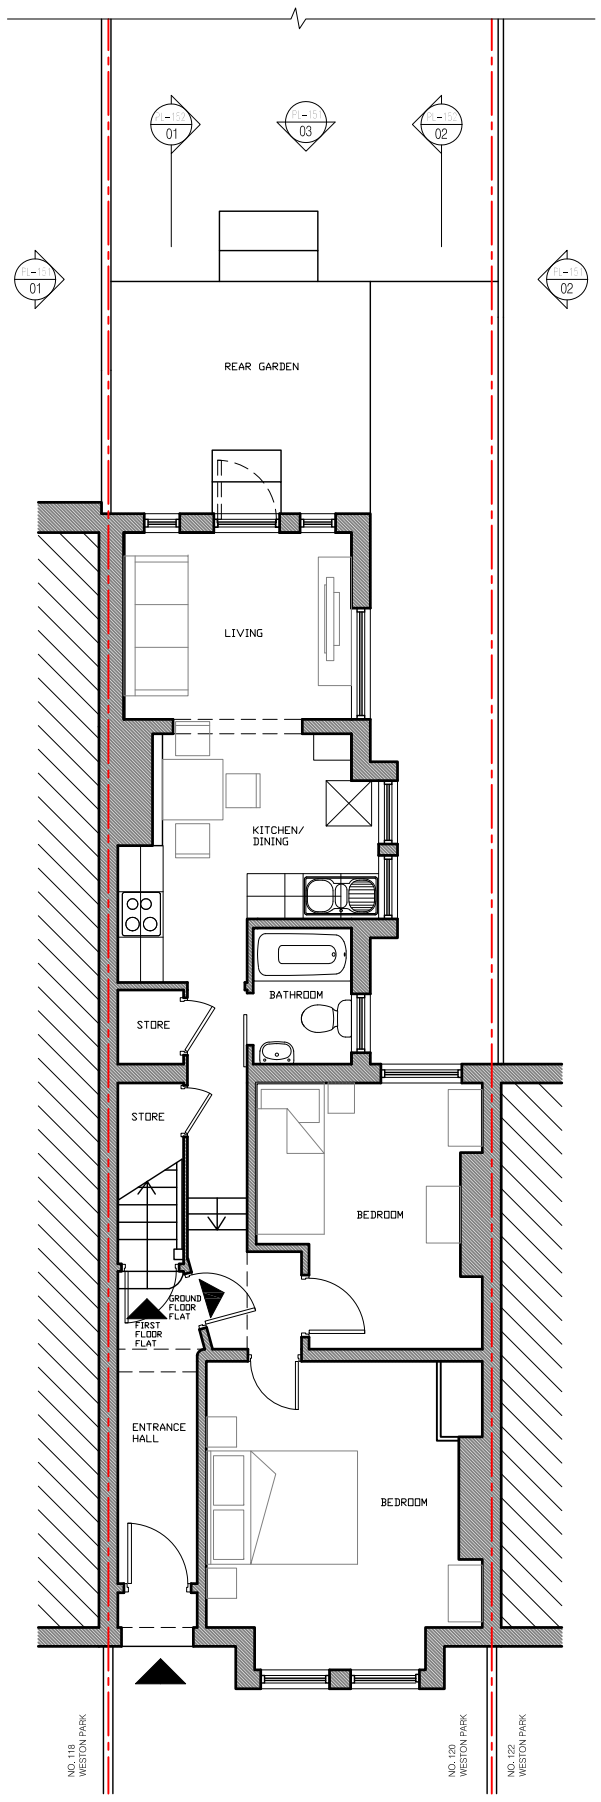


1 PL-101 EXISTING GND FLOOR PLAN
1:100

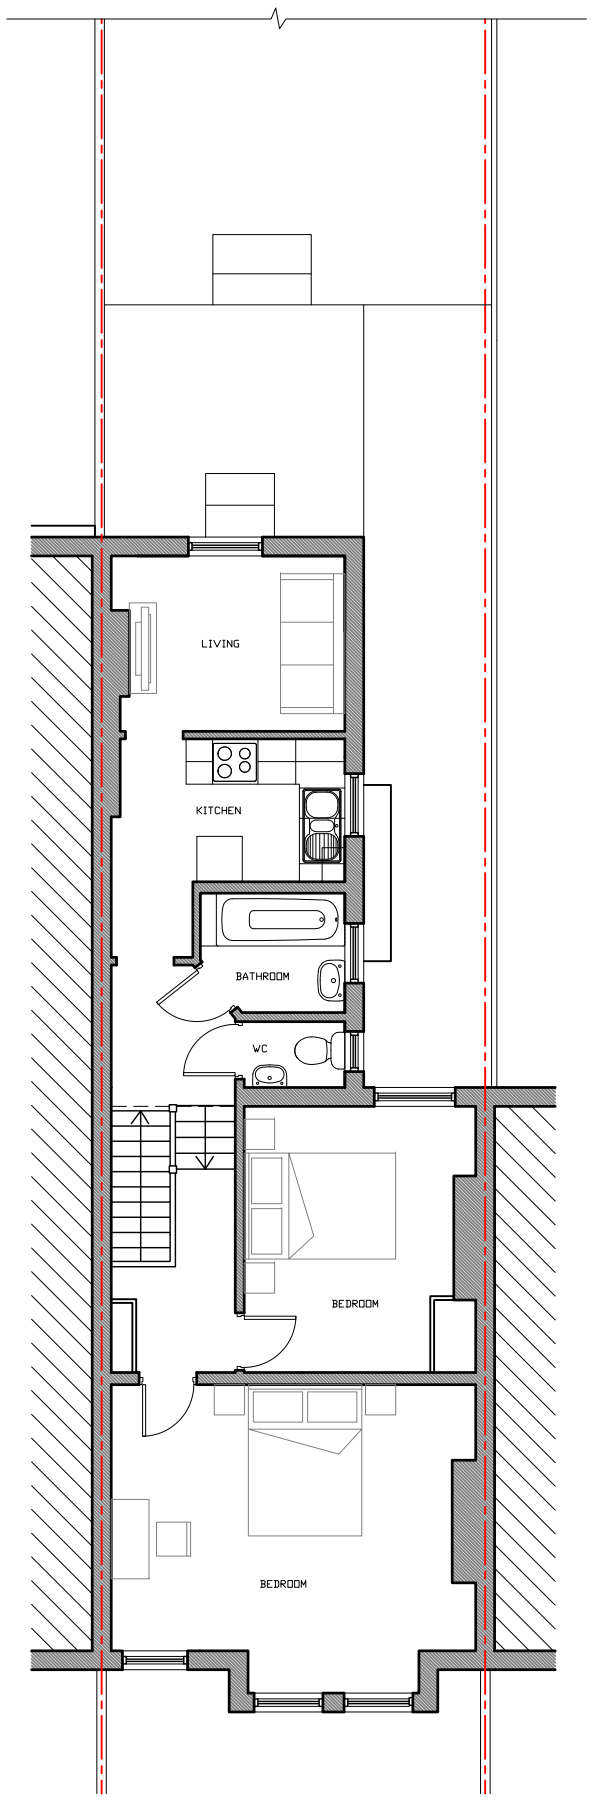

2 PL-101 EXISTING 1ST FLOOR PLAN
1:100

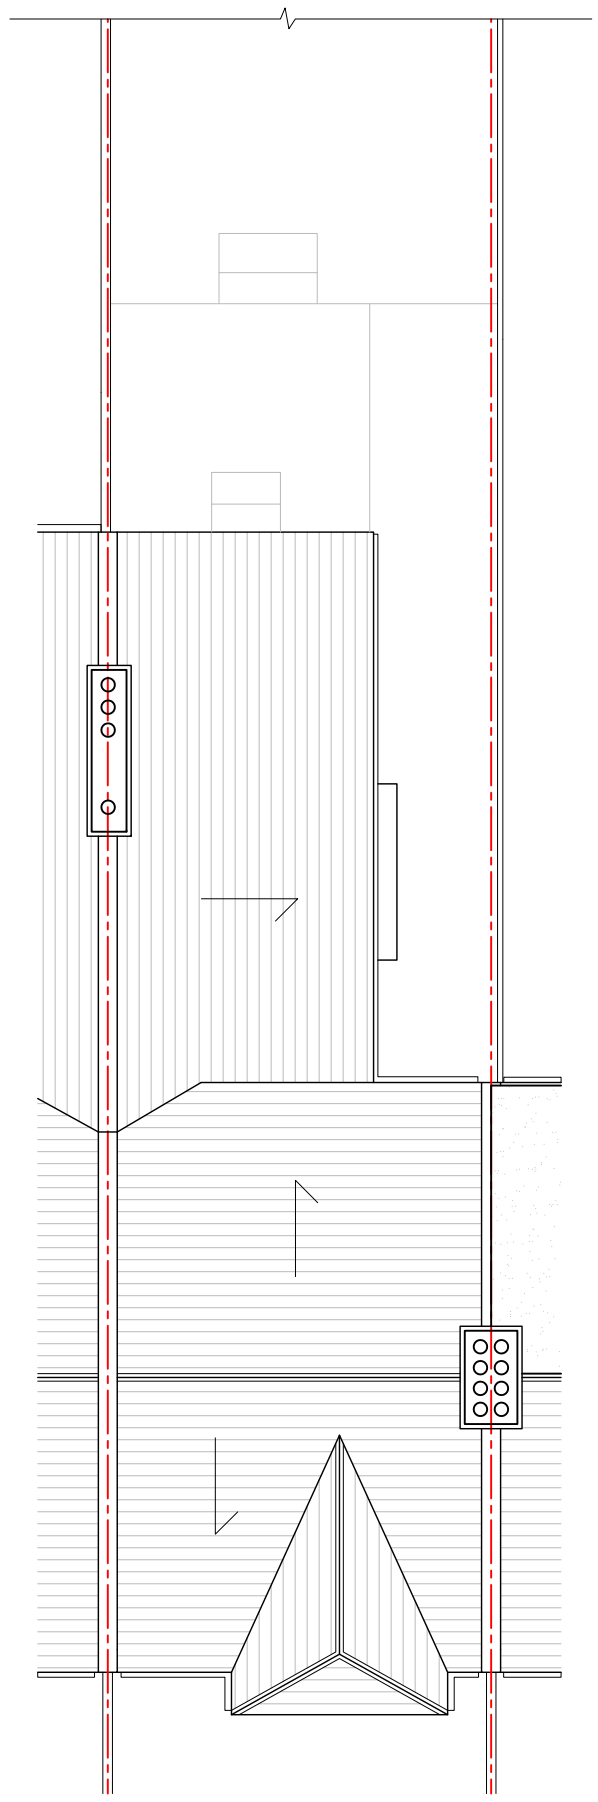

3 PL-101 EXISTING ROOF PLAN
1:100

THIS DRAWING IS PREPARED SOLELY FOR DESIGN AND PLANNING SUBMISSION PURPOSES. IT IS NOT INTENDED OR SUITABLE FOR EITHER BUILDING REGULATIONS OR CONSTRUCTION PURPOSES AND SHOULD NOT BE USED FOR SUCH.

KEY PLAN

NOTES

0 0.5m 1m 2m 5m

NOTE: FRONT ELEVATION IS TO REMAIN UNCHANGED

REV	DATE	DESCRIPTION	DRN	CHK
P01	14.10.25	ISSUED FOR INFORMATION		

DRAWING TITLE
EXISTING GROUND AND FIRST FLOOR PLAN
EXISTING ROOF PLAN

KEVER STUDIO

SCALE 1:100 A3 SHEET

STATUS
PRELIMINARY

DRAWING NO 1182-PL-101

REV P01

CLIENT
SARAH HERACLEOUS & MICHAEL SMITH

PROJECT
120 WESTON PARK, CROUCH END, LONDON, N8 9PN