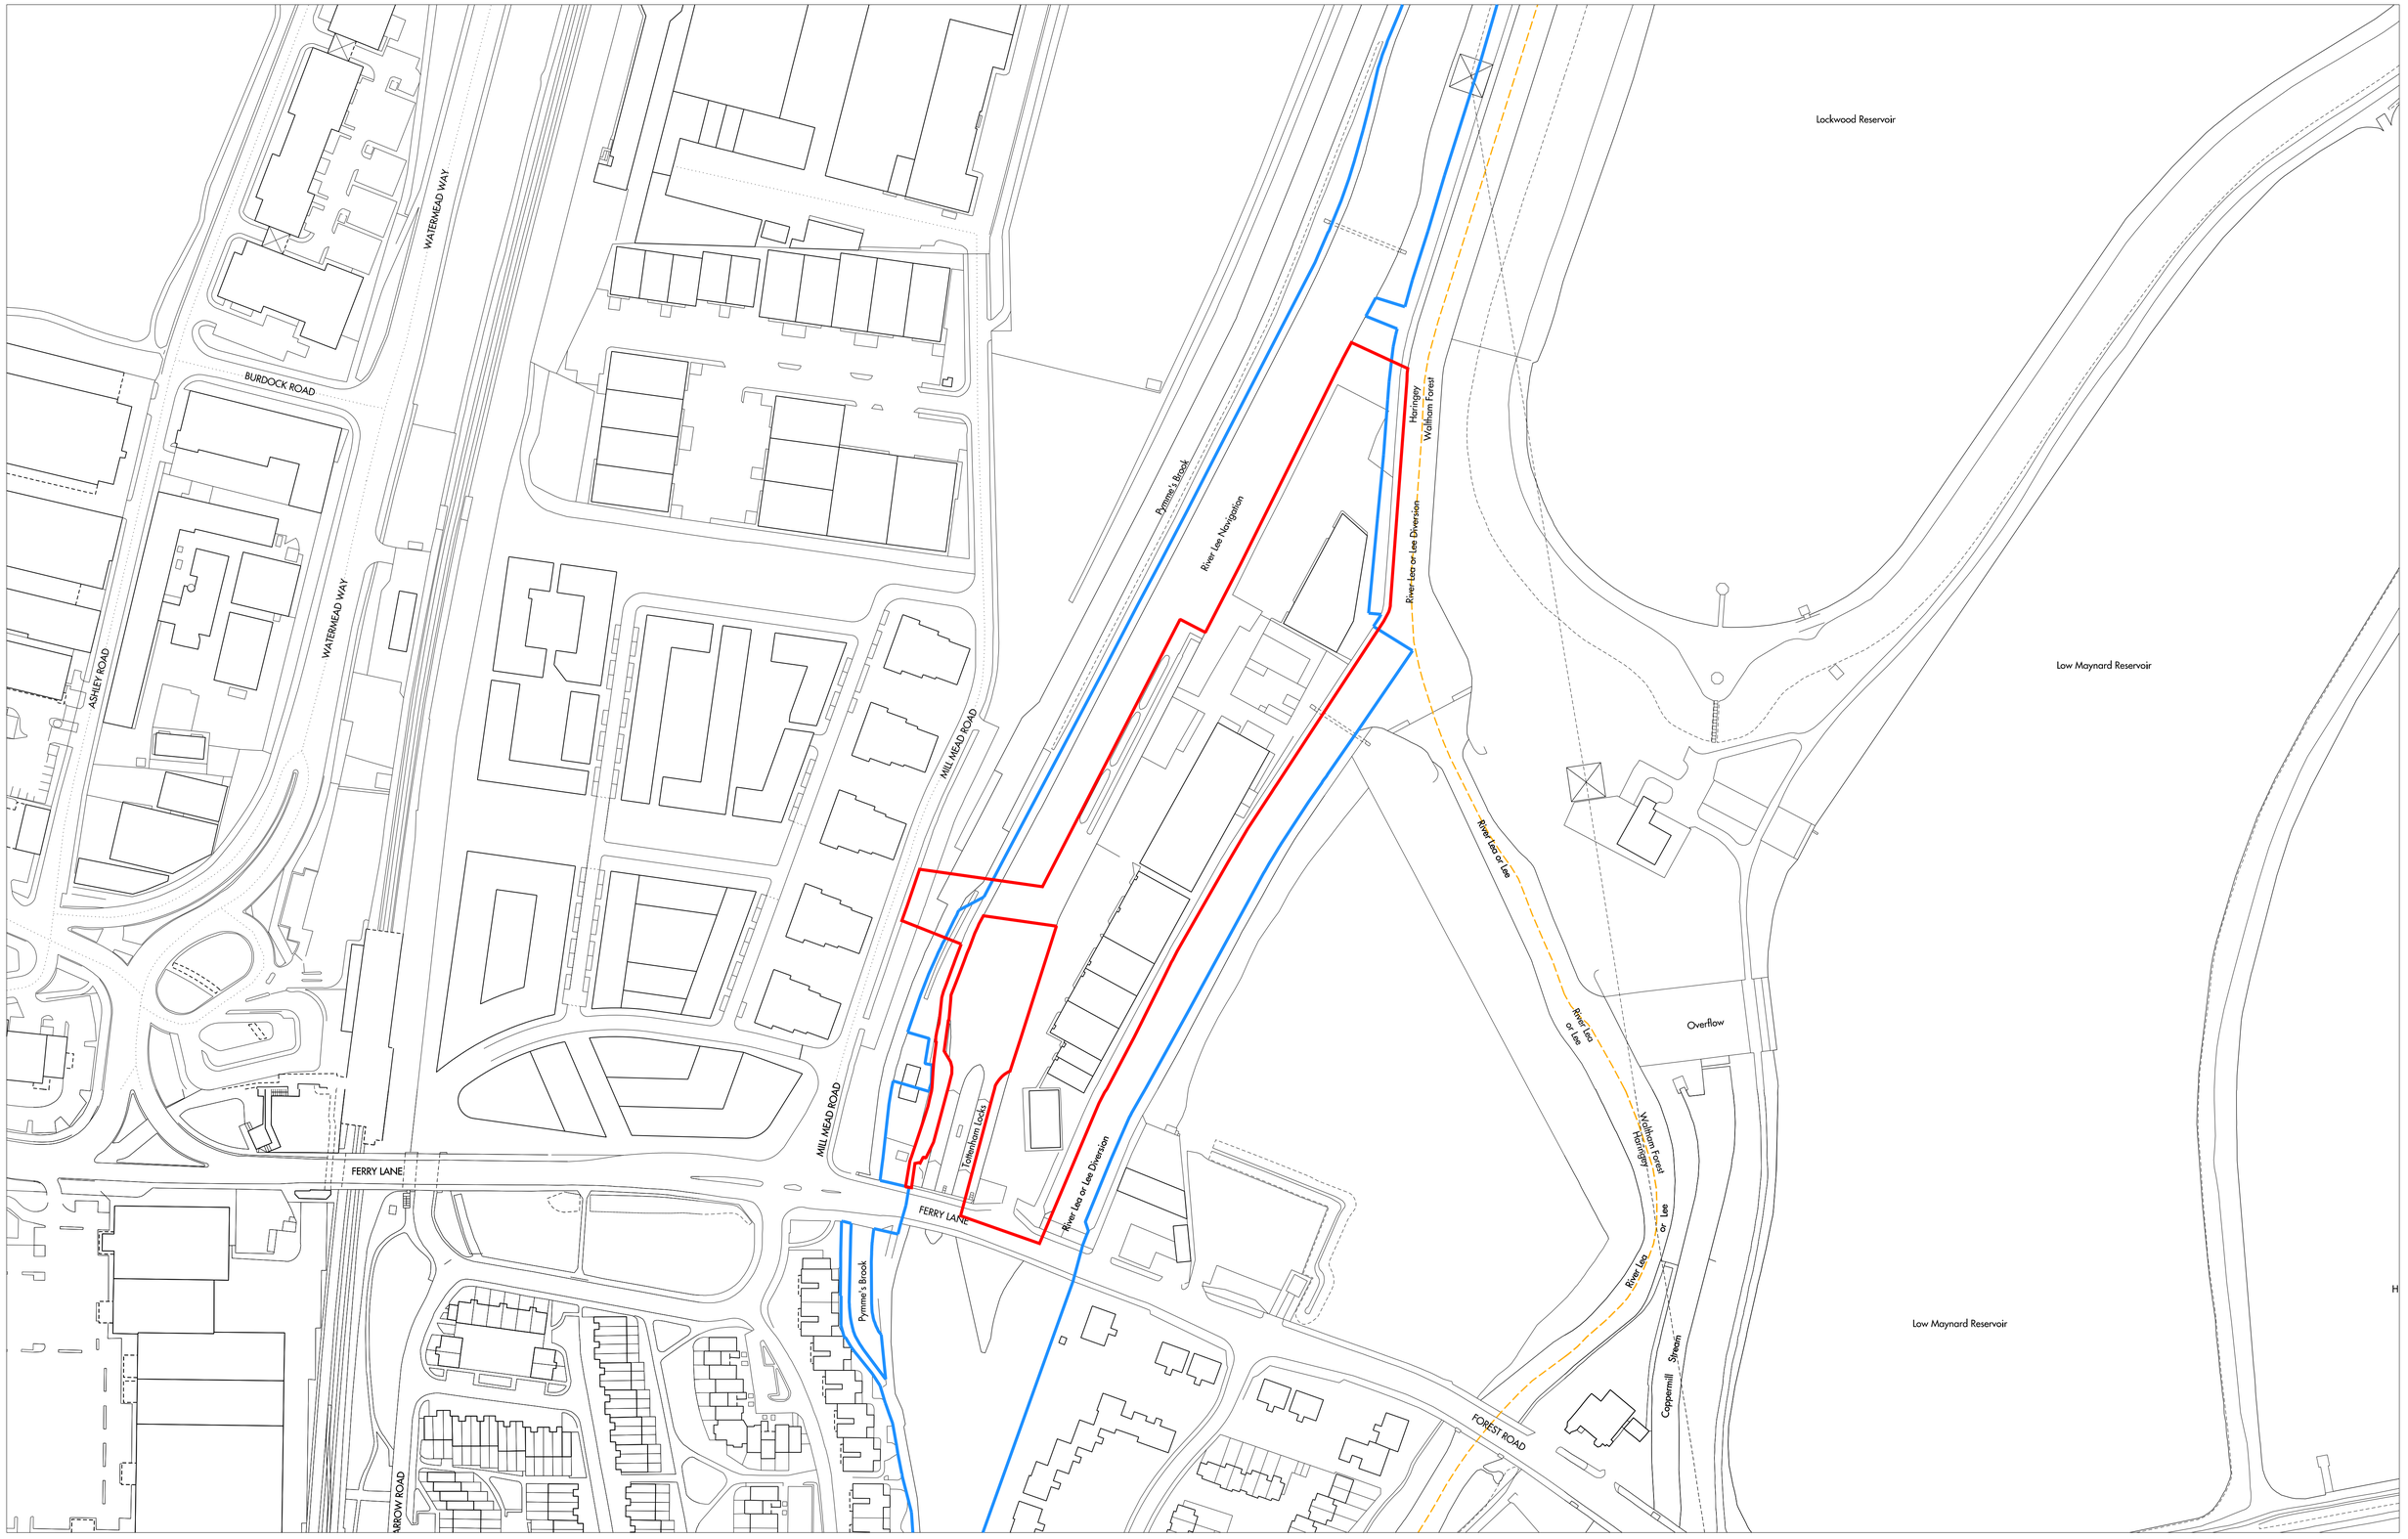


0 25 50m

Do not scale from this drawing. Use figured dimensions only. Figured dimensions are in millimetres. All levels are in metres. All dimensions and levels shall be verified on site before proceeding with works. Detailed site survey to be carried out to verify positions and level relationships with site features and ordnance survey. Boundaries are indicative only and are to be verified by others. The architect must be notified of any discrepancy. Where building components are described in the specification as contractor designed, "construction" information relating to those components on this drawing represents design intent only

KEY:
- Application Boundary
- Land Owned by Applicant
- Administrative Boundary

REV	DATE	DESCRIPTION	CKD
PL1	20.05.2016	Issue for Planning	HH

Allies and Morrison
85 Southwark Street
London SE1 0HX
telephone 020 7921 0100
facsimile 020 7921 0101
email info@alliesandmorrison.com

A&M JOB NO: 535_02

HALE WHARF

SITE LOCATION PLAN

535_02_07_000

SCALE 1:1250 @A1 1:2500 @A3

All Intellectual Property Rights Reserved

PL1
Revision