

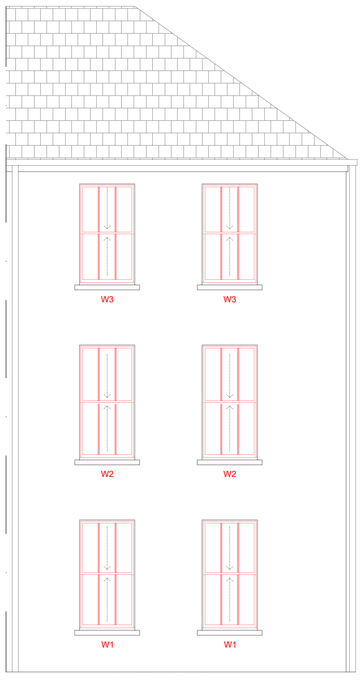



24 PELLATT GROVE
PROPOSED ELEVATION
VIEW A
1:50

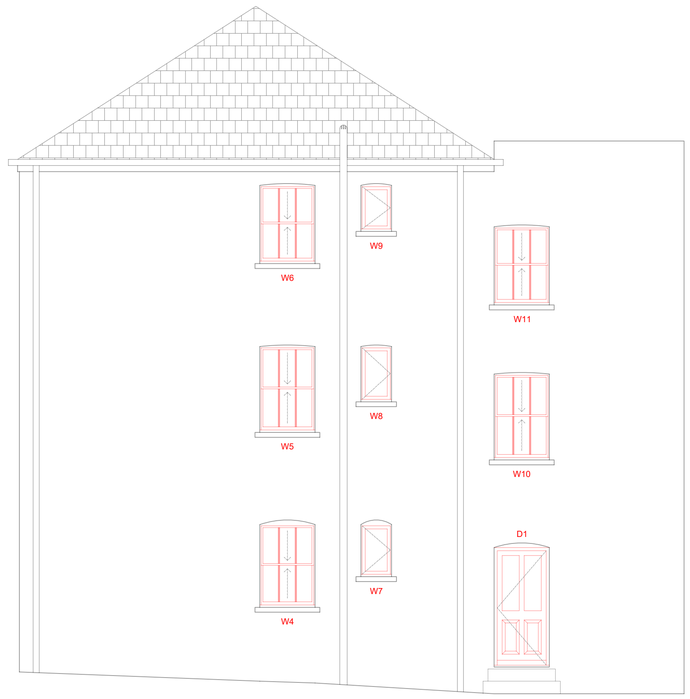

24 PELLATT GROVE
PROPOSED ELEVATION
VIEW B
1:50

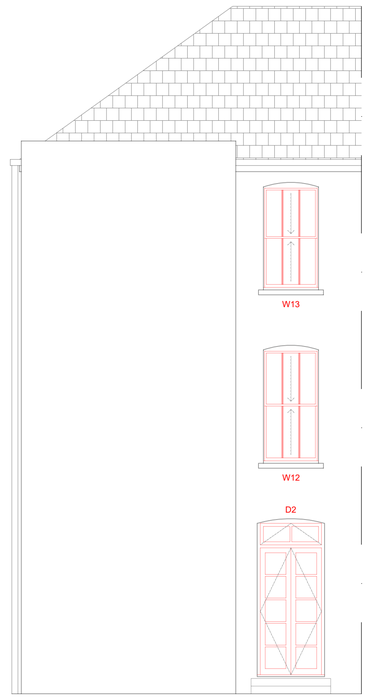

24 PELLATT GROVE
PROPOSED ELEVATION
VIEW C
1:50

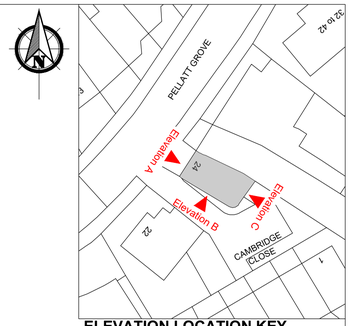

ELEVATION LOCATION KEY
Scale 1:500

1m 0 1 2 3 4 5m
Scale 1:50

PLANNING ISSUE

Rev.	Description.	Date.

Do not scale from this drawing. Dimensions to be verified on site by contractor prior to commencement of work.

This drawing is the copyright of the practice and may not be reproduced in part or in whole without the prior written consent of the practice.

© 2026 Faithorn Farrell Timms LLP

Faithorn Farrell Timms

Central Court
1 Knoll Rise
ORPINGTON
Kent BR6 0JA
T 01689 885080
F 01689 885081

Client
METROPOLITAN THAMES VALLEY HOUSING

Project
24 PELLATT GROVE
LONDON
N22 5PL

Drawing Title
PROPOSED ELEVATIONS

Date	Scale
14/08/2026	1:50 @ A1

Drawn By	Checked By
LB	HS

Project No.	Drawing No.	Rev.
PR-11385	3	