

©Town & County Valuers & Surveyors LTD

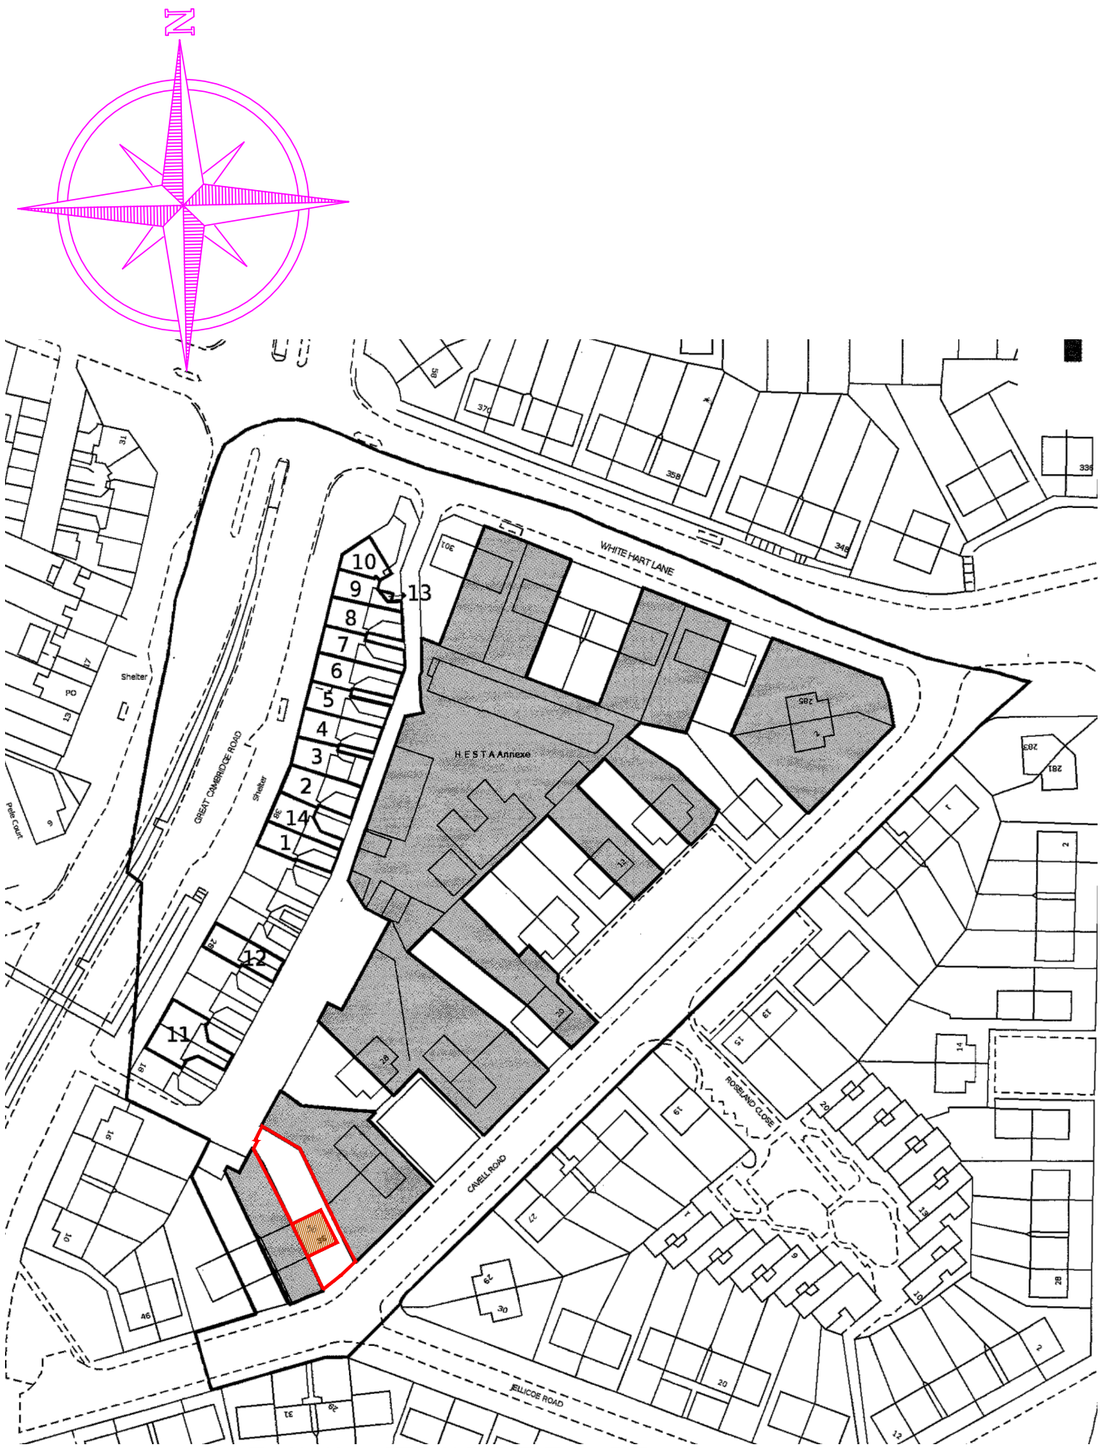

LOCATION PLAN

SCALE: 1: 1250

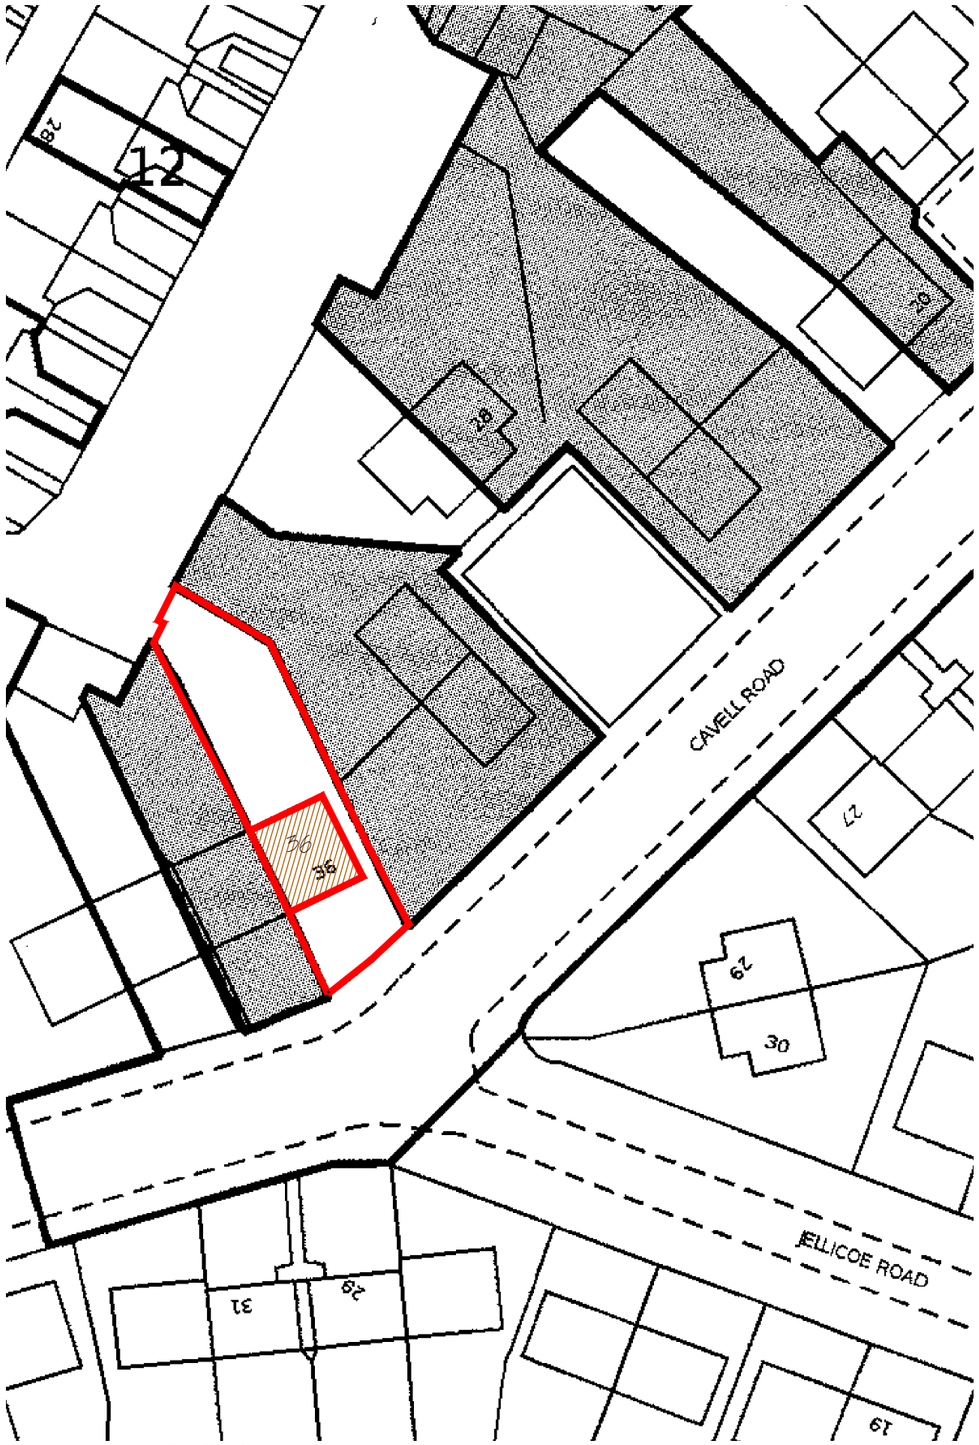

BLOCK PLAN

SCALE: 1: 500

REFERENCE DRAWINGS	KEY PLAN	COPYRIGHT	NOTES
		THE CONTENTS OF THIS DRAWING MAY NOT BE REPRODUCED IN WHOLE OR IN PART WITHOUT EXPRESS WRITTEN CONSENT OF TOWN & COUNTY VALUERS & SURVEYORS LIMITED	PLEASE NOTE THAT BEFORE BUILDING WORKS COMMENCES IT THE RESPONSIBILITY OF THE BUILDER OR OWNER TO SERVE PARTY IS WALL NOTICES TO ALL NEIGHBOURS

No	DATE	REVISION	BY	CHK
		A		

CONSULTANT
T/C TOWN & COUNTY VALUERS & SURVEYORS LTD
ARCHITECTURAL CONSULTANT,CIVIL ENGINEERS,STRUCTURAL ENGINEERS
401 Ilford Lane, Ilford, Essex, IG1 2SN Tele:020 8553 2231/020 88514 3720
Fax: 020 8514 3720 Email-townandcounty@hotmail.co.uk

DRAWN	
CHECKED	SB
PROJECT NO.	2021
CLIENT/PROJECT	36 CAVELL ROAD LONDON N17 7BJ
TITLE	PLANS (Ground Floor Rear Extension)
DRAWING No.	A00
SCALE:	1:1250,1:500@A3
DATE:	24-06-2021