
Location Plan

Site Address: **48, Dukes Avenue, Hornsey, London, N10 2PU**

PlanningPortal

Date Produced: **22-Oct-2026**

Scale: **1:1250 @A4**

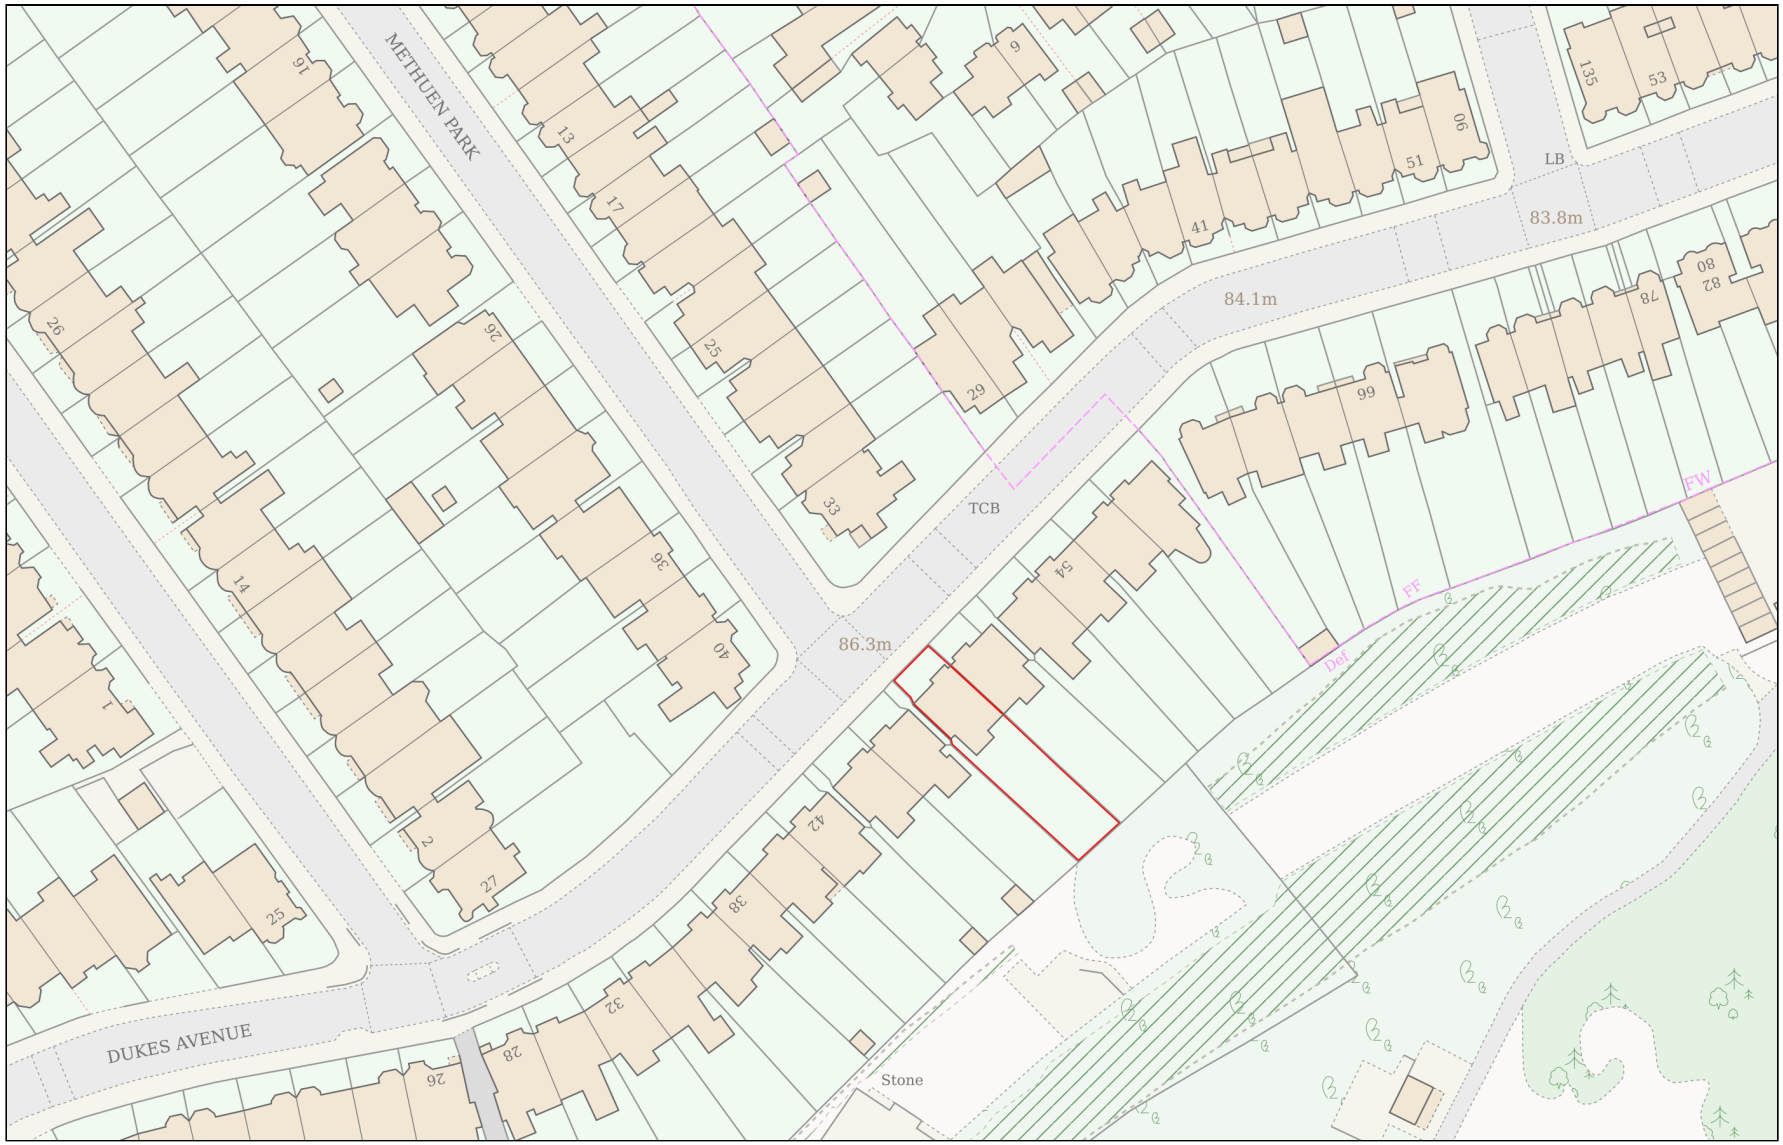

Planning Portal Reference: **PP-15312953v1**

Powered By TerraQuest

© Crown copyright and database rights 2026 OS 100042766