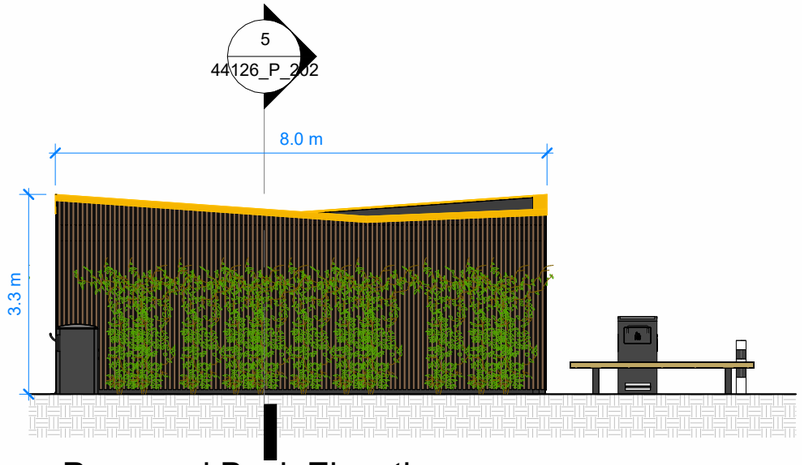

2 Proposed Back Elevation

1 : 100

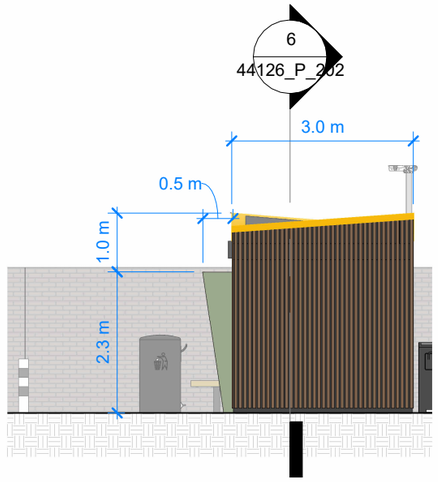

4 Proposed West Side Elevation

1 : 100

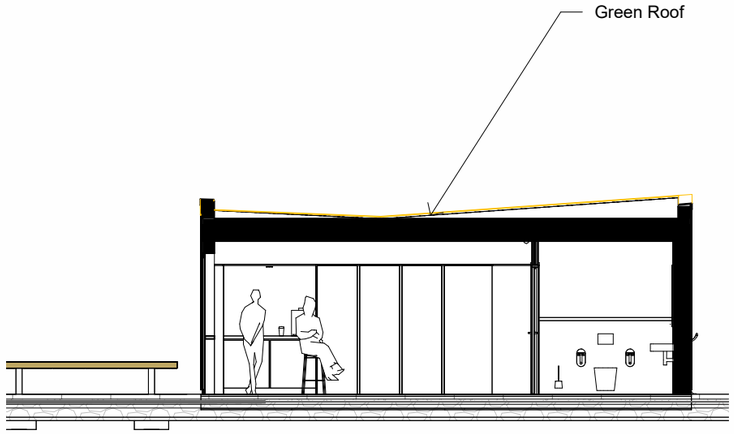

6 Section 2

1 : 100

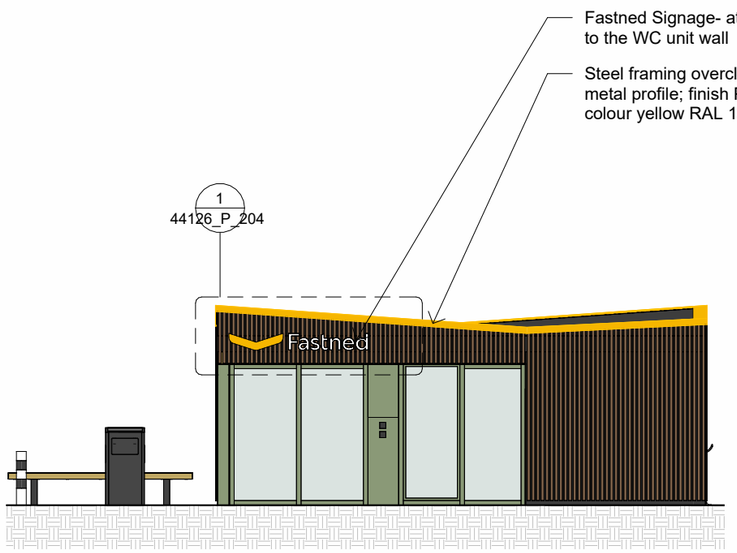

1 Proposed Front Elevation

1 : 100

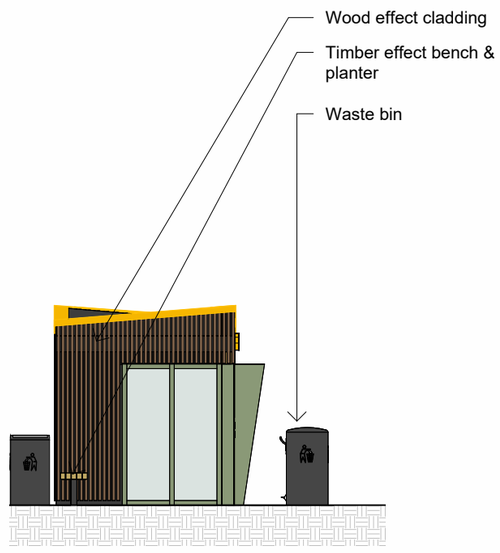

3 Proposed East Side Elevation

1 : 100

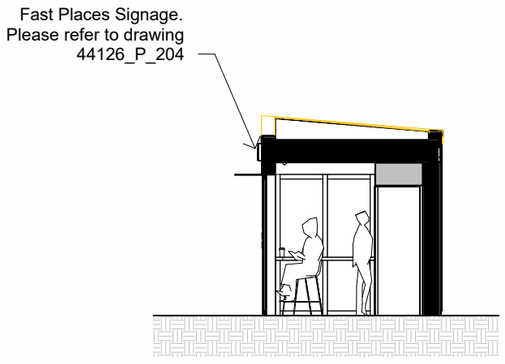

5 Section 1

1 : 100

1m 10m

Fastned

Places for London

The TfL Property Company

Project:	44.126 Tottenham Hale		**Fast Places Ltd.**
Drawing Title:	Proposed Amenities Unit Elevations & Sections		
Status:	PLANNING		
Scale: 1:100	Format: A3	Drawing No: 44126_P_202	1st Floor, 3 Bath Place London EC2A 3DR
Author: MR	Date: July 25	Revision: -	