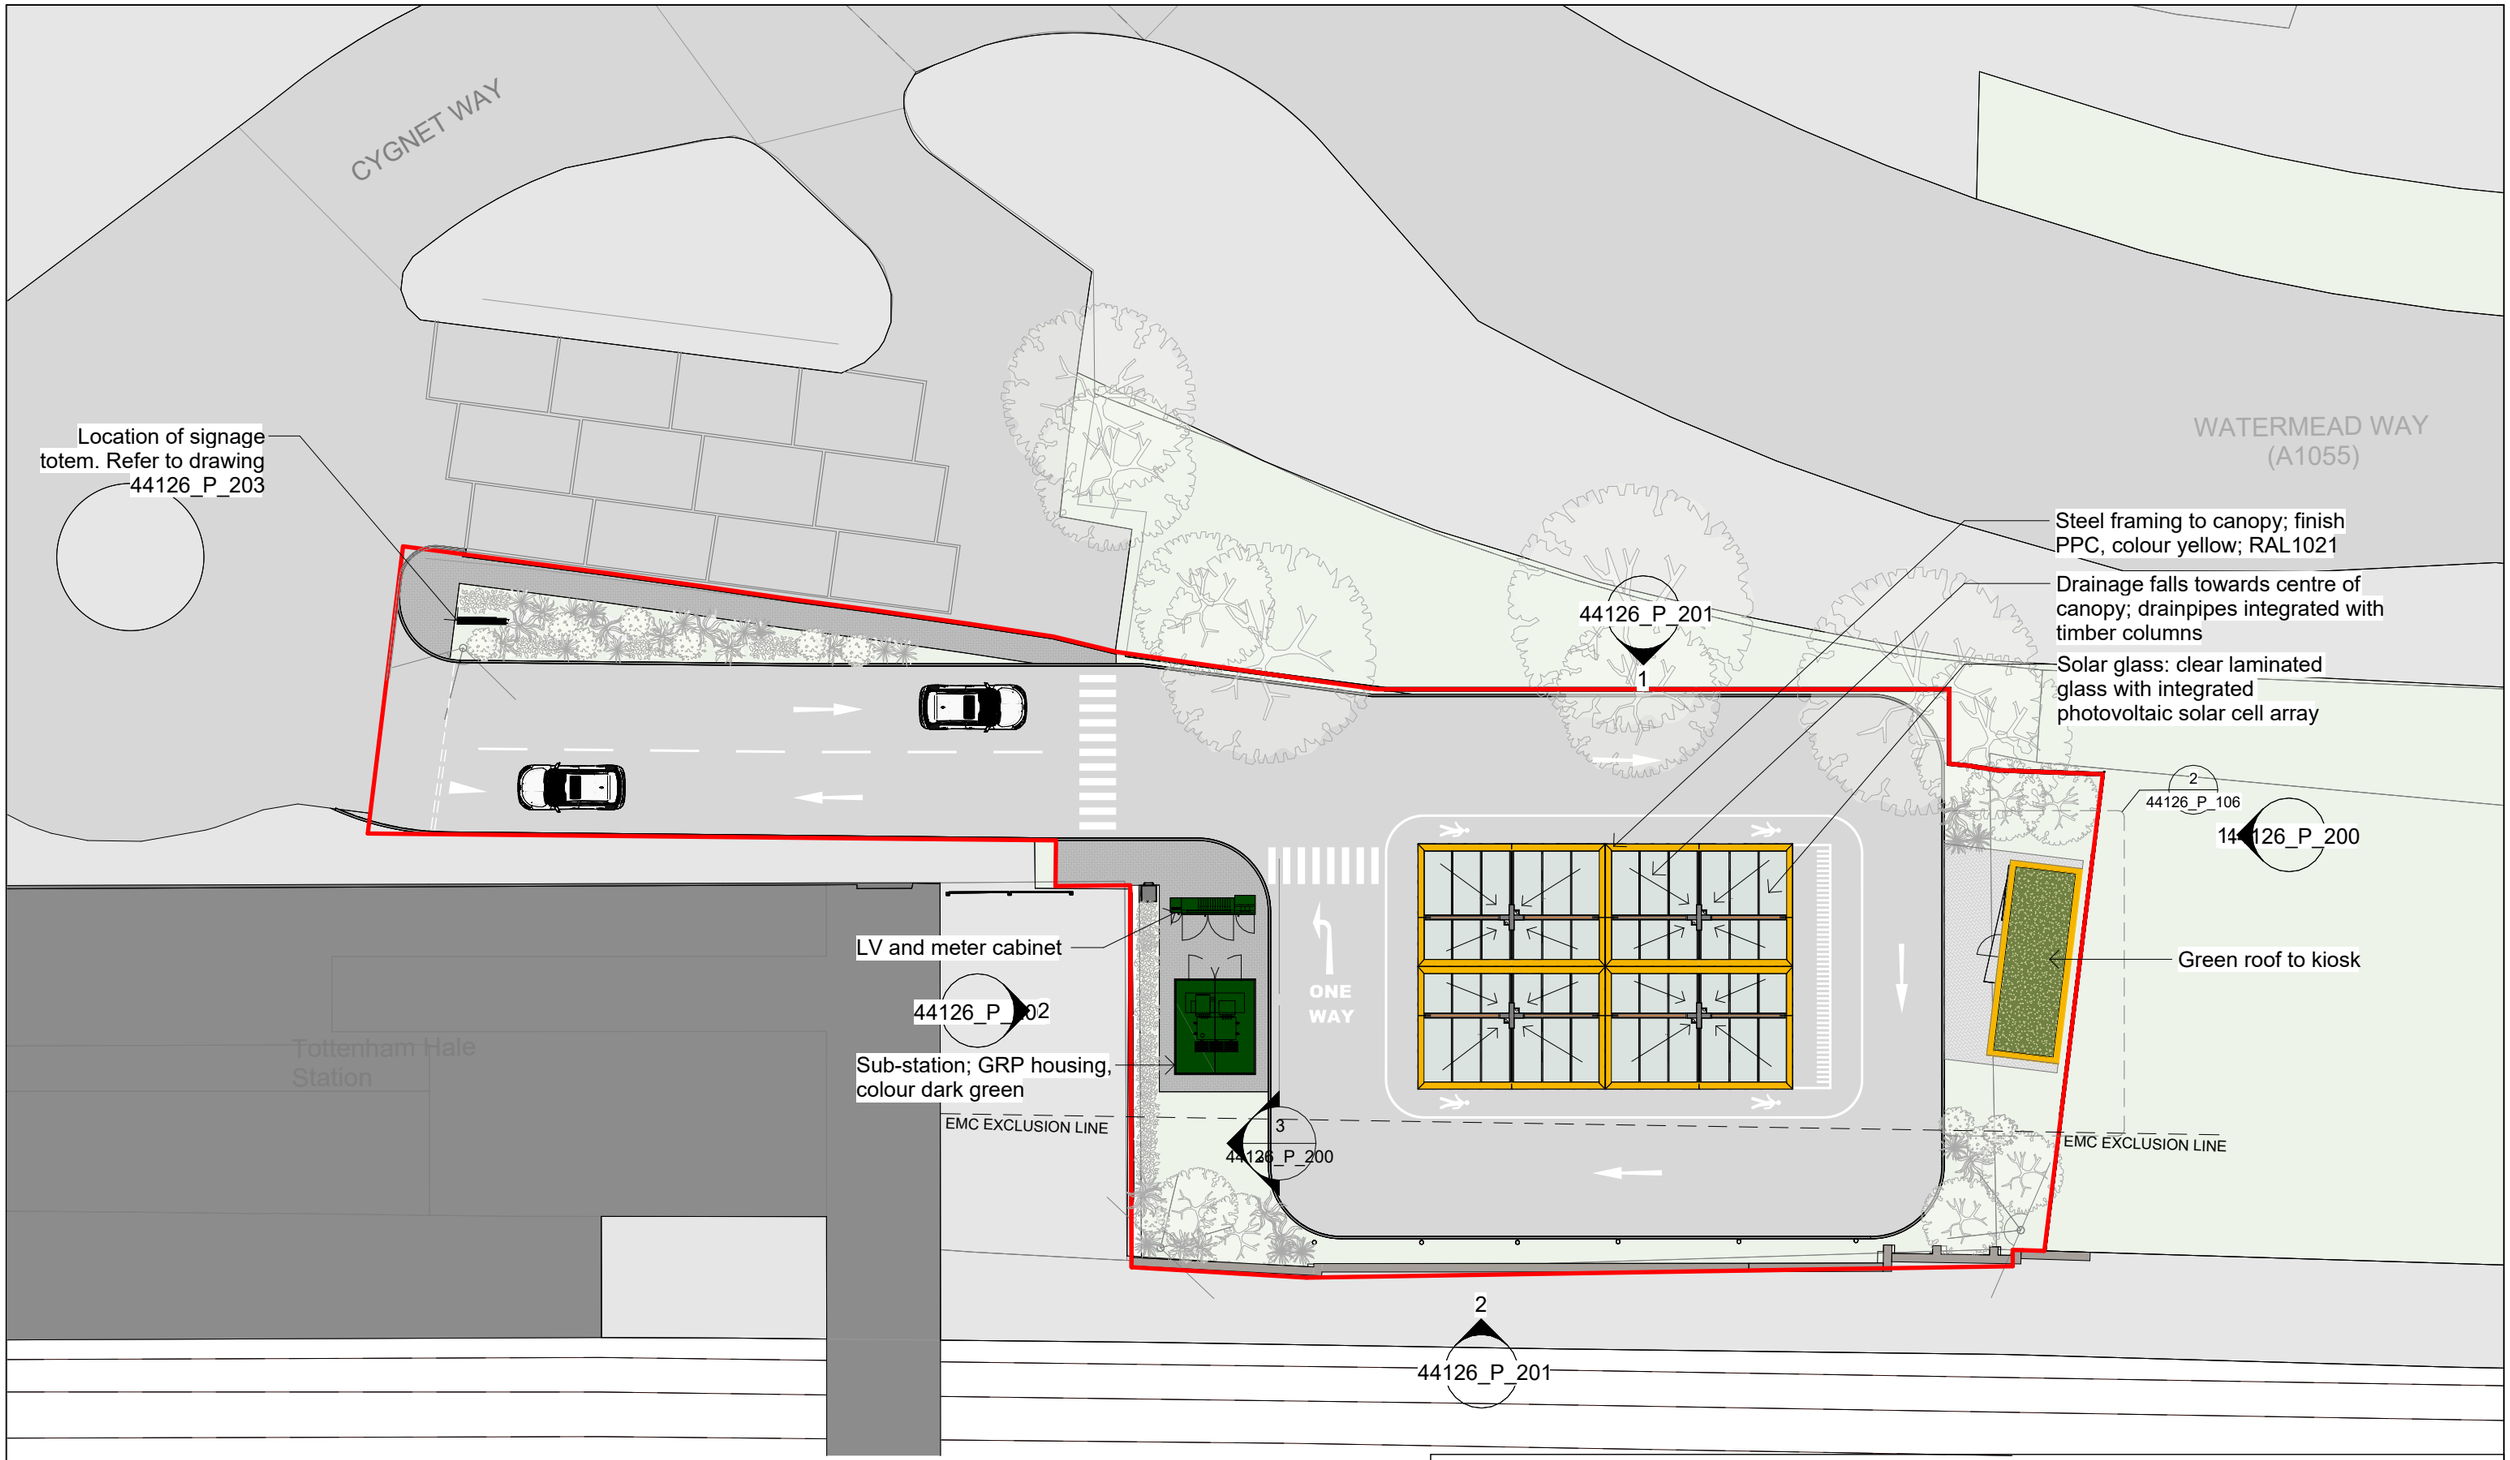


# 1 Proposed Canopy Level Plan

1 : 250

Key:

Application Boundary (1207 m2)

5m 25m

N

Fastned

Places for London
The TfL Property Company

| | | | |
|---|---|---|---|
| Project: | 44.126 Tottenham Hale | | |
| Drawing Title: | Proposed Canopy Level Plan | | |
| Status: | PLANNING | | |
| Scale: 1:250 | Format: A3 | Drawing No: 44126_P_105 | |
| Author: MR | Date: July 25 | Revision: A | |

**Fast Places Ltd.**

1st Floor, 3 Bath Place
London
EC2A 3DR