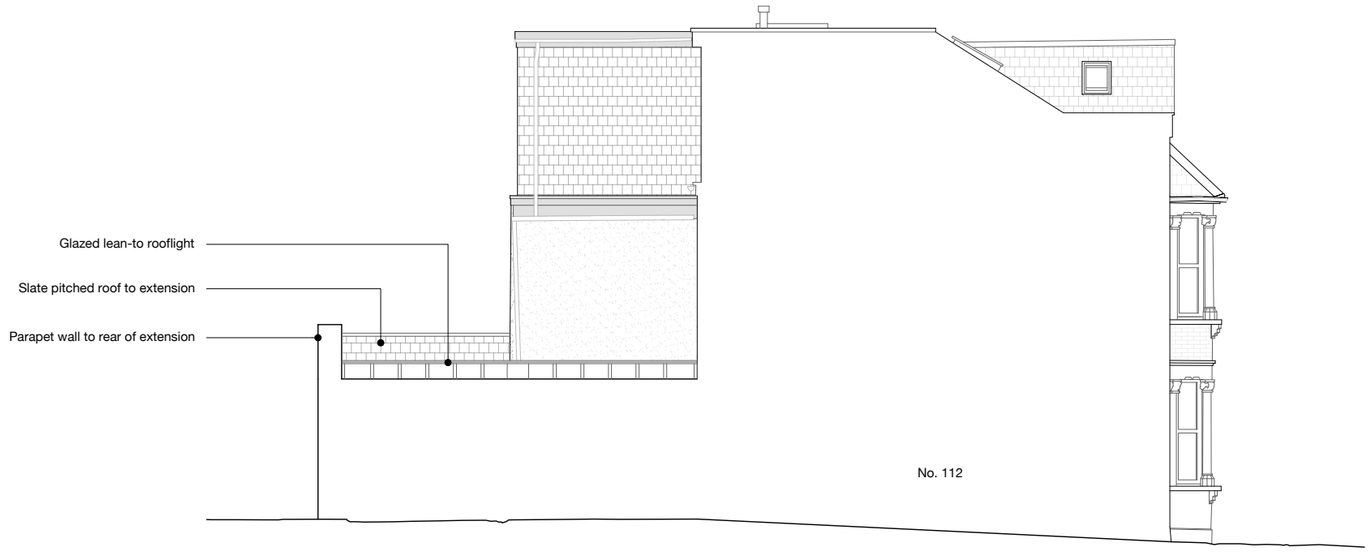


REV.	DATE	DESCRIPTION	REV.	DATE	DESCRIPTION
-	-	-			

DISCLAIMER

This drawing is prepared solely for design and planning submission purposes. It is not intended or suitable for either Building Regulations or Construction purposes and should not be used for such.

STATUS: **PLANNING**

0 .25M .5M 1M 2.5M

7a Ezra Street
1st Floor
London E2 7RH
rees.archi
hello@rees.archi

JOB NO: 826
SCALE: 1:50@A3
DATE: OCT 26
DRAWN BY: KW

CLIENT: STANISLAV NIKOLOV & RHIANNON ALLEN
DRAWING NAME: PROPOSED SIDE ELEVATION_ WEST
JOB ADDRESS: 110 SEAFORD ROAD, N15 5DT
DRAWING NO: **AL(10)04**
REV.: -