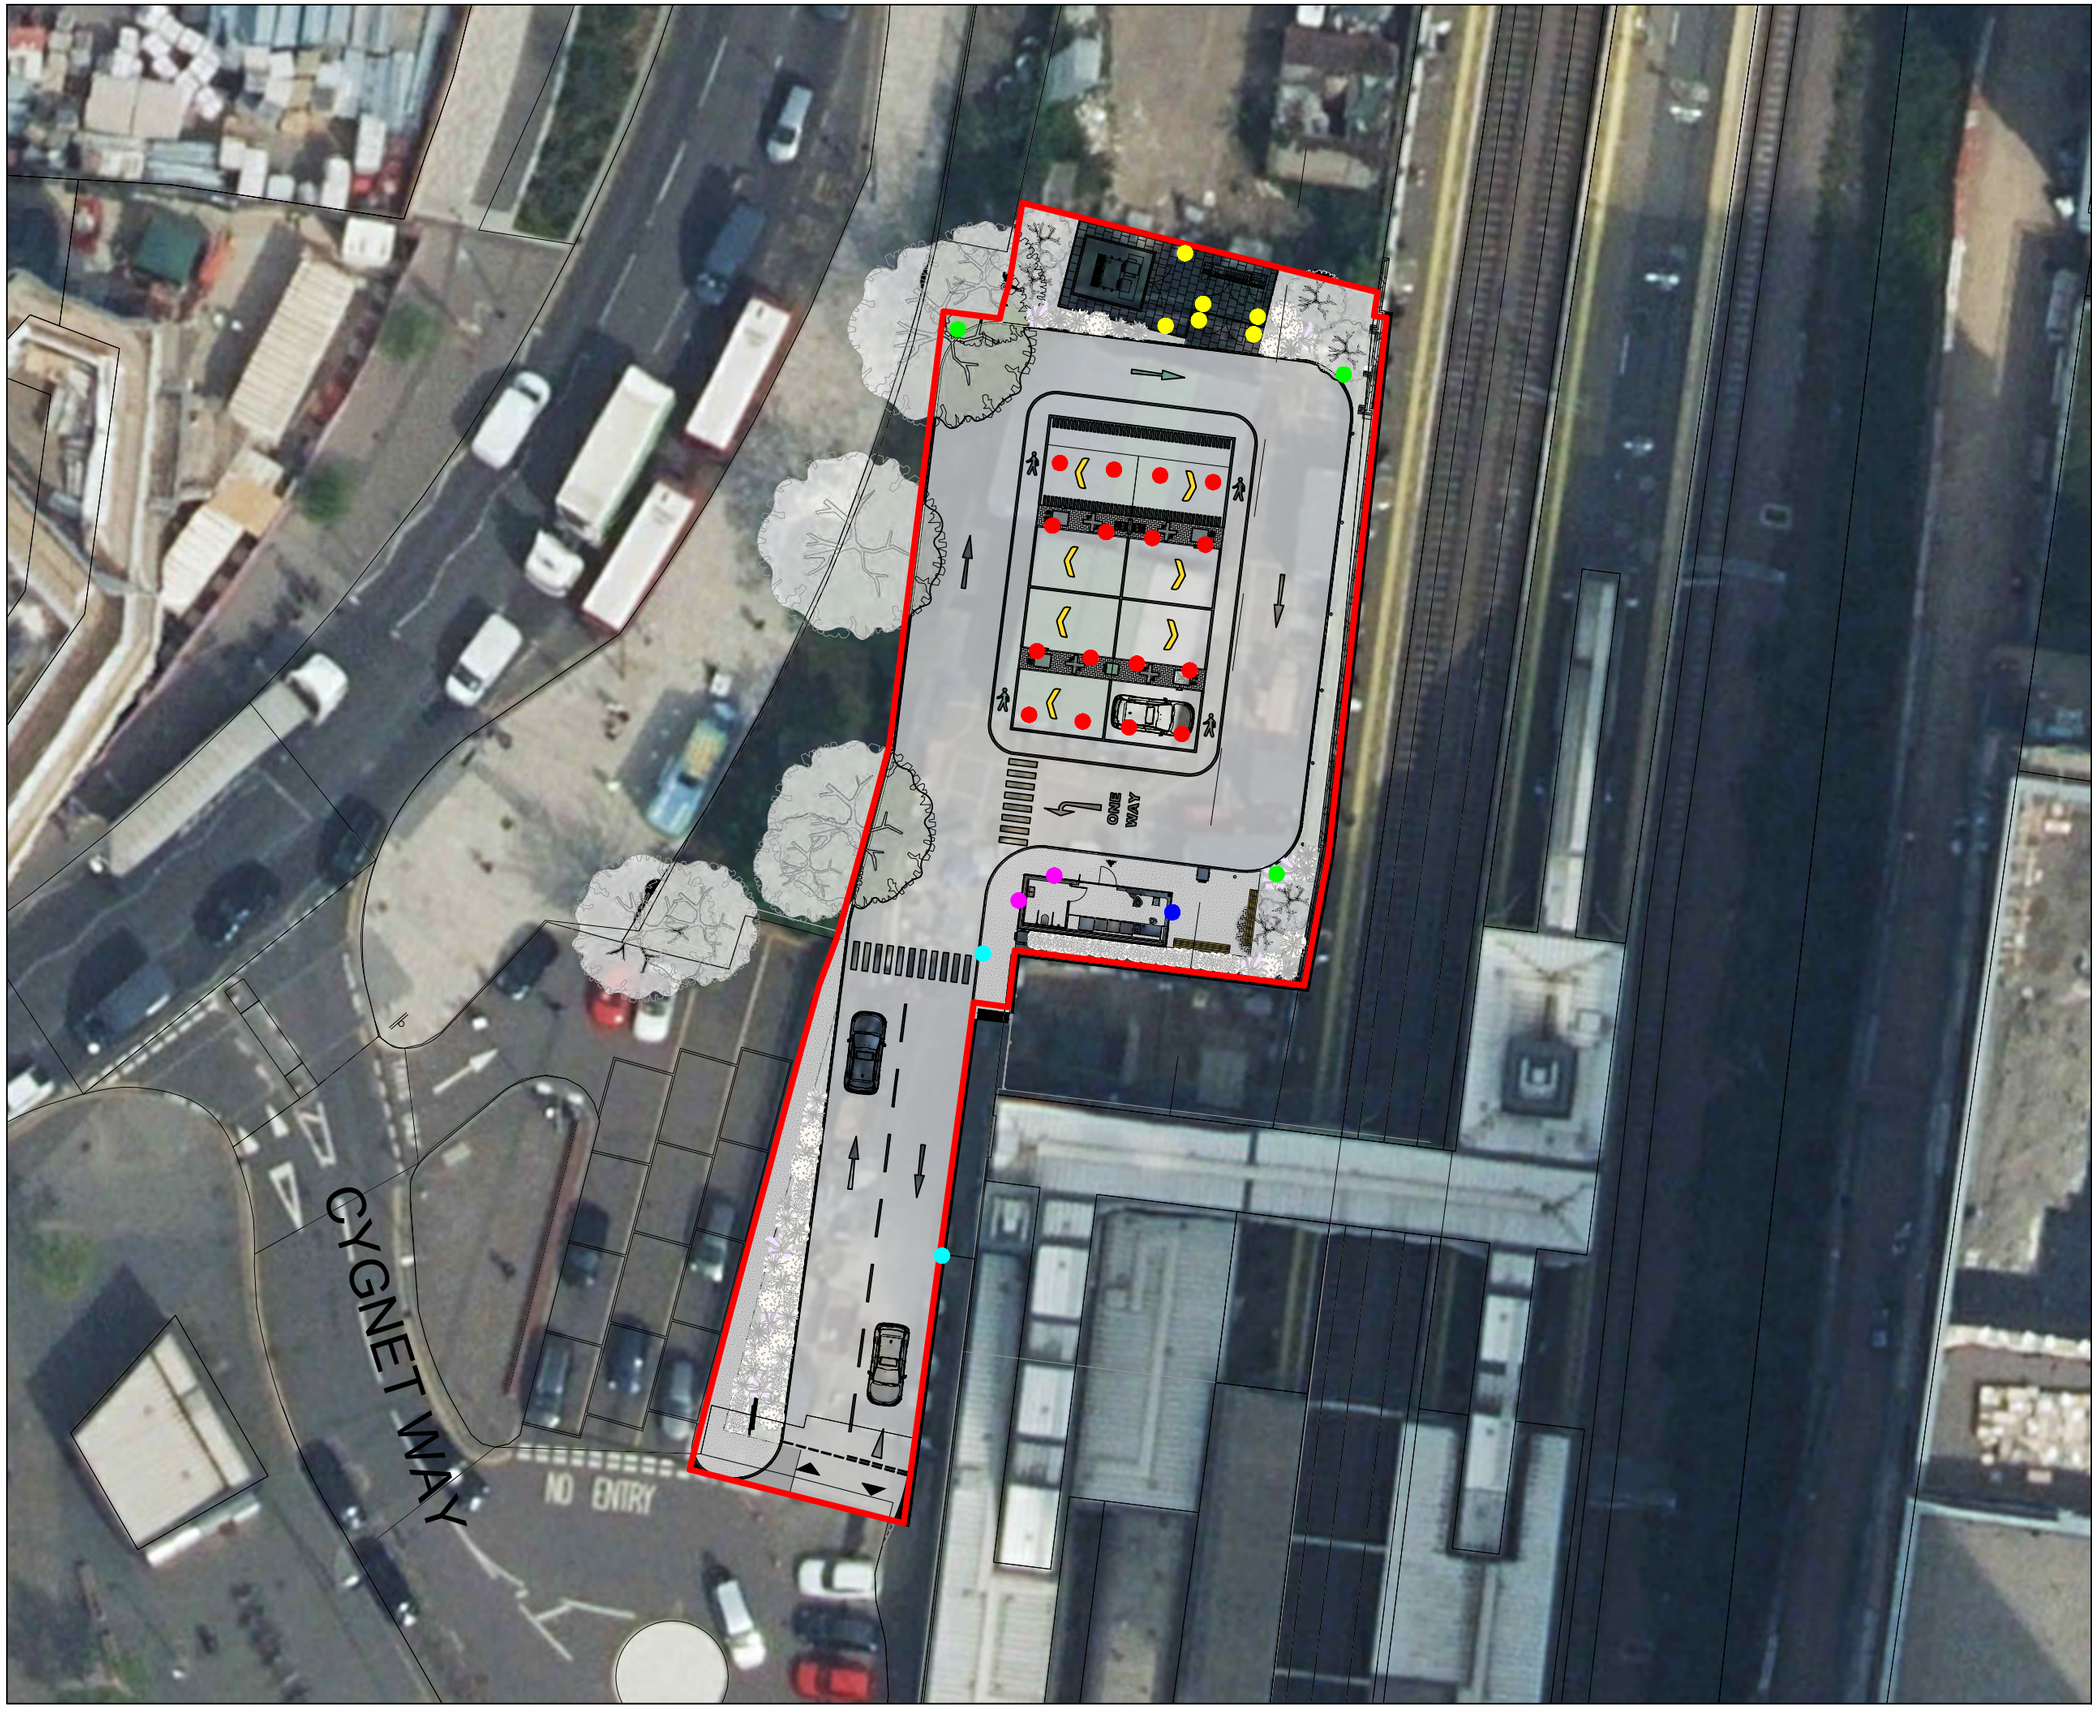

Notes:

1. This drawing is confidential and may not be reproduced, manufactured or exploited in whole or part without written consent.
2. Dimensions are not to be scaled from this drawing.
3. Official issues of this drawing are in paper or pdf format only. Dwg files are for reference only.
4. This drawing is for environmental planning purposes only and shall not be used for any other purpose.

LUMINIARE SCHEDULE

- BELL Lighting Skyline Slim+ 4000K 20W LED @soffit
- Designplan Tuscan Wall 4000K 9.7W LED @1.5m
- DW Windsor Kirium 200 Bollard 4000K 8 LED (300mA) Asy' Wide
- DW Windsor Kirium Pro Mini 4000K 16 LED (1000mA) A2 @6m
- Luceco Semita Arc 4000K 15W LED Flood @3.0m
- Luceco Semita Arc 4000K 15W LED Path @3.0m

Rev	Date	Details	Drawn

Project	Fastned EV, Tottenham Hale

Assessed Scheme of Lighting

Strenger Ltd

Date	Scale	Drawn
AUG 25	NTS	DC

Drawing No.	SK–02
Status	FOR ENV' PLANNING

Checked	Print
OC	A3